


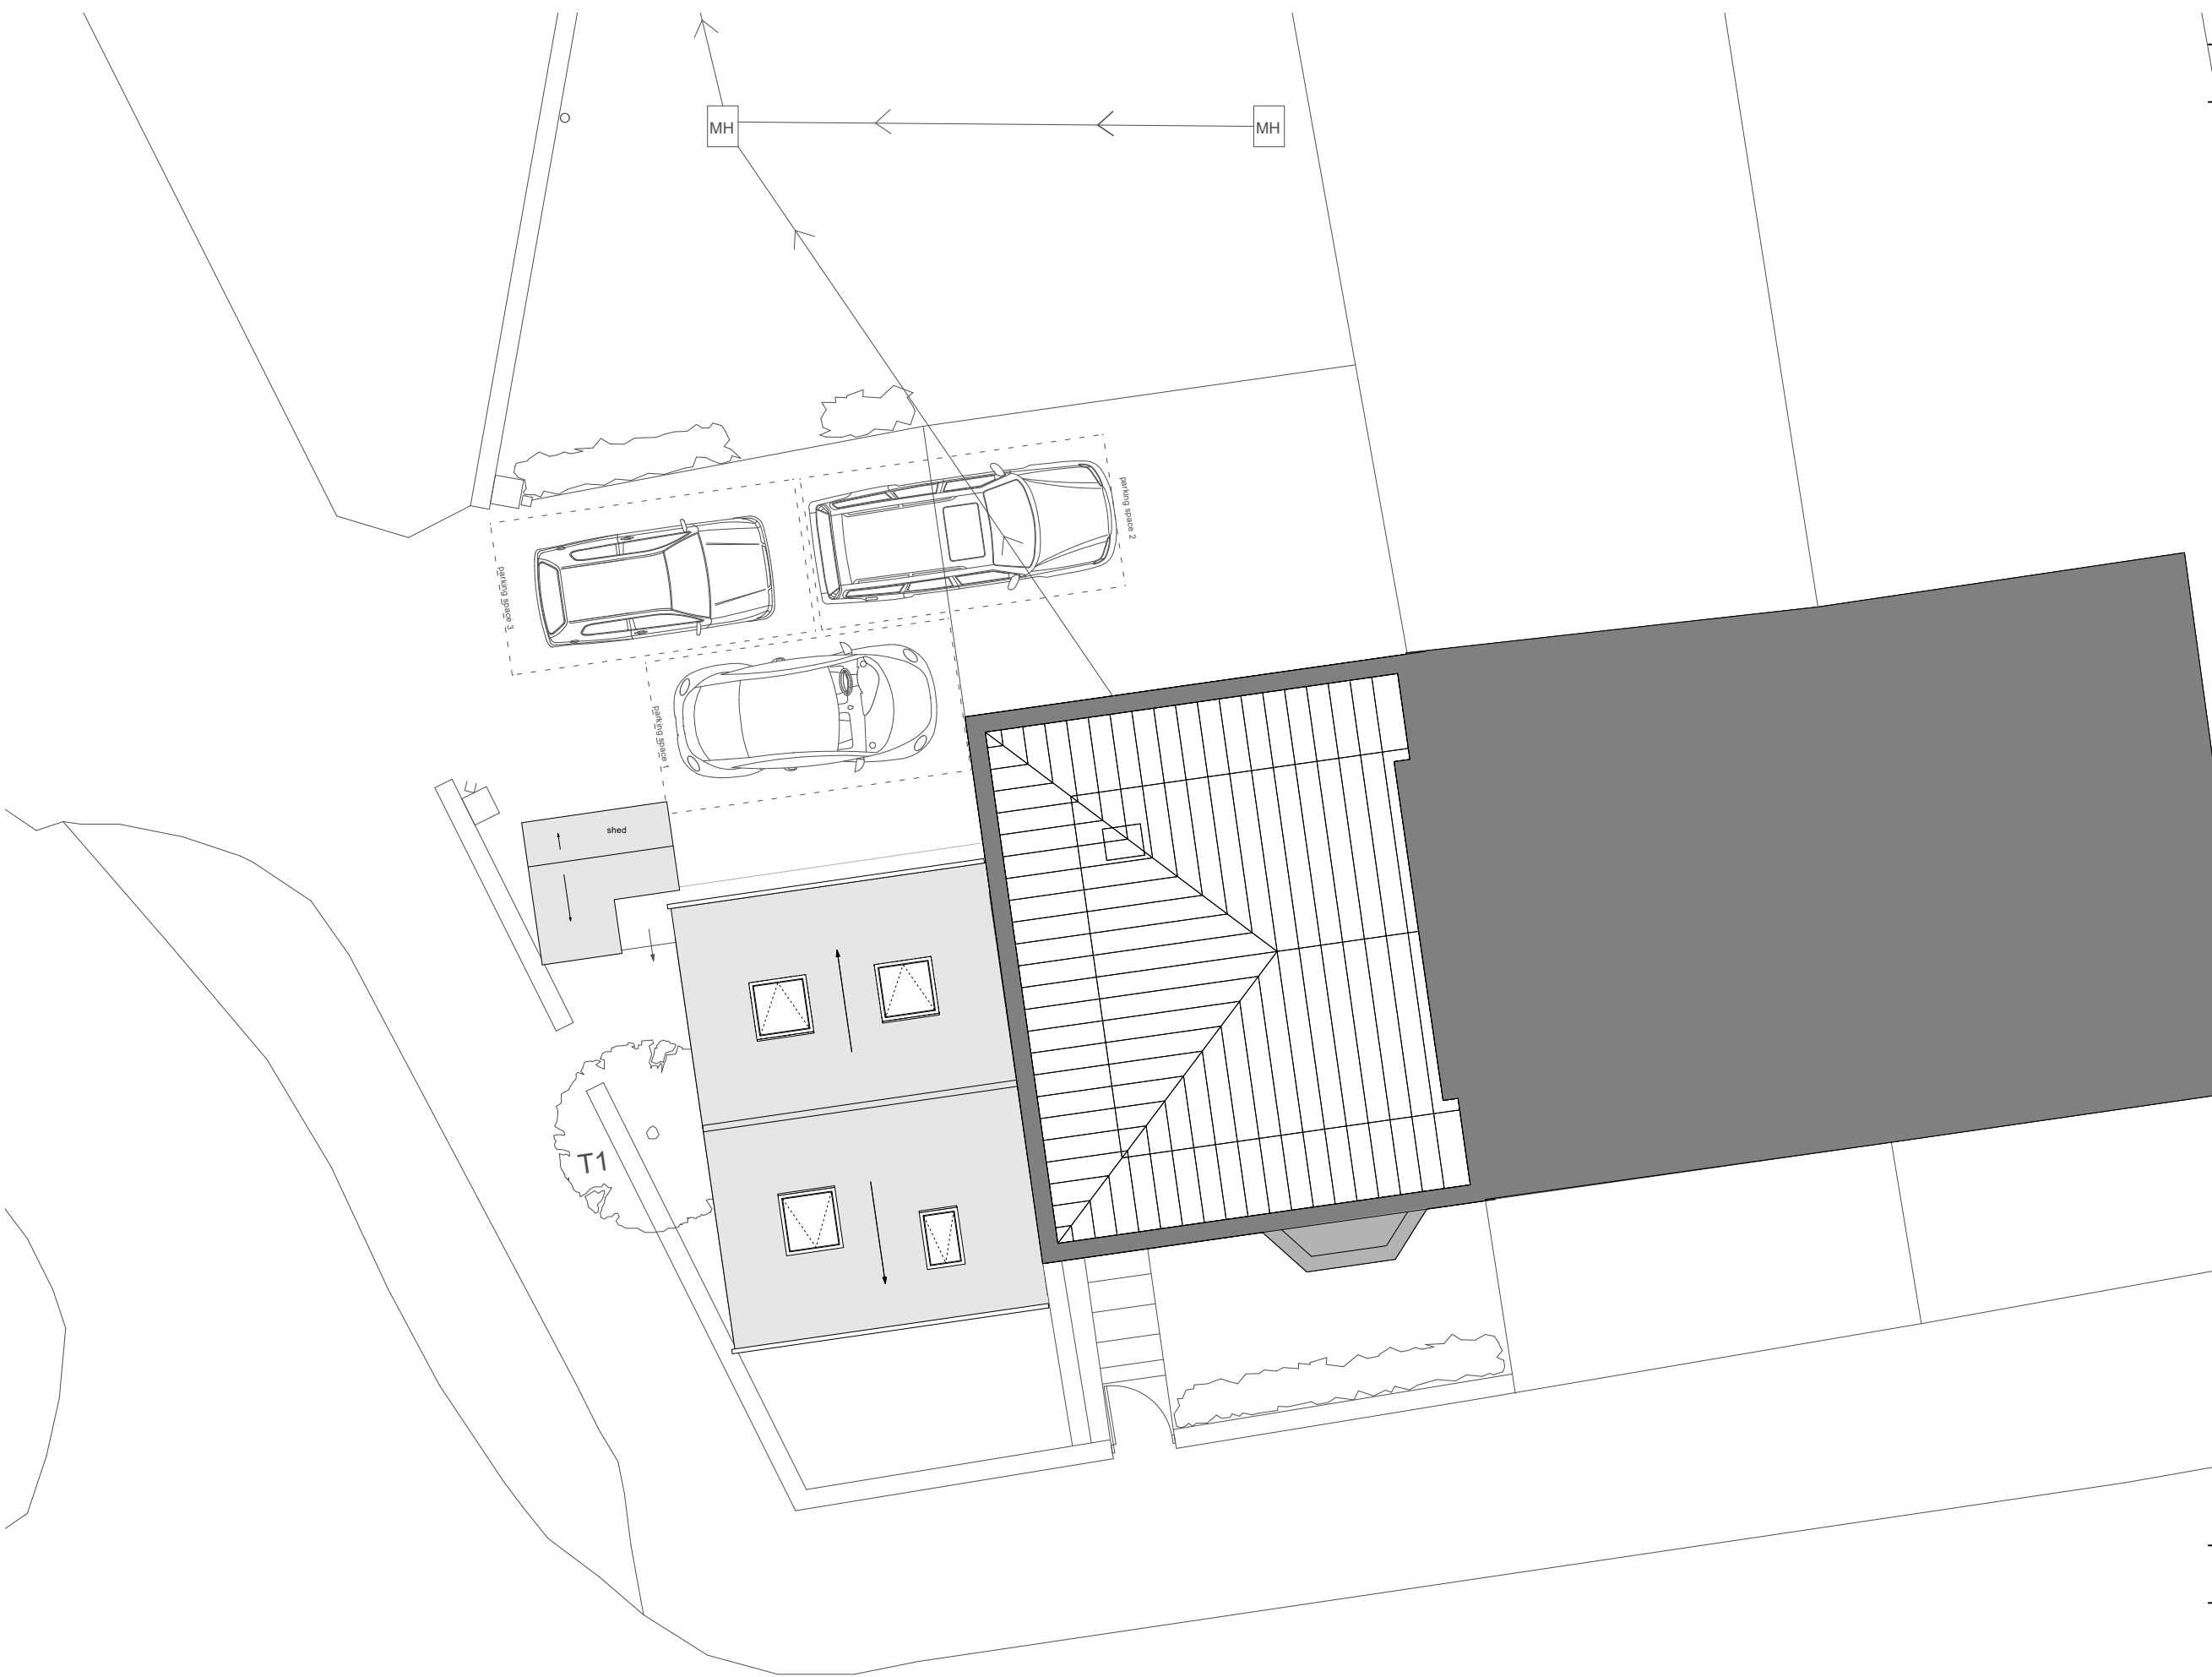

Planning

CLIENT
Mr & Mrs Slade
ADDRESS
5 Mead Villas
Box
SN13 8NJ

A	IM	06/03/2026	parking spaces adjusted			
REV.	BY	DATE	NOTES			
0	1	2	3	4	5 M	N

PR attic plan

PROJECT	STAGE	DRAWING	REV	DRAWN
12	- 3	- 15	A	IM
SCALE	SIZE	CREATION		
1:100	@A3 L	NOV 2025		

These drawings are only to be used for planning purposes and are not to be built from.
THIS DRAWING IS COPYRIGHT © OF Ibrahim Mnymseh
REPRODUCTION IS ONLY TO TAKE PLACE WITH PRIOR WRITTEN AUTHORITY
ALL DIMENSIONS TO BE CONFIRMED ON SITE BEFORE ANY WORK COMMENCES
ANY DISCREPANCIES FOUND IN DRAWINGS OR OTHER DOCUMENTATION MUST
BE BROUGHT TO THE ATTENTION BEFORE PROCEEDING