


SITE BLOCK PLAN

SCALE 1:500 ON A3

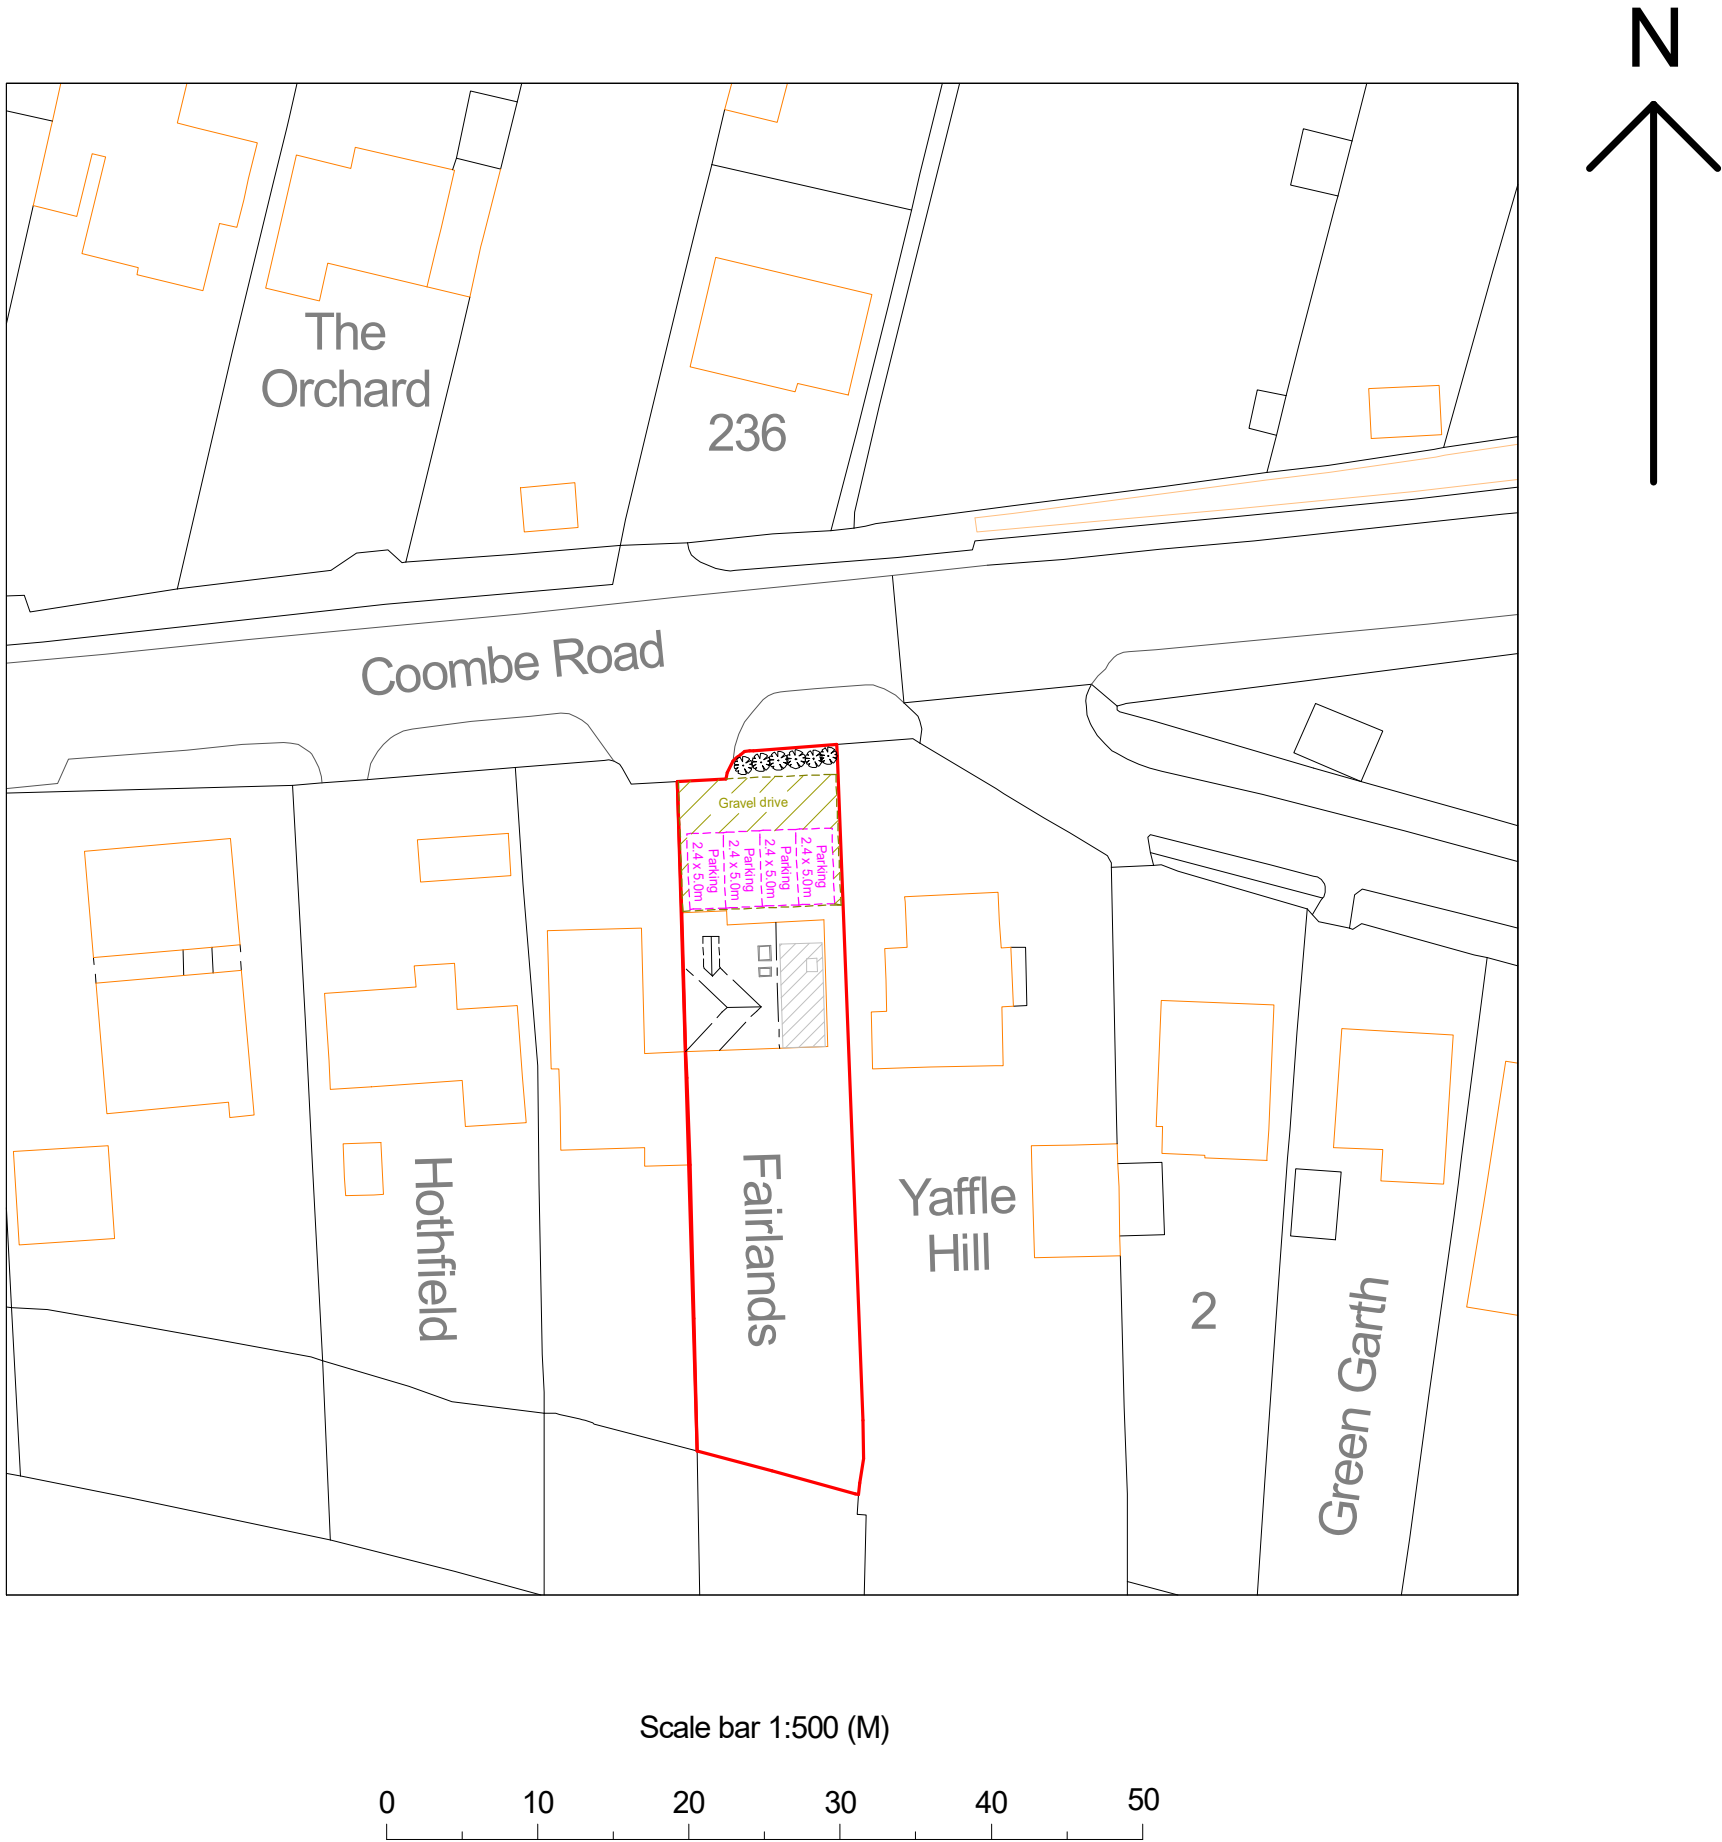

Project: Loft conversion with rooflights & side facing flat roof dormer.	
Address: Fairlands, Coombe Road, Salisbury. SP2 8BT.	
Drawing title: LL229 Planning Sheet 4 Block Plan	
Client: Mr & Mrs Coates	Drawn by: -
Date: March '26	Drg. No:
Scale: 1:500 @ A3	229.02.04

