


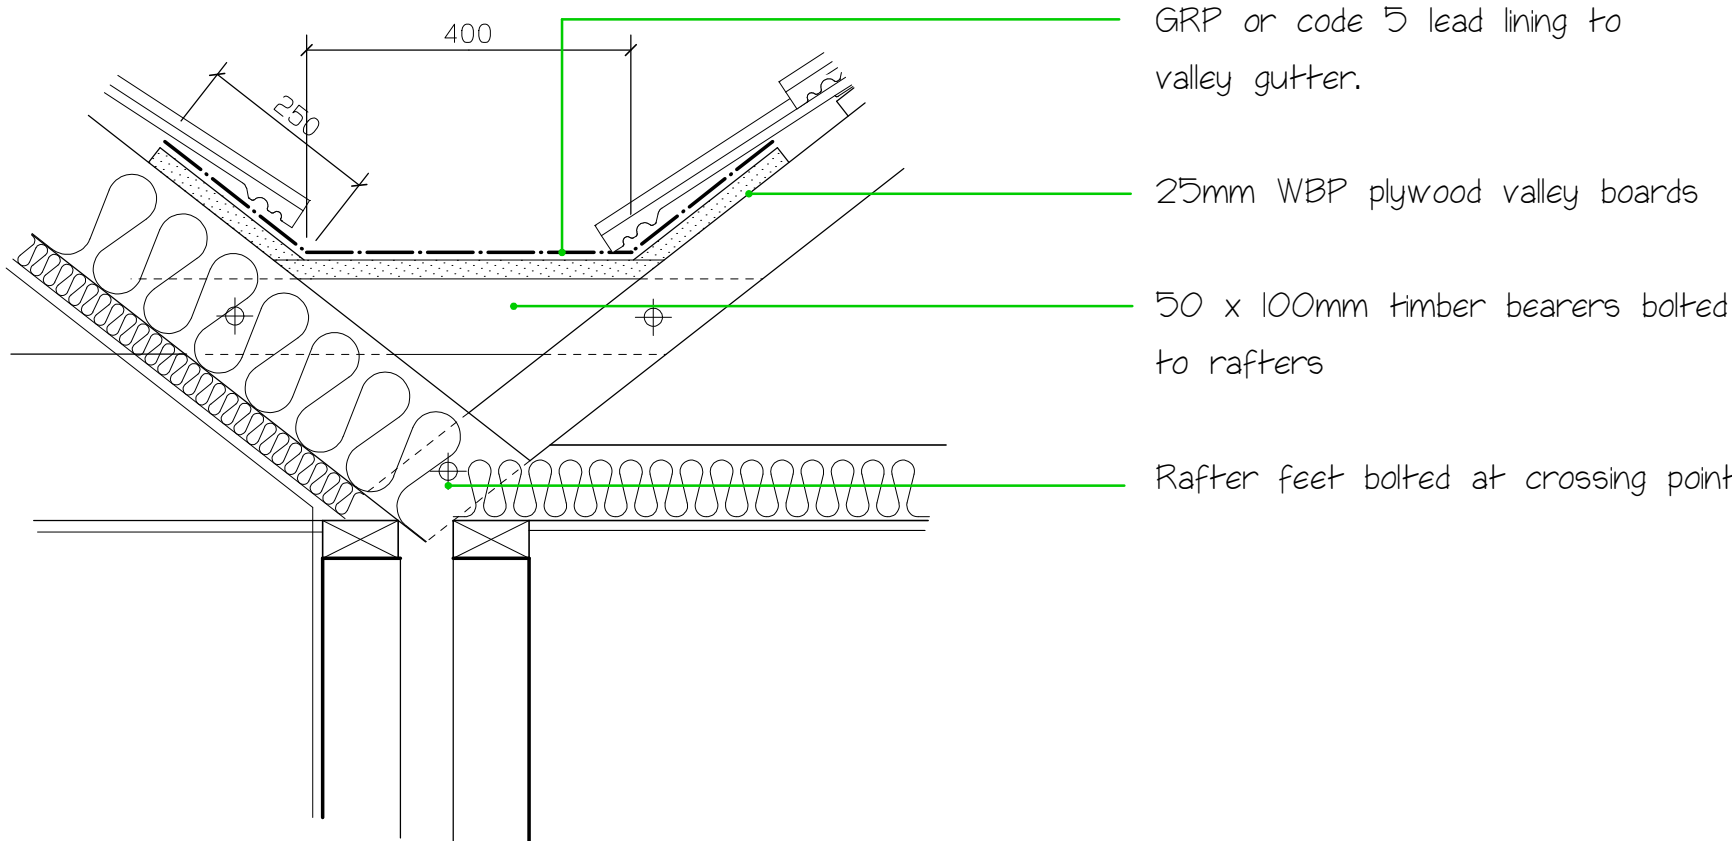


Enlarged valley detail
Scale 1:10

- S Mains operated smoke detector
- H Mains operated heat detector
- CM Carbon monoxide detector
- EW Escape window


NOTE
Please refer to the separate details and calculations provided by the Structural Engineer if applicable.

NOTE
This drawing must be read in conjunction with the separate building specification including additional construction details provided.

Section B - B

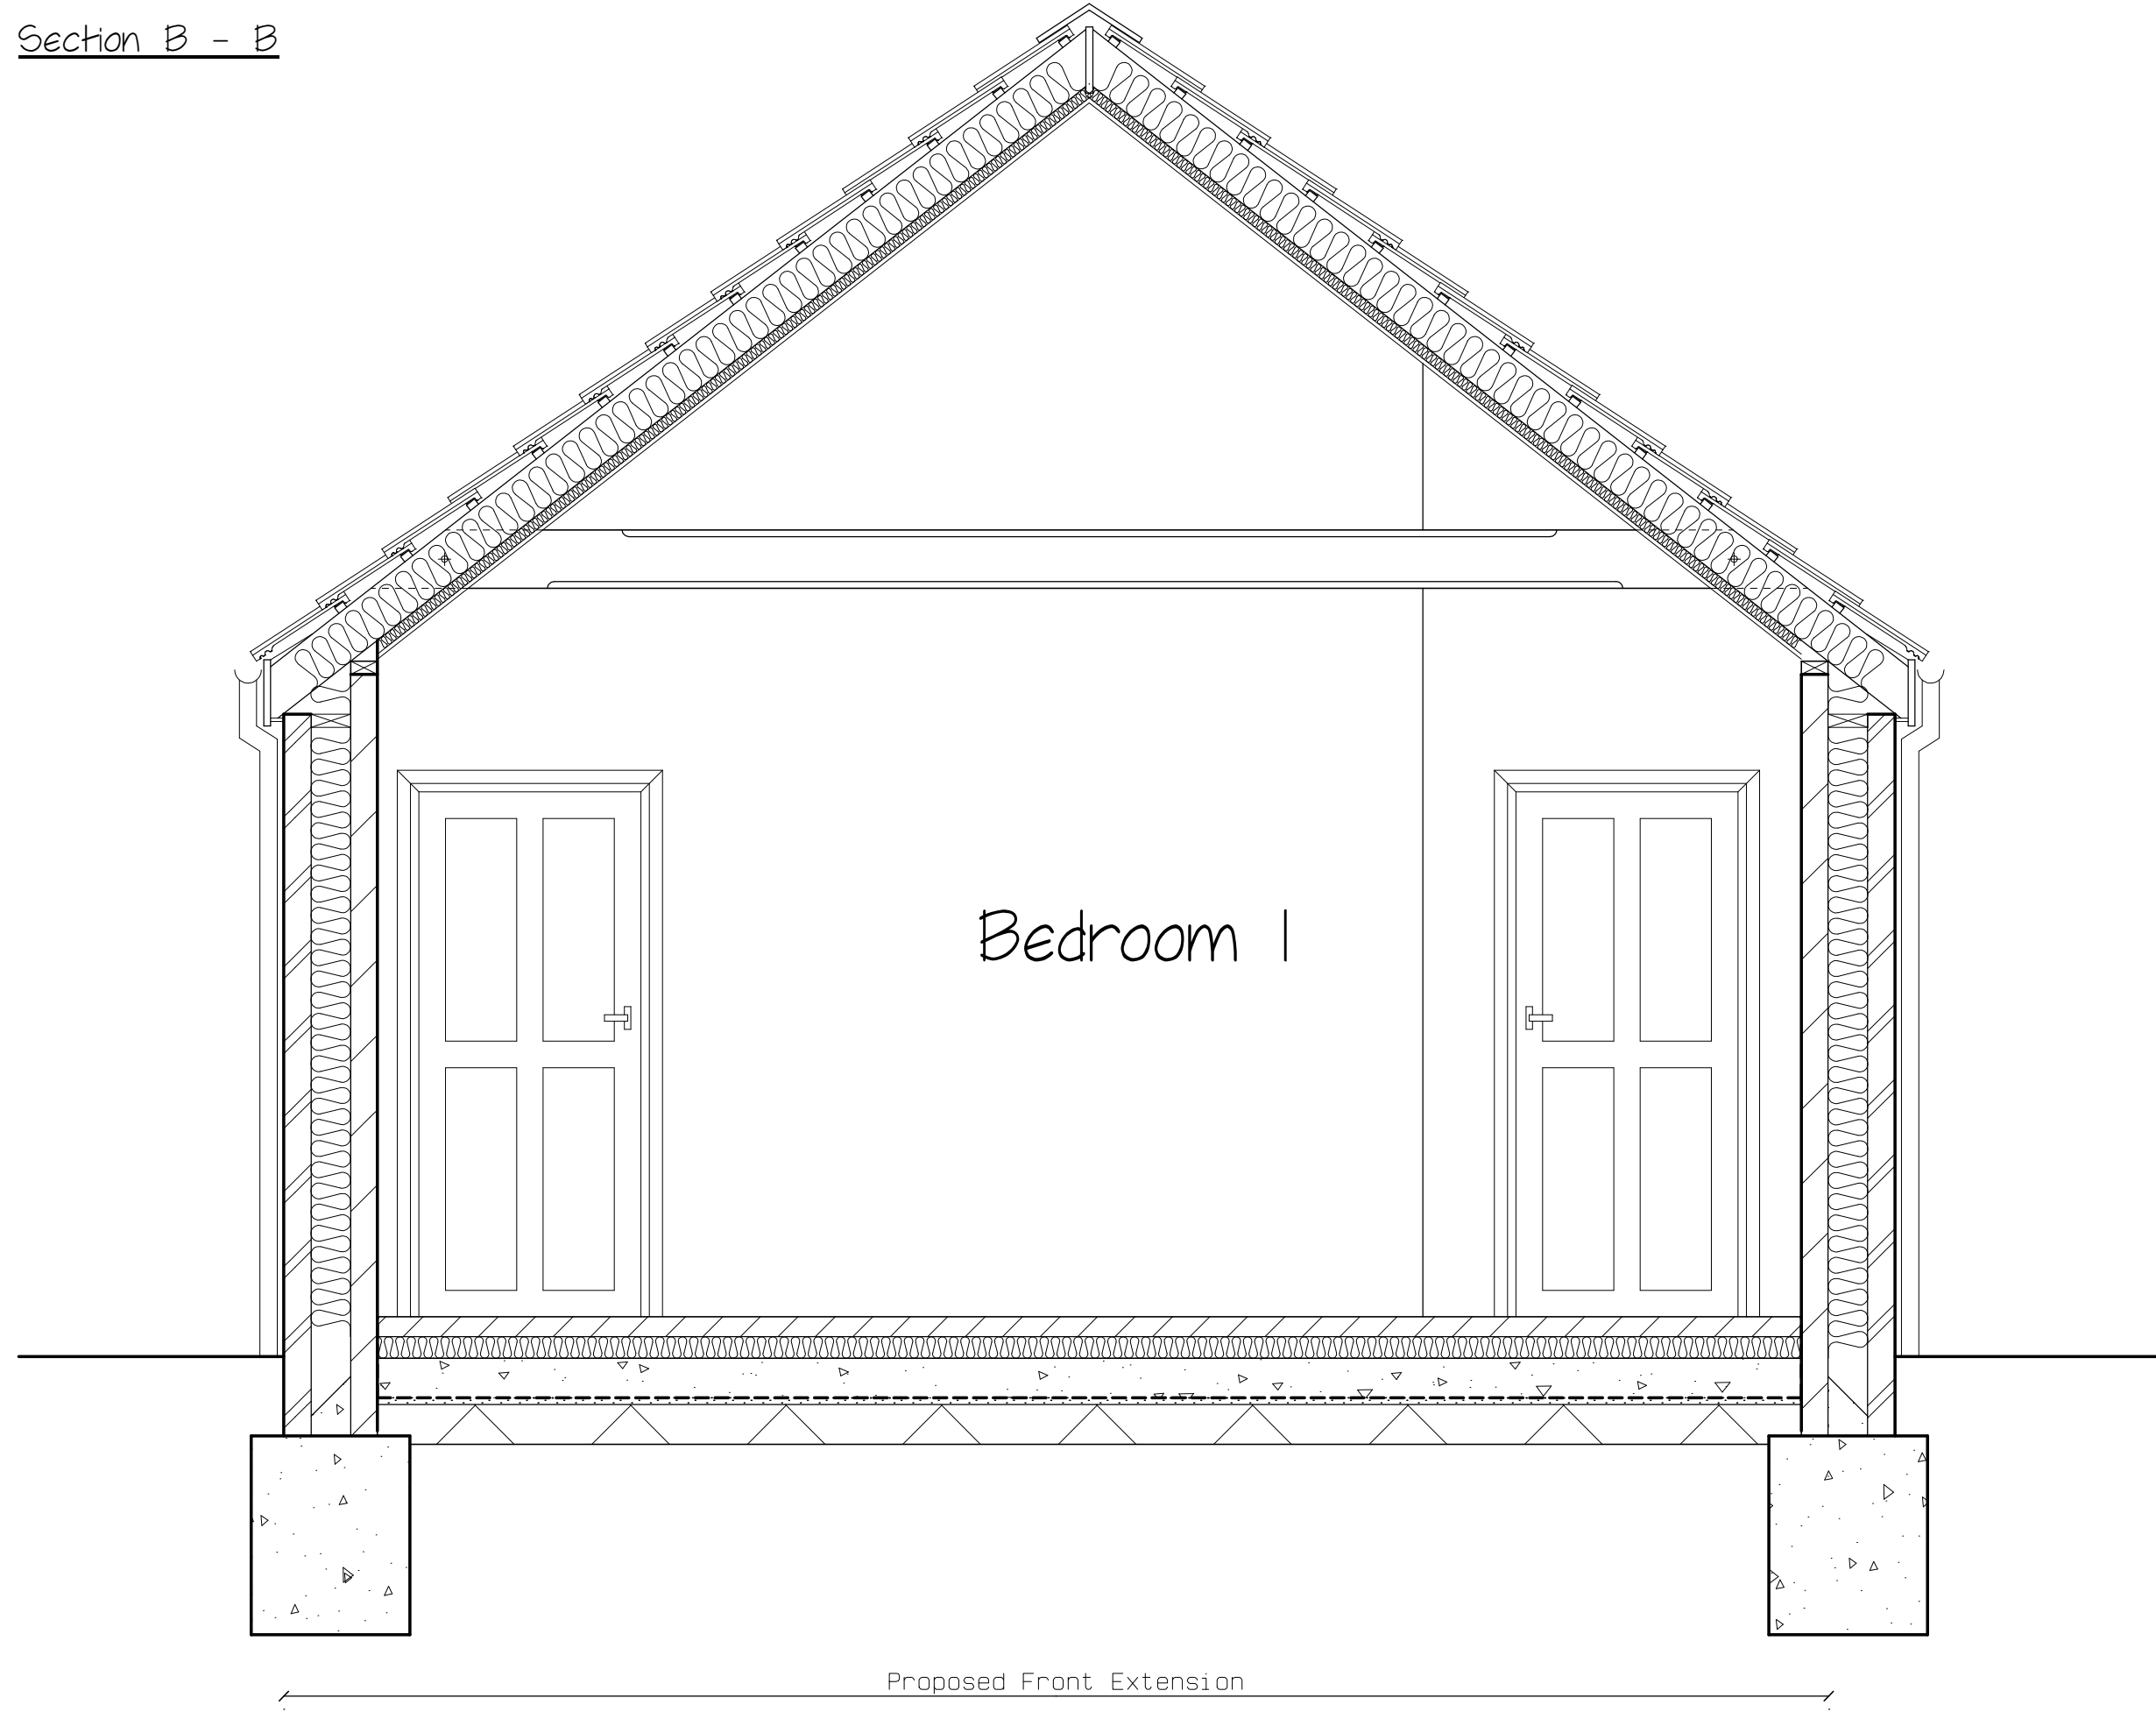


Section A - A

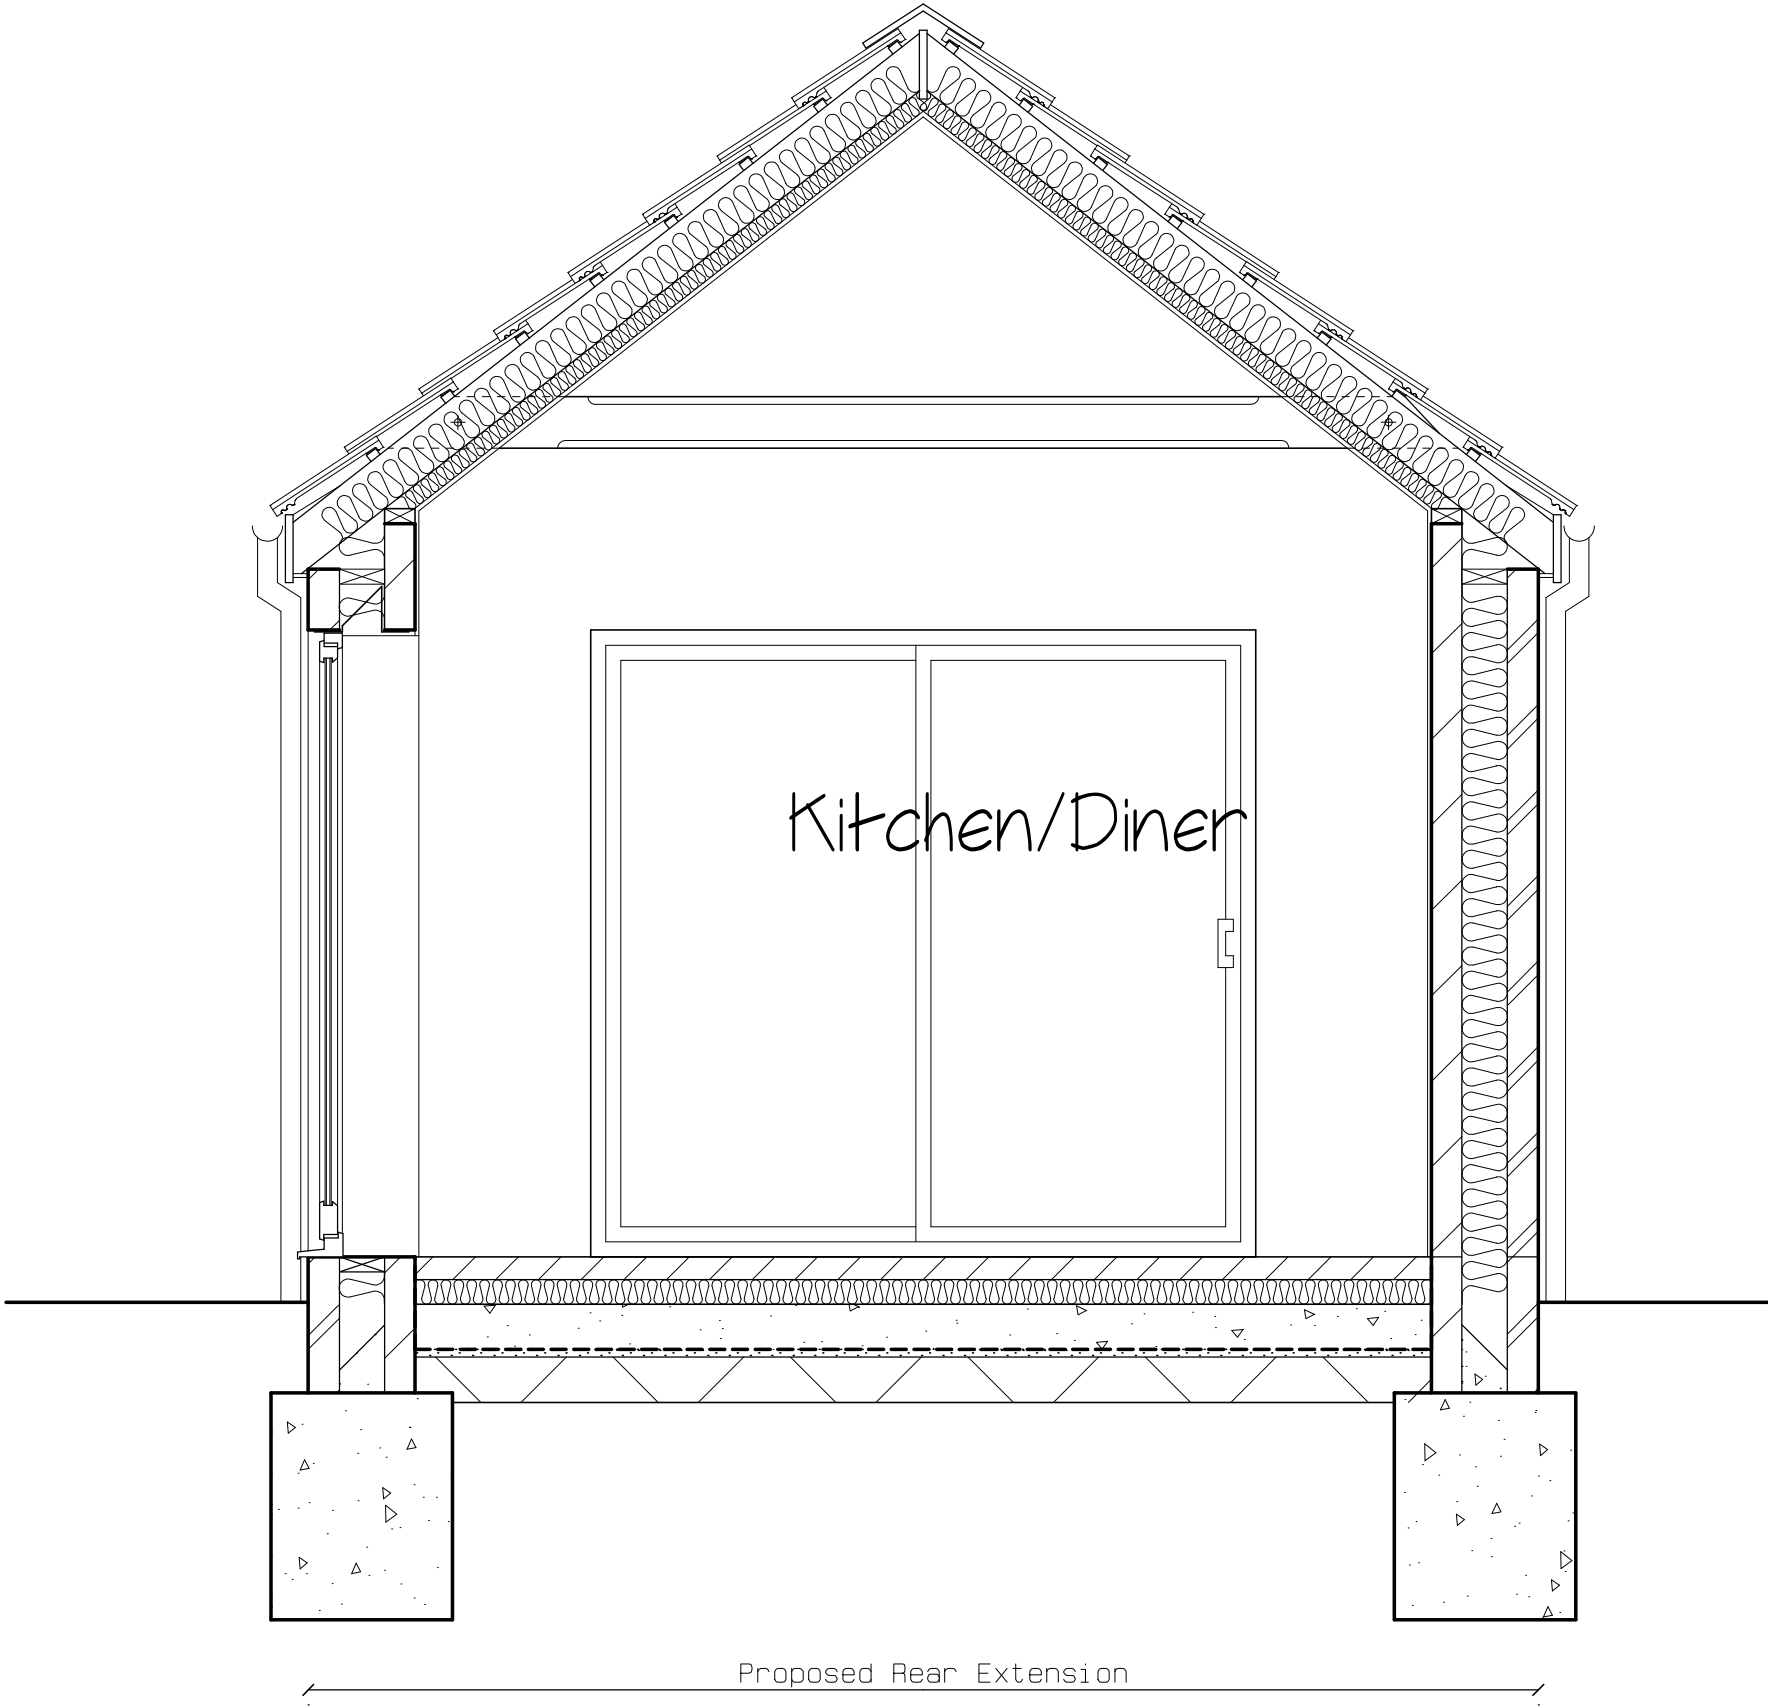

Section C - C

Rev.	Description:	Date:

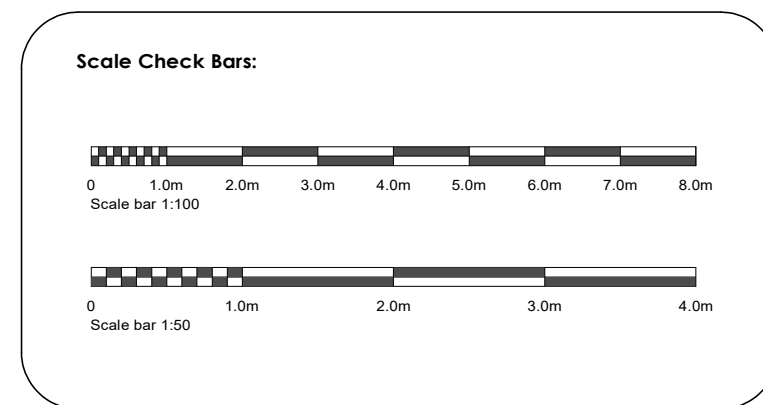

Brian Helps M. C. Inst. C.E.S., F.G.B.C.
Building Design ° Estimating ° Quantity Surveying
Web: www.brianhelps.co.uk
Tel: 01305 520449 ° Mob: 07802 956305
Email: brian@brianhelps.co.uk

Project:
Ms J Blencowe & Mr D Pike.
Haywood
Maddington Street
Shrewton
SP3 4JL.

Drawing:			
Construction Details.			
Scale @ A1 1:25 or as stated	Date: Sep 2025	Job no: 1514/BR/	Dwg no: 05.