


VODAFONE 6No. LU2100 ERS's I.D. No's. EQU900297400, EQU900297401, EQU900297402, EQU900297403, EQU900297404 & EQU900297405 TO BE REMOVED

VODAFONE 3No. L26 ERS's I.D. No's. EQU200000000608244, EQU200000000608246 & EQU200000000608247 TO BE REMOVED

VODAFONE 3No. DC BOB's TO BE REMOVED

VODAFONE 6No. L21/26 DIPLEXORS TO BE REMOVED

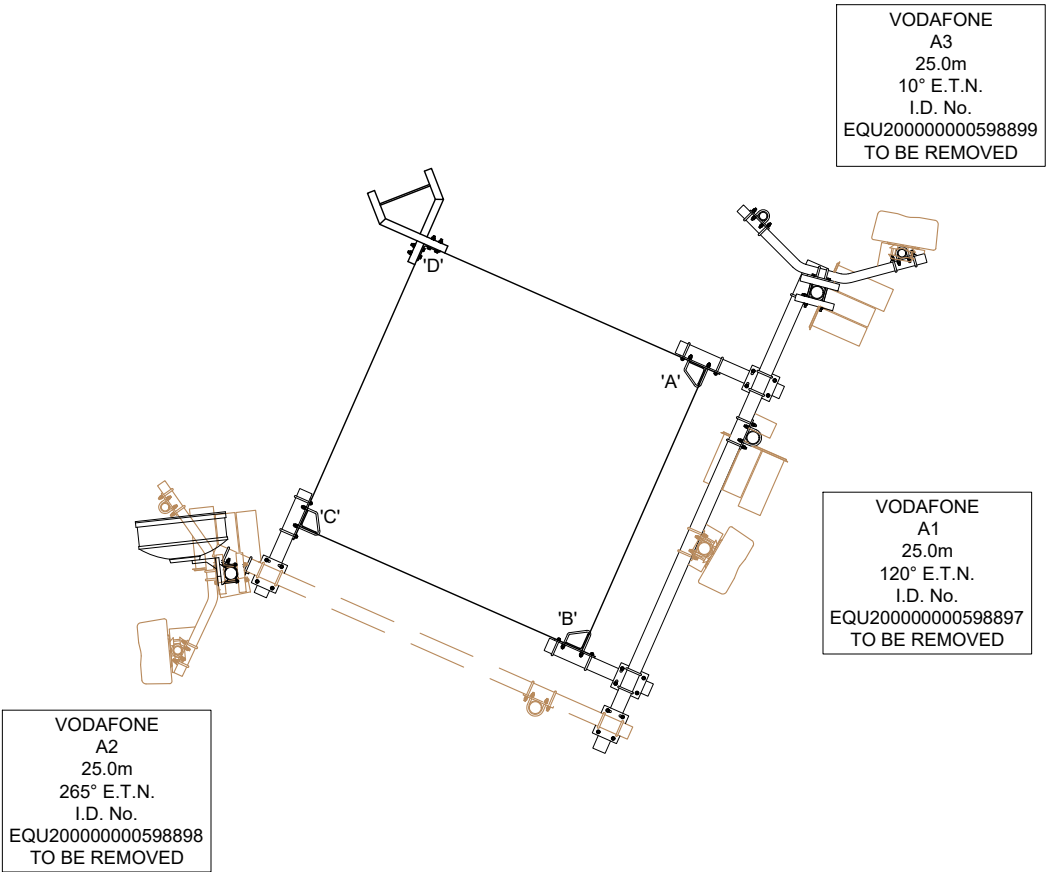


EXISTNG ANTENNA PLAN AT 25.0m

PROPOSED VODAFONE 9No. RRU LARGE, AT 25.50m MEAN HEIGHT I.D. No. EQU200000001169757, EQU200000001169758, EQU200000001169759, EQU200000001169760, EQU200000001169761, EQU200000001169762, EQU200000001169763, EQU200000001169764 & EQU200000001169765 TO BE INSTALLED ON EXISTING SUPPORT POLES

PROPOSED VODAFONE 6No. RRU SMALL, AT 24.30m MEAN HEIGHT I.D. No. EQU200000001169766, EQU200000001169767, EQU200000001169768, EQU200000001169769, EQU200000001169770 & EQU200000001169771 TO BE INSTALLED ON EXISTING SUPPORT POLES

PROPOSED VODAFONE 3No. RRU EXTRA LARGE, AT 24.30m MEAN HEIGHT I.D. No. EQU200000001169772, EQU200000001169773 & EQU200000001169774 TO BE INSTALLED ON EXISTING SUPPORT POLES

PROPOSED VODAFONE 3No. ANCILLARY LARGE, AT 23.50m MEAN HEIGHT I.D. No. EQU200000001169776, EQU200000001169778 & EQU200000001169779 TO BE INSTALLED ON ANTENNA SUPPORT POLE

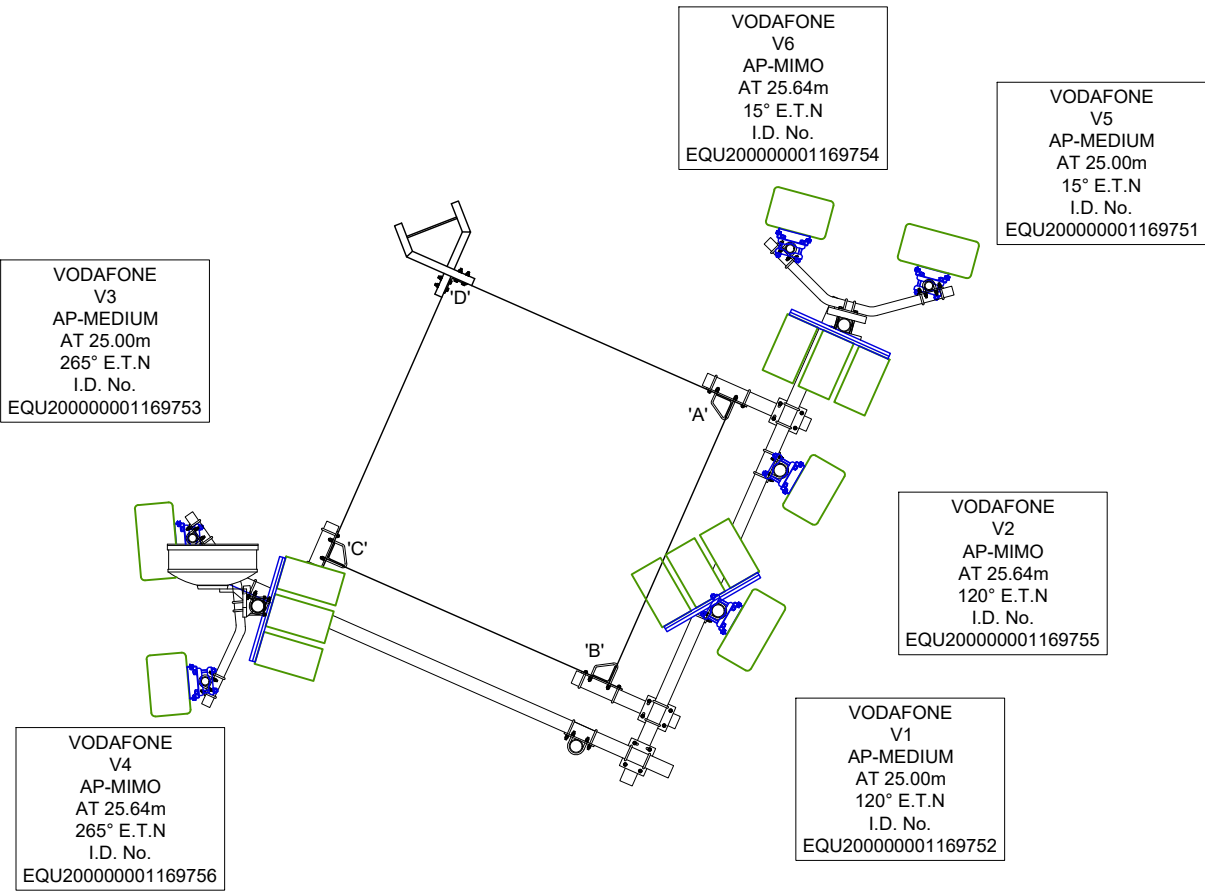

PROPOSED ANTENNA PLAN AT 25.0m

NOTES

PROJ No. COL.MOD.UK.0006400

CSID N/A

VFID 4182_30

CSR 4182VF

CELL No. N/A

42	PROJ No. 12217148	05/02/26	HFC	HFC
	PLANNING ISSUE			

41	PROJ No. 12185891	22/10/25	HFC	HFC
	AS BUILT			

40	PROJ No. 12185891	19/09/25	HFC	HFC
	PLANNING ISSUE			

39	PROJ No. 244000	17/05/22	BEA	BEA
	PLANNING ISSUE			

38	PROJ No. 229993	21/04/22	HFC	JBT
	AS BUILT			

ISS	REVISION	DATE	DRN	APP
-----	----------	------	-----	-----



Crawley Court, Winchester, Hampshire, SO21 2QA
Tel. 01962 823434, Fax. 01962 822378

SITE No 141149
MARLBOROUGH
FOREST HILL
MILDENHALL
MARLBOROUGH
WILTSHIRE
SN8 3HW

NGR SU 20961 68813

OS GRID 420961 168813

TITLE
ANTENNA PLAN
PROPOSED
VODAFONE

SCALE 1:50

DRAWN	IM	19/08/11
-------	----	----------

APPROVED	HFC	05/02/26
----------	-----	----------

DRG No.	Sheet 1 of 1	Rev
141149-04-151-MD042		42



FEINT DETAILS INDICATE LOCATIONS
RESERVED FOR OTHER PROPOSALS
WHICH MAY BE THE SUBJECT OF
SEPARATE APPLICATIONS