


Planning

CLIENT
OneTwoEight Co.
ADDRESS
The Bell House
47 High St
Sutton Benger
Chippenham
SN15 4RH

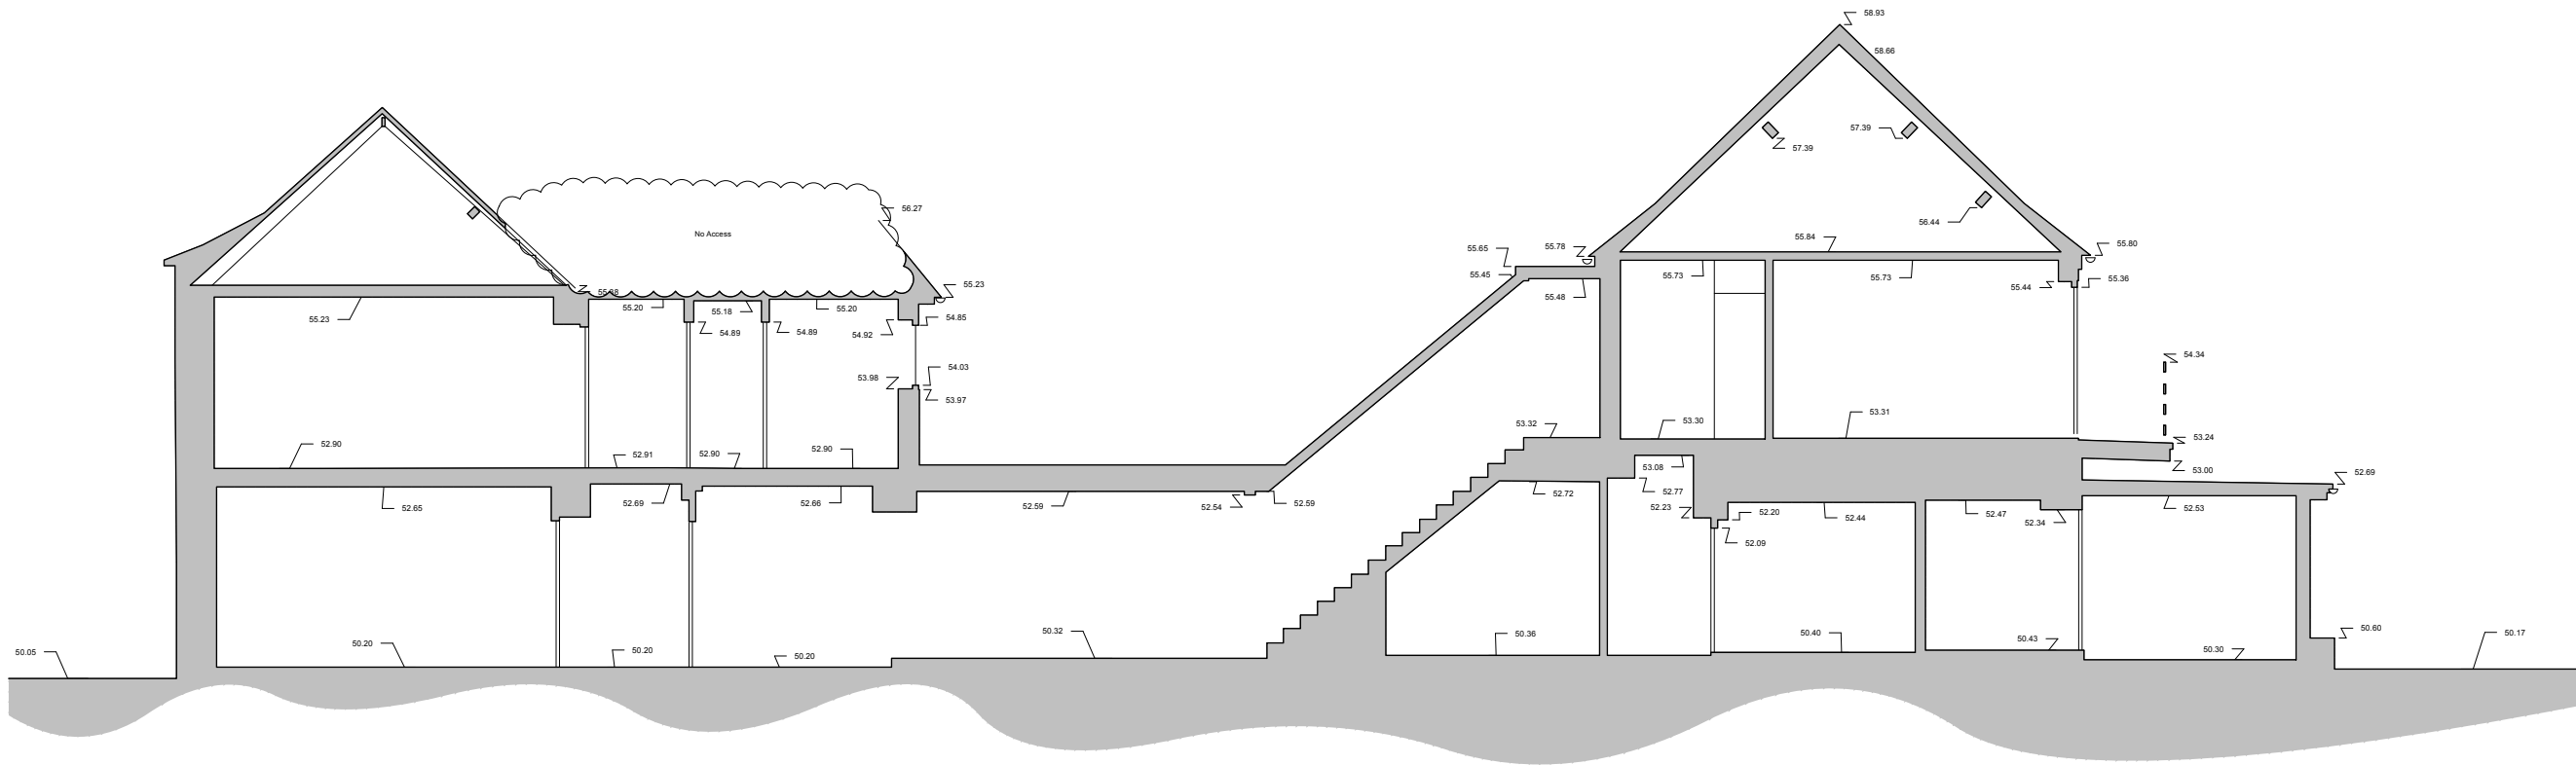

48.00m Datum Line

SECTION A-A



EX section

PROJECT	STAGE	DRAWING	REV	DRAWN
786	3	05		IH
SCALE	SIZE	CREATION		
1:100	@ A3 L	Oct. 2025		