


The use of this data by the recipient acts as an agreement of the following statements:
Do not use this data if you do not agree with any of the following statements:

Ryder Architecture has co-ordinated relevant information received from third parties, but are not responsible for the content of the information received from others.



The controlled version of this drawing should be viewed in DWG or PDF format not DWG or other formats. All prints of this drawing must be made in full colour.

Where this drawing has been based upon Ordnance Survey data, it has been reproduced under the terms of Ryder Licence No. 100000144. Reproduction of this drawing in whole or in part is prohibited without the prior permission of Ordnance Survey.


Do not scale the drawing. Use figured dimensions in all cases. Check all dimensions on site. Report any discrepancies in writing to Ryder before proceeding.

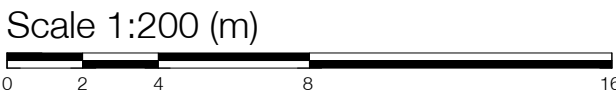

UK OFFICIAL
(c) Crown Copyright 2024

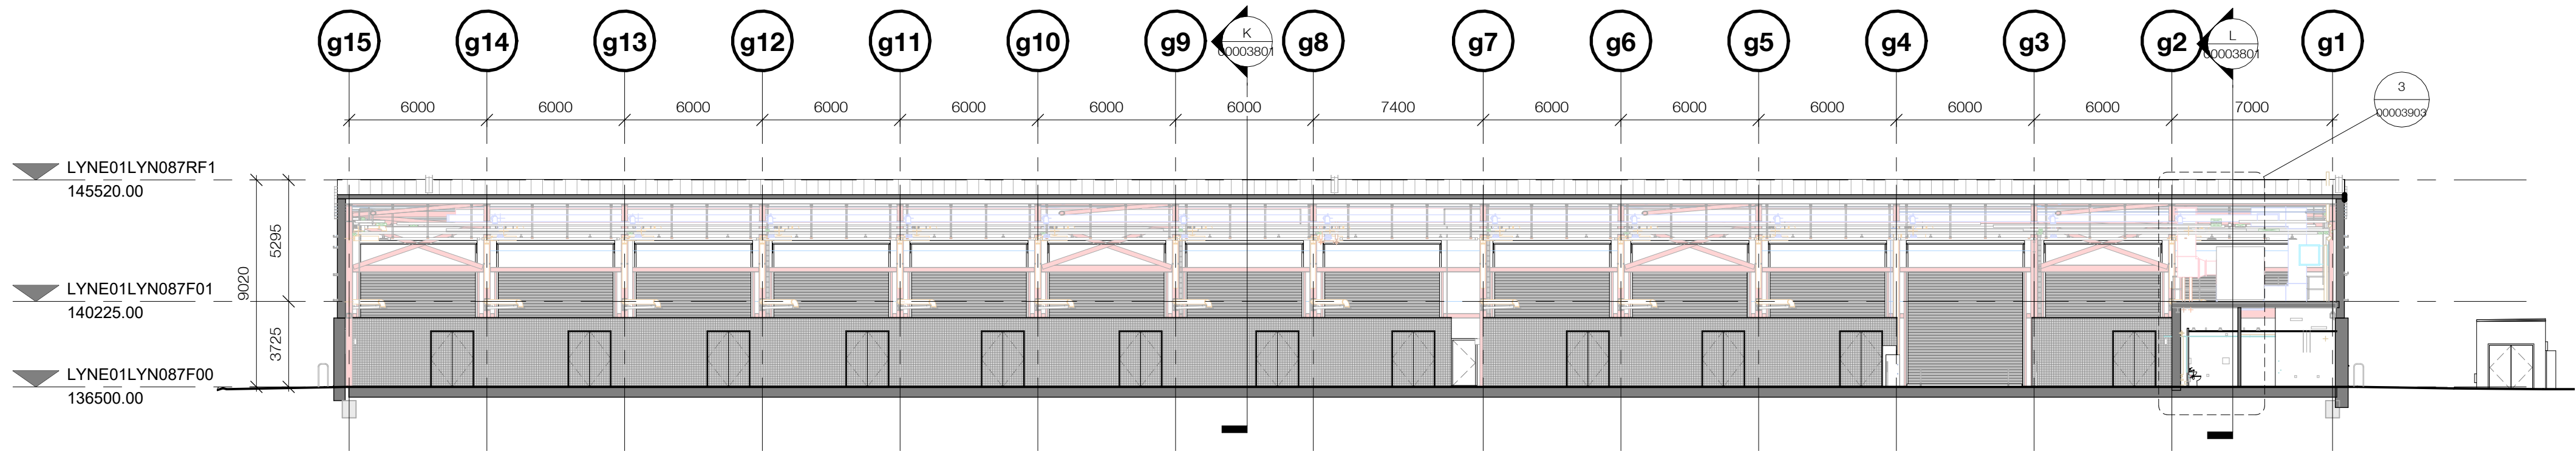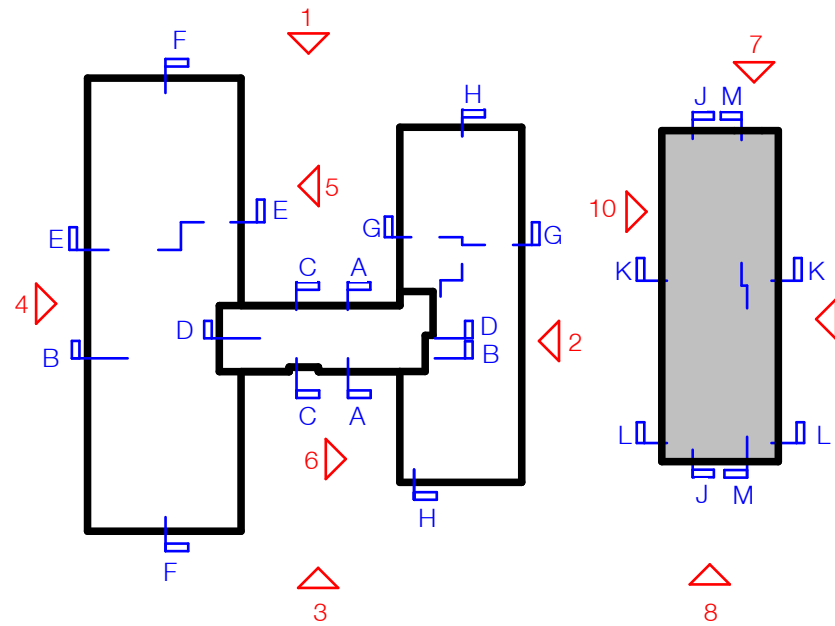


J Garage - Section J
1:200

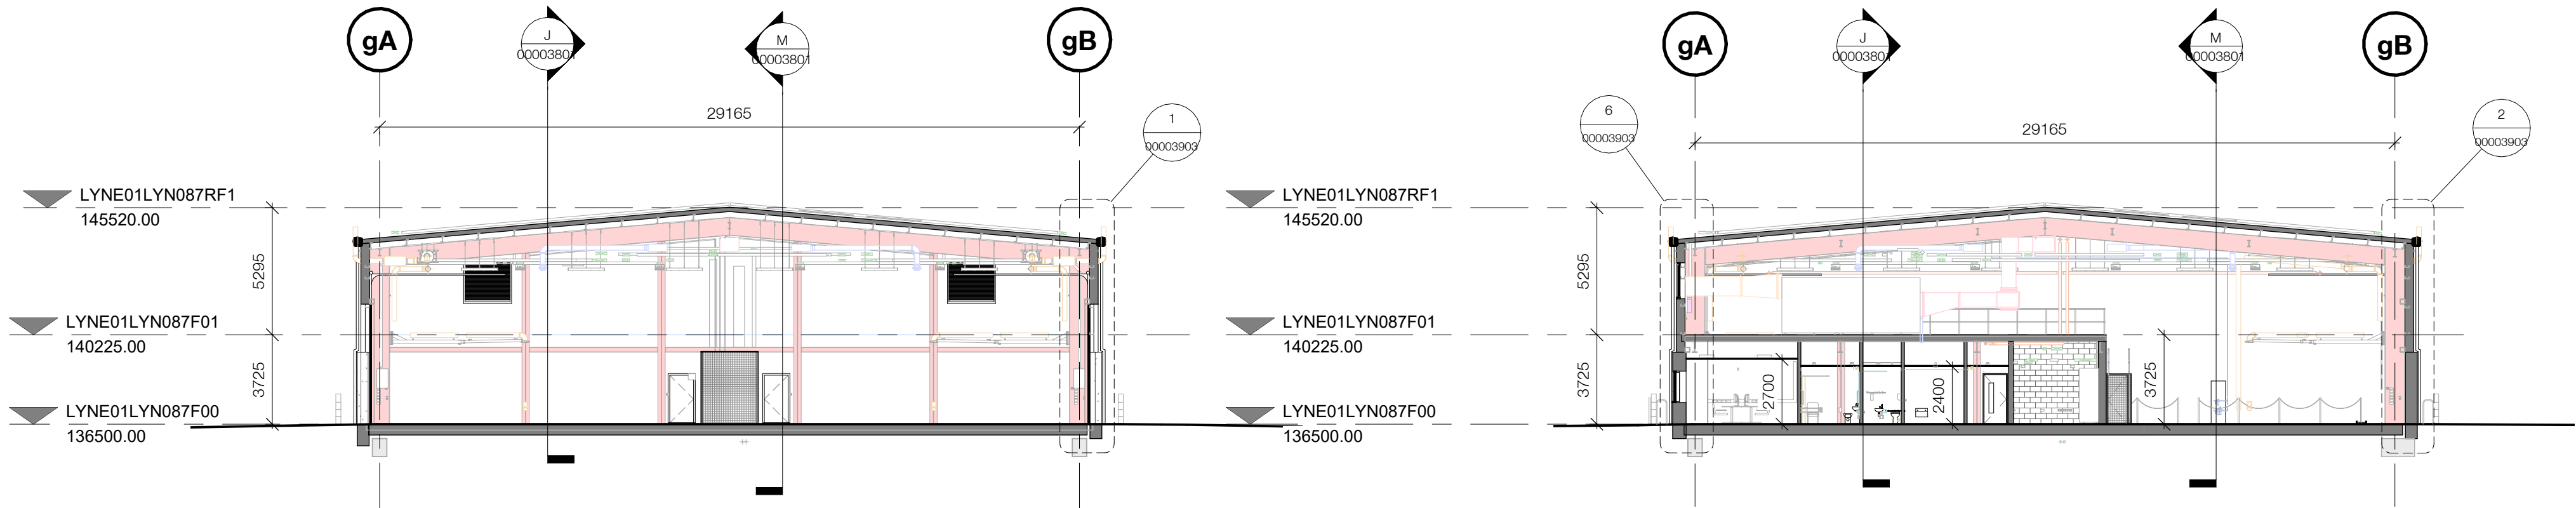

K Garage - Section K
1:200

L Garage - Section L
1:200

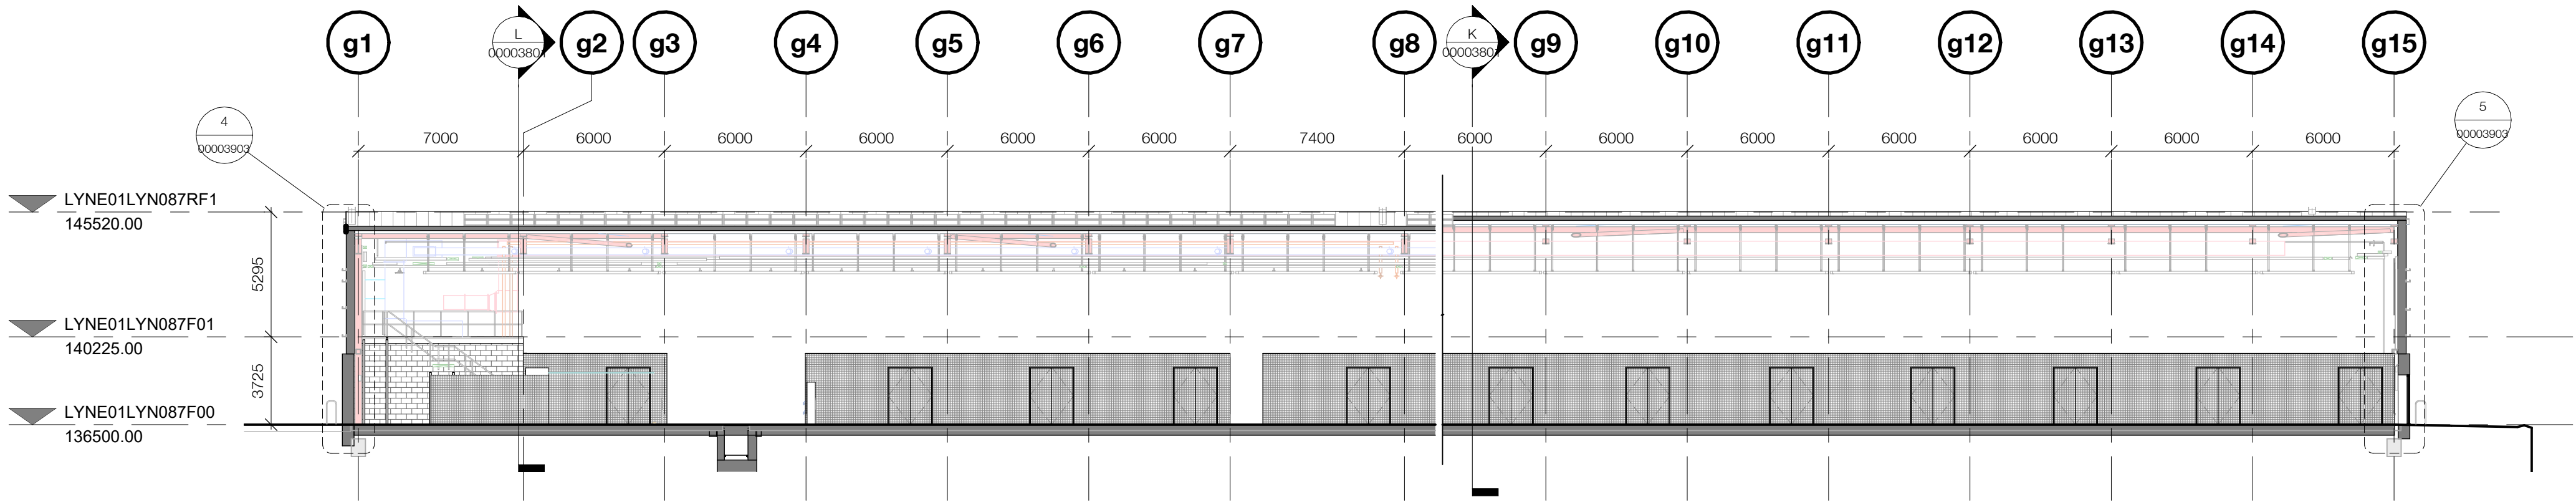

M Section M
1:200

P04	Stage 3 Issue	MNG	IRO	20/06/25
P03	Stage 3 presentation issue	MNG	CBA	13/06/25
P02	Stage 3 initial draft issue	MNG	IRO	27/03/25
P01	Stage 2 closing the gaps issue	MNG	IRO	17/01/25

Rev	Description	Drawn	Checked	Date
Contractor/Client				



Project
Project TELLUS
MOD Lyneham

Drawing
RYD - GA Sections - Garages

Drawing Number	Project ID	Orig. Funt. Br.	Spat. Br.	Form. Disc.	Number
Z9A3658Y20 - KIE - XX -	LYNE01LYN087	- DR - A -	00003801		

Project Number	Scale at	Status	Revision
11524 - 00	A1 As indicated	S3	P04

info@ryderarchitecture.com
www.ryderarchitecture.com

Ryder