


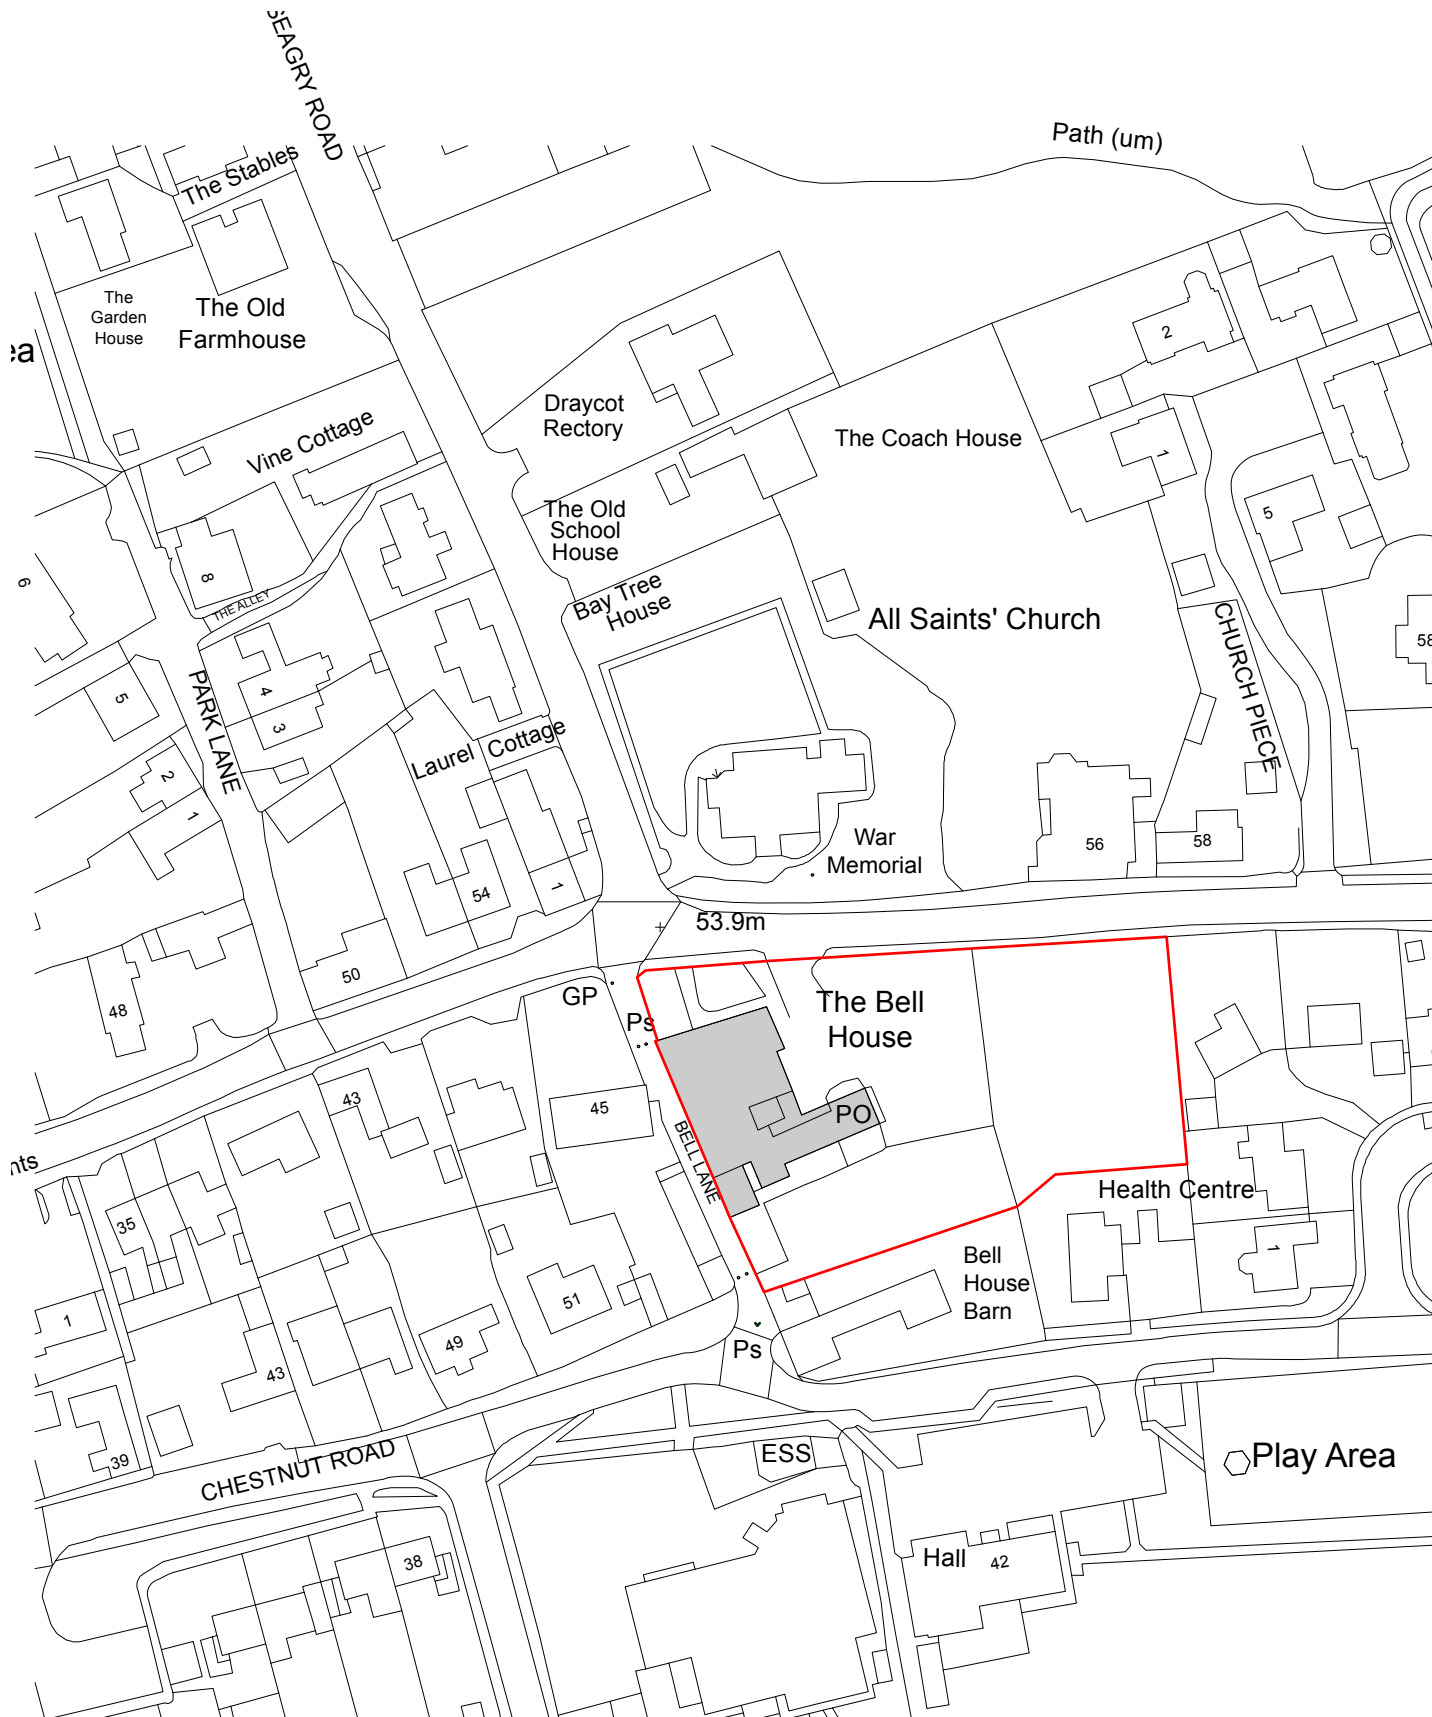

REV. BY DATE NOTES

location plan

STAGE				
Planning				
PROJECT	STAGE	DRAWING	REV	DRAWN
786 -	3	- 00		IH
SCALE	SIZE	CREATION		
1:1250	@ A4 P	Oct. 2025		
				

786 The Bell House

CLIENT
OneTwoEight Co.

ADDRESS
The Bell House
47 High St
Sutton Benger
Chippenham
SN15 4RH

ARTEL 

architects that build

artel31.co.uk · 01249 445656 · 5 Union Road SN15 1HW

THIS DRAWING IS COPYRIGHT © OF ARTEL31 LIMITED
REPRODUCTION IS ONLY TO TAKE PLACE WITH PRIOR WRITTEN AUTHORITY
ALL DIMENSIONS TO BE CONFIRMED ON SITE BEFORE ANY WORK COMMENCES
ANY DISCREPANCIES FOUND IN DRAWINGS OR OTHER DOCUMENTATION MUST
BE BROUGHT TO THE ATTENTION OF THE ARCHITECT BEFORE PROCEEDING