


786 The Bell House

Planning

CLIENT
OneTwoEight Co.
ADDRESS
The Bell House
47 High St
Sutton Benger
Chippenham
SN15 4RH

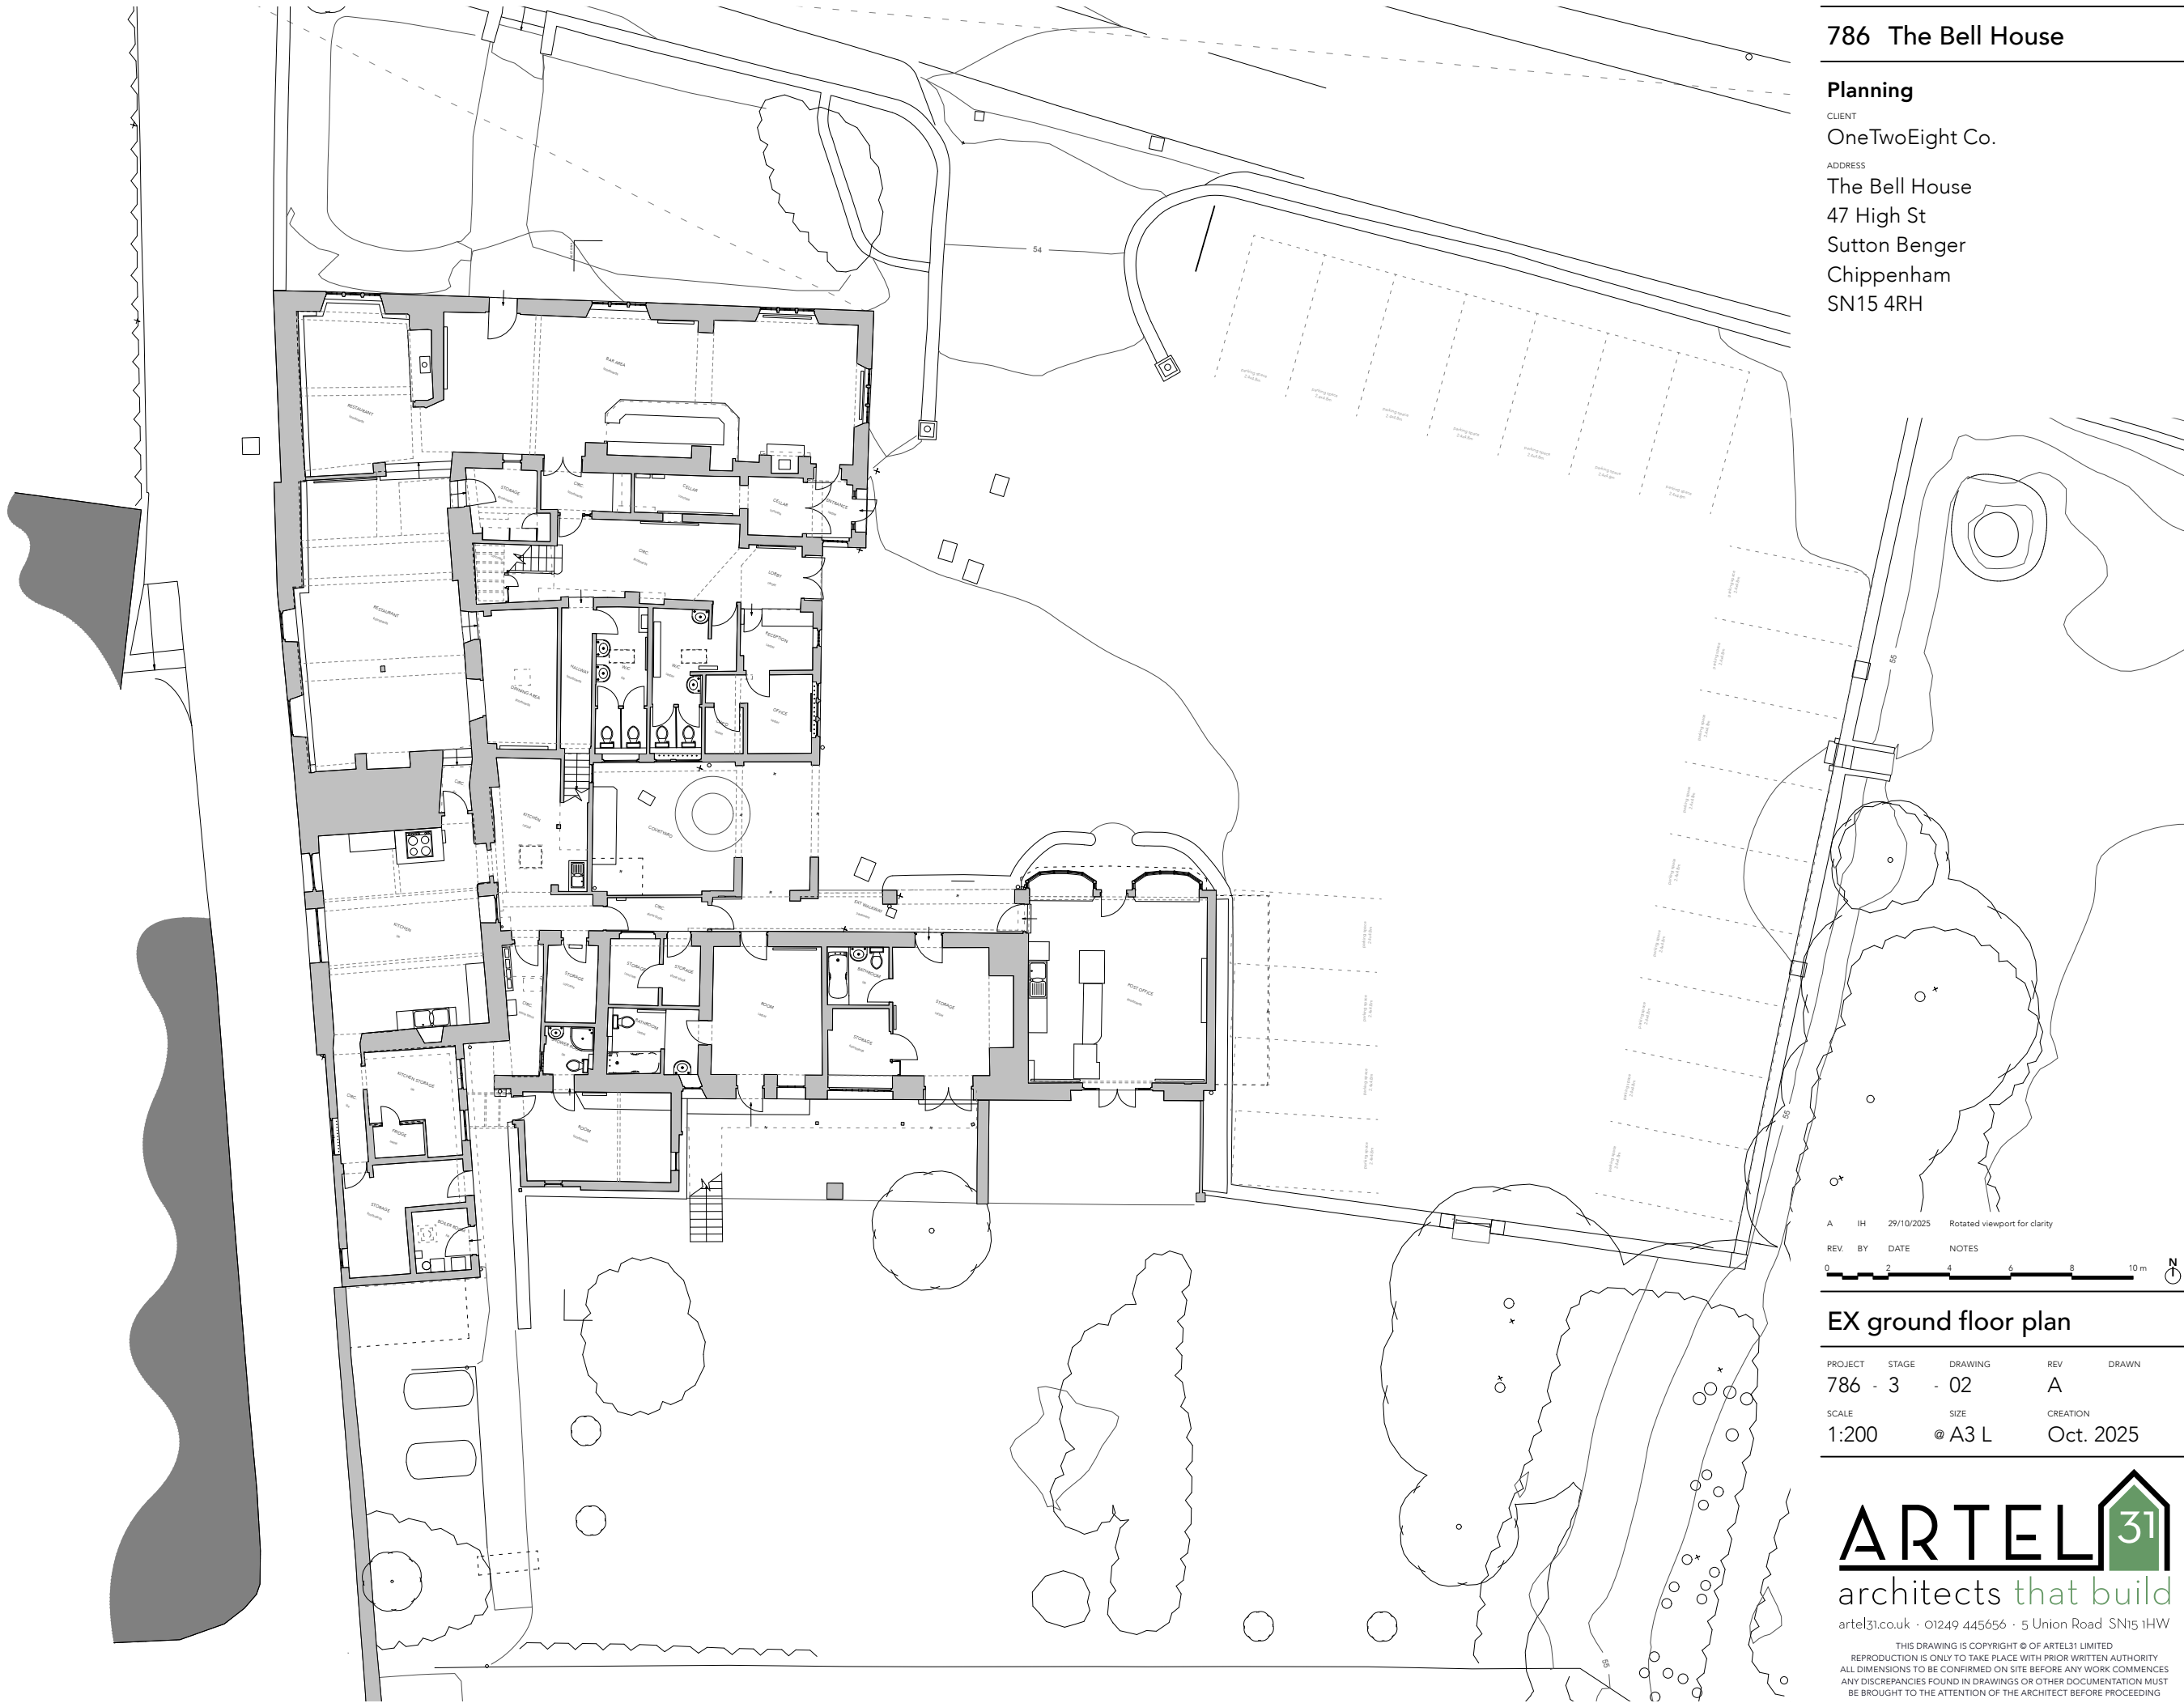

EX ground floor plan

PROJECT	STAGE	DRAWING	REV	DRAWN
786	- 3	- 02	A	
SCALE	SIZE	CREATION		
1:200	@ A3 L	Oct. 2025		