



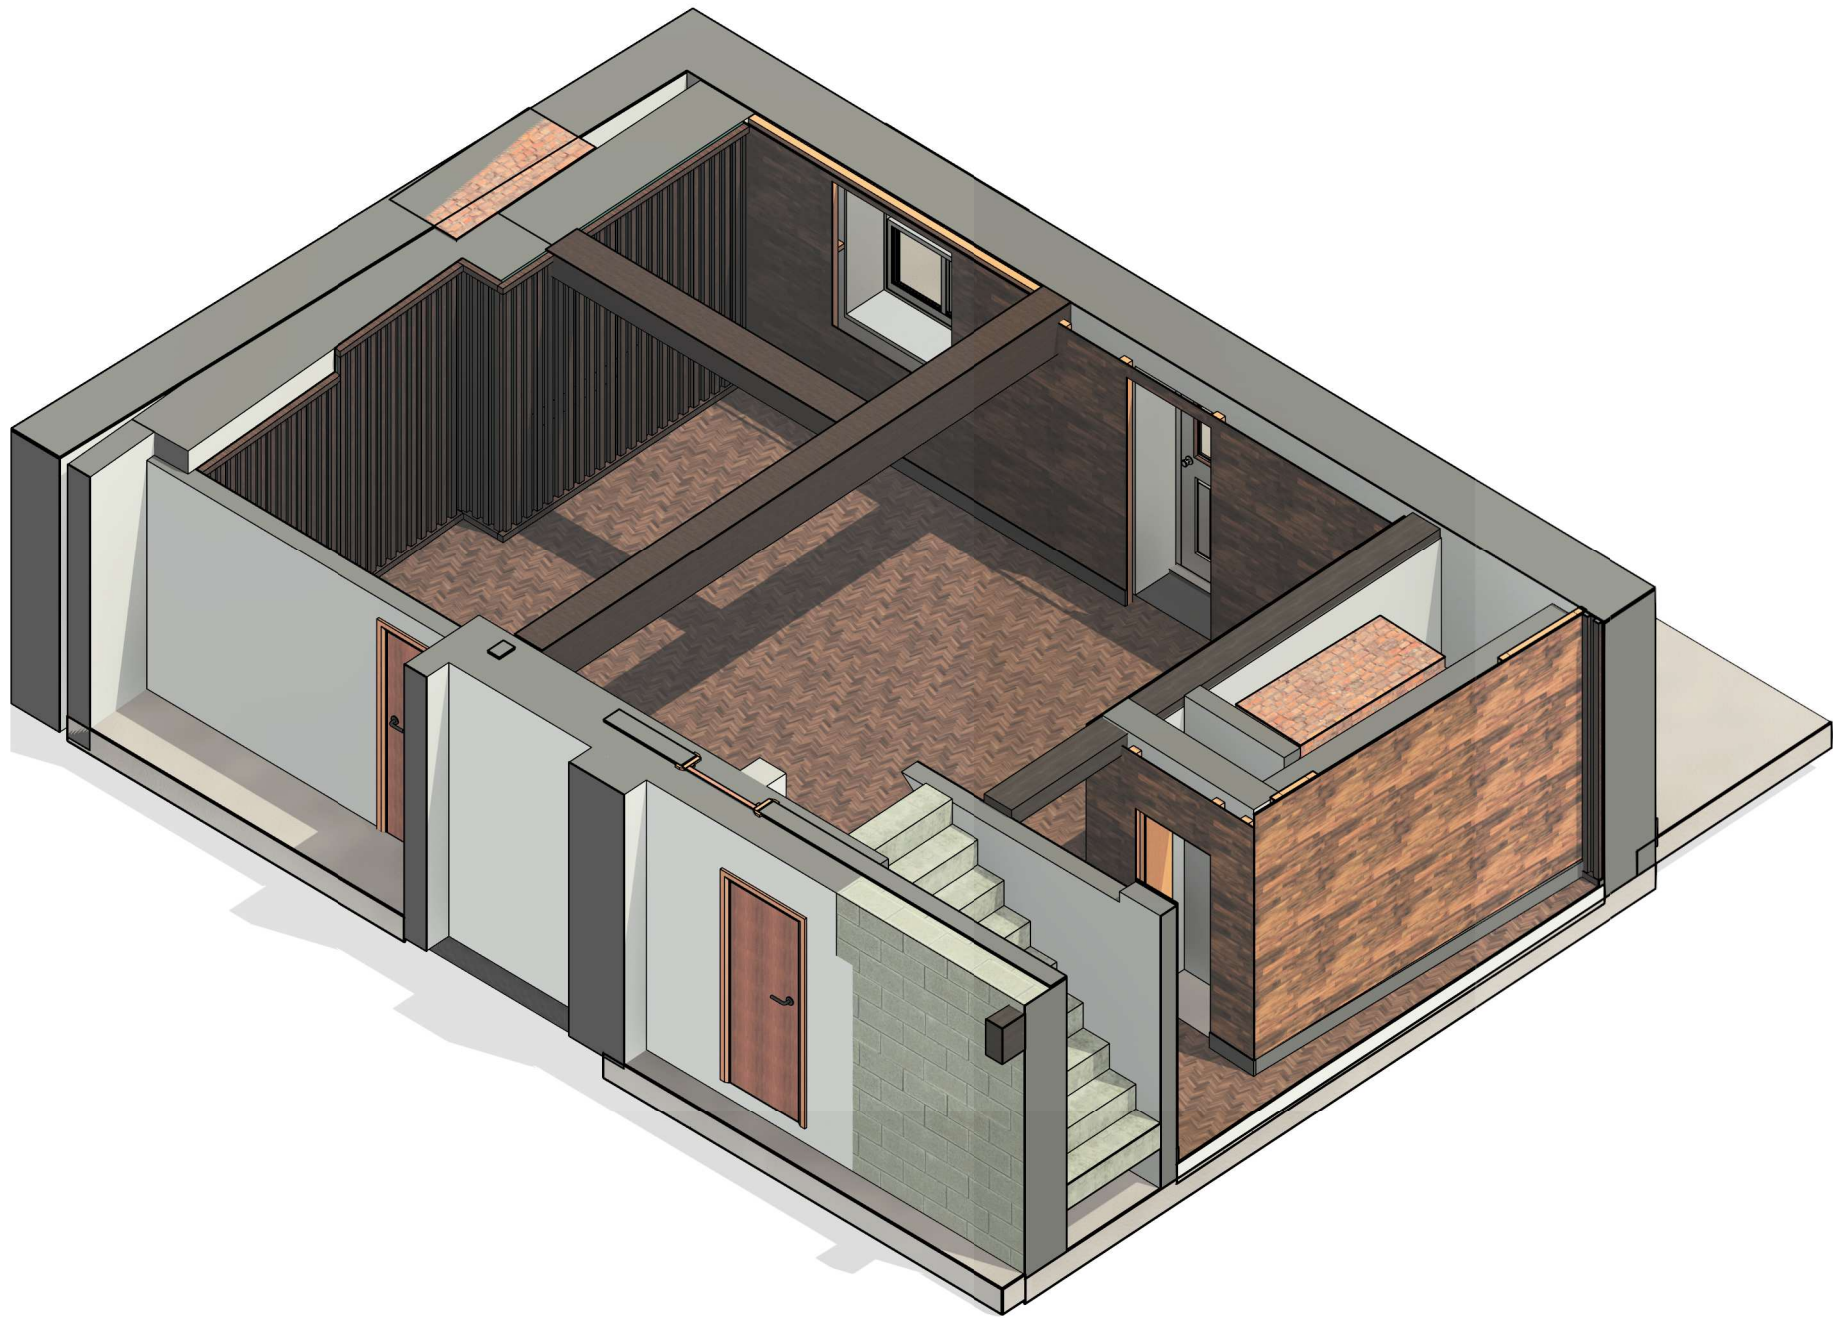

Ground Floor - Proposed Room 1 Cut view

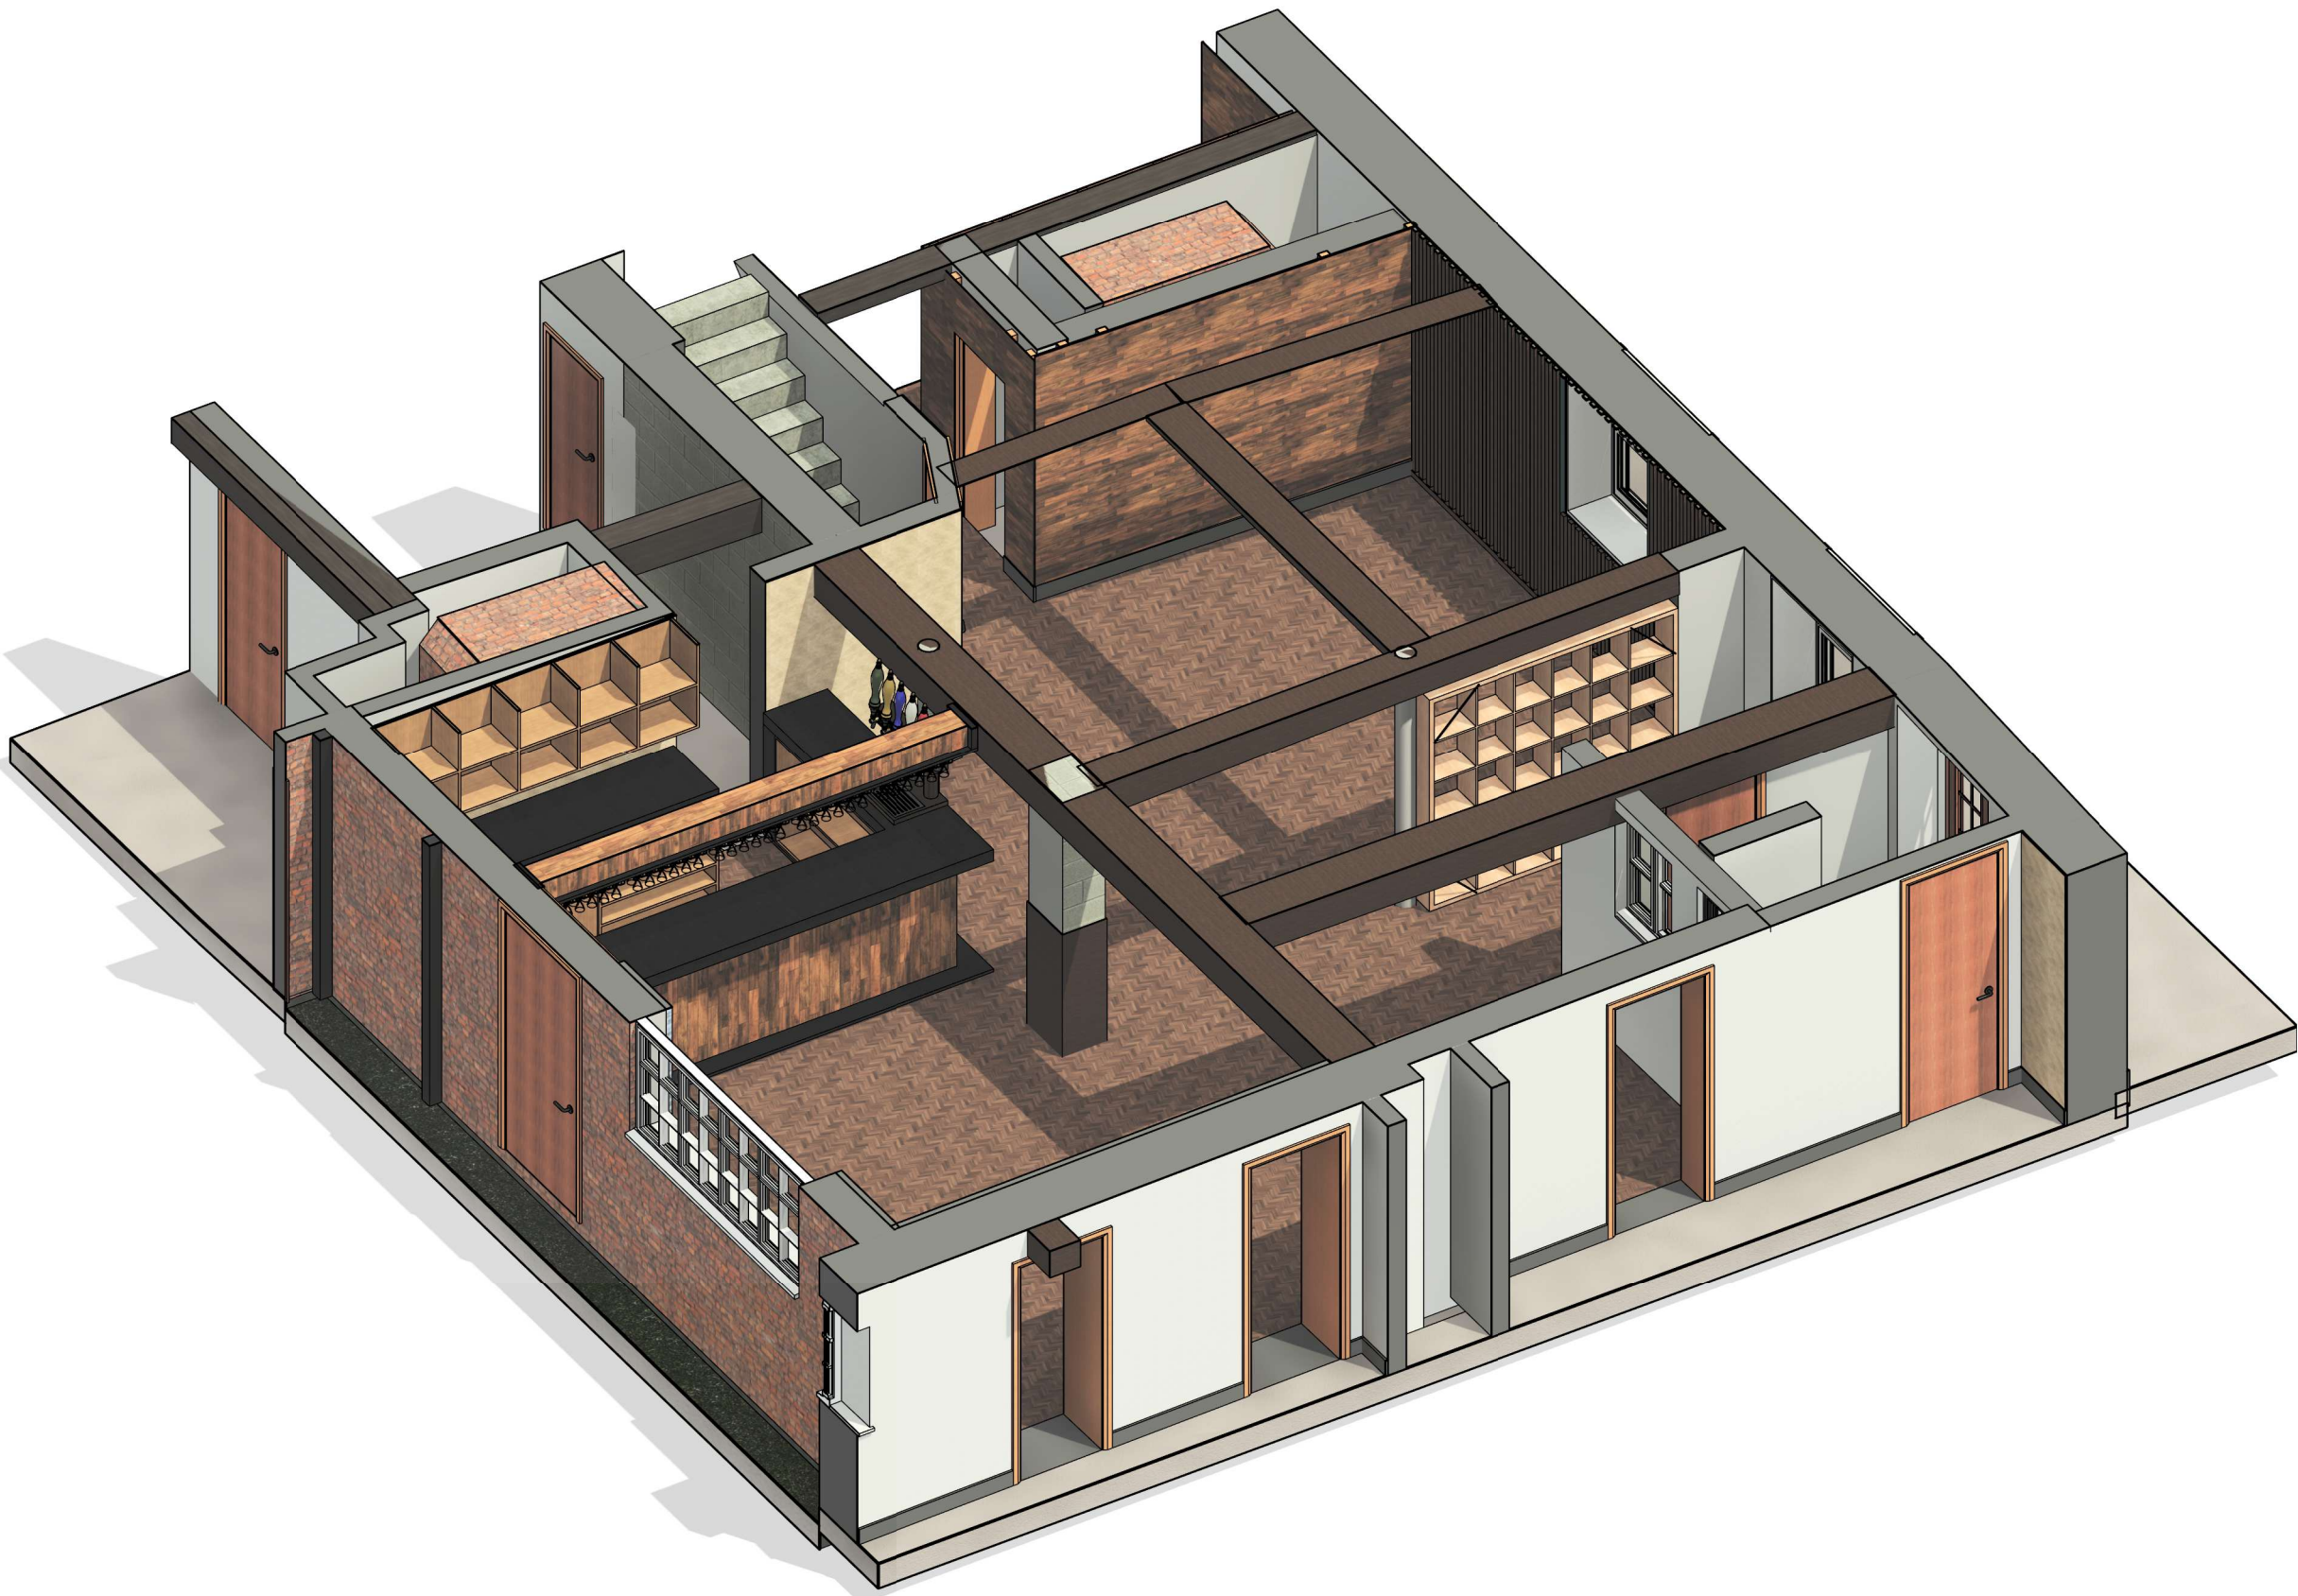

Ground Floor - Proposed Room 2 Cut view



Ground Floor - Proposed Room 3 Cut view

Rev Date Name Description

 STUDIO YAQUB	
Angell Hotel, 3 Church St, Westbury BA13 3BY	
Proposed - Ground floor selected floors cut views	
Project number	0307-01
Date	13/02/26
Drawn by	MH
Checked by	UY
Scale	
P031	

Original Sheet Size A1