
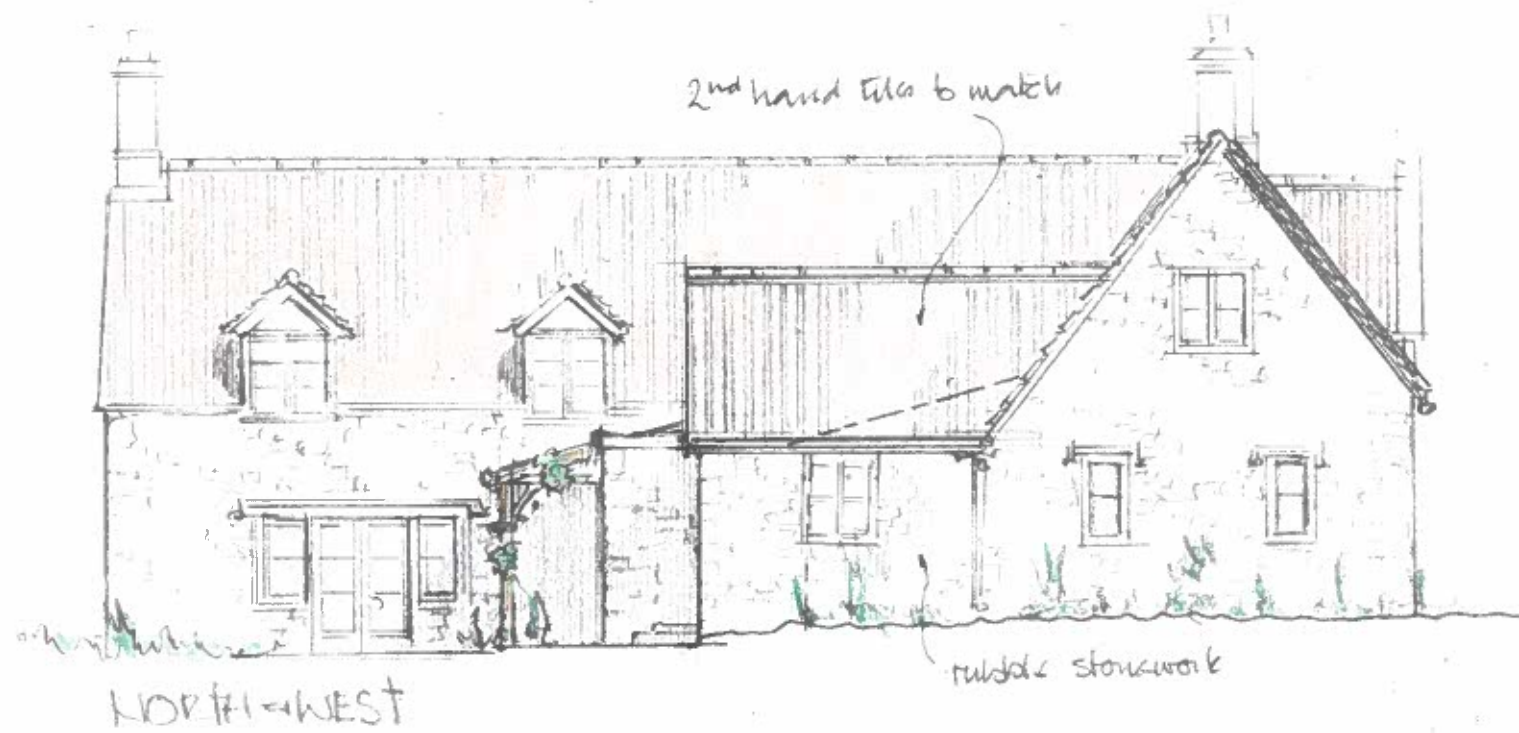


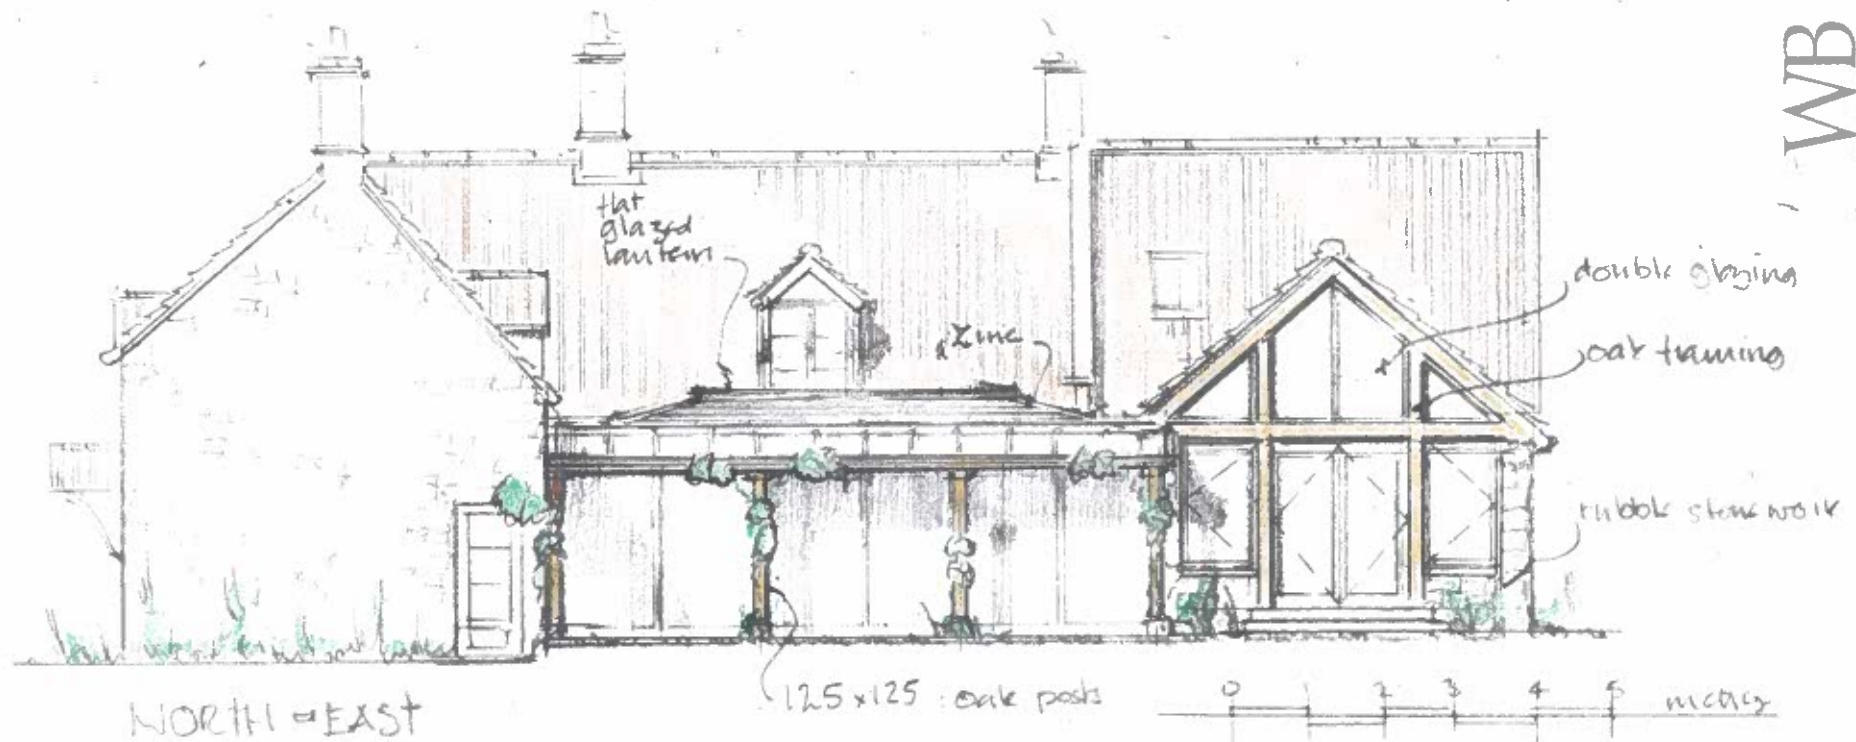

DATE 14 Nov '26
SCALE 1:100 @ A4
DRAWING

DETAIL Little cart
WATSON
BERTRAM
& FELL
4 OLD KING STREET
BATH • BA1 2JW
TEL 01225 337273
mail@wbfc.co.uk
www.wbfc.co.uk