


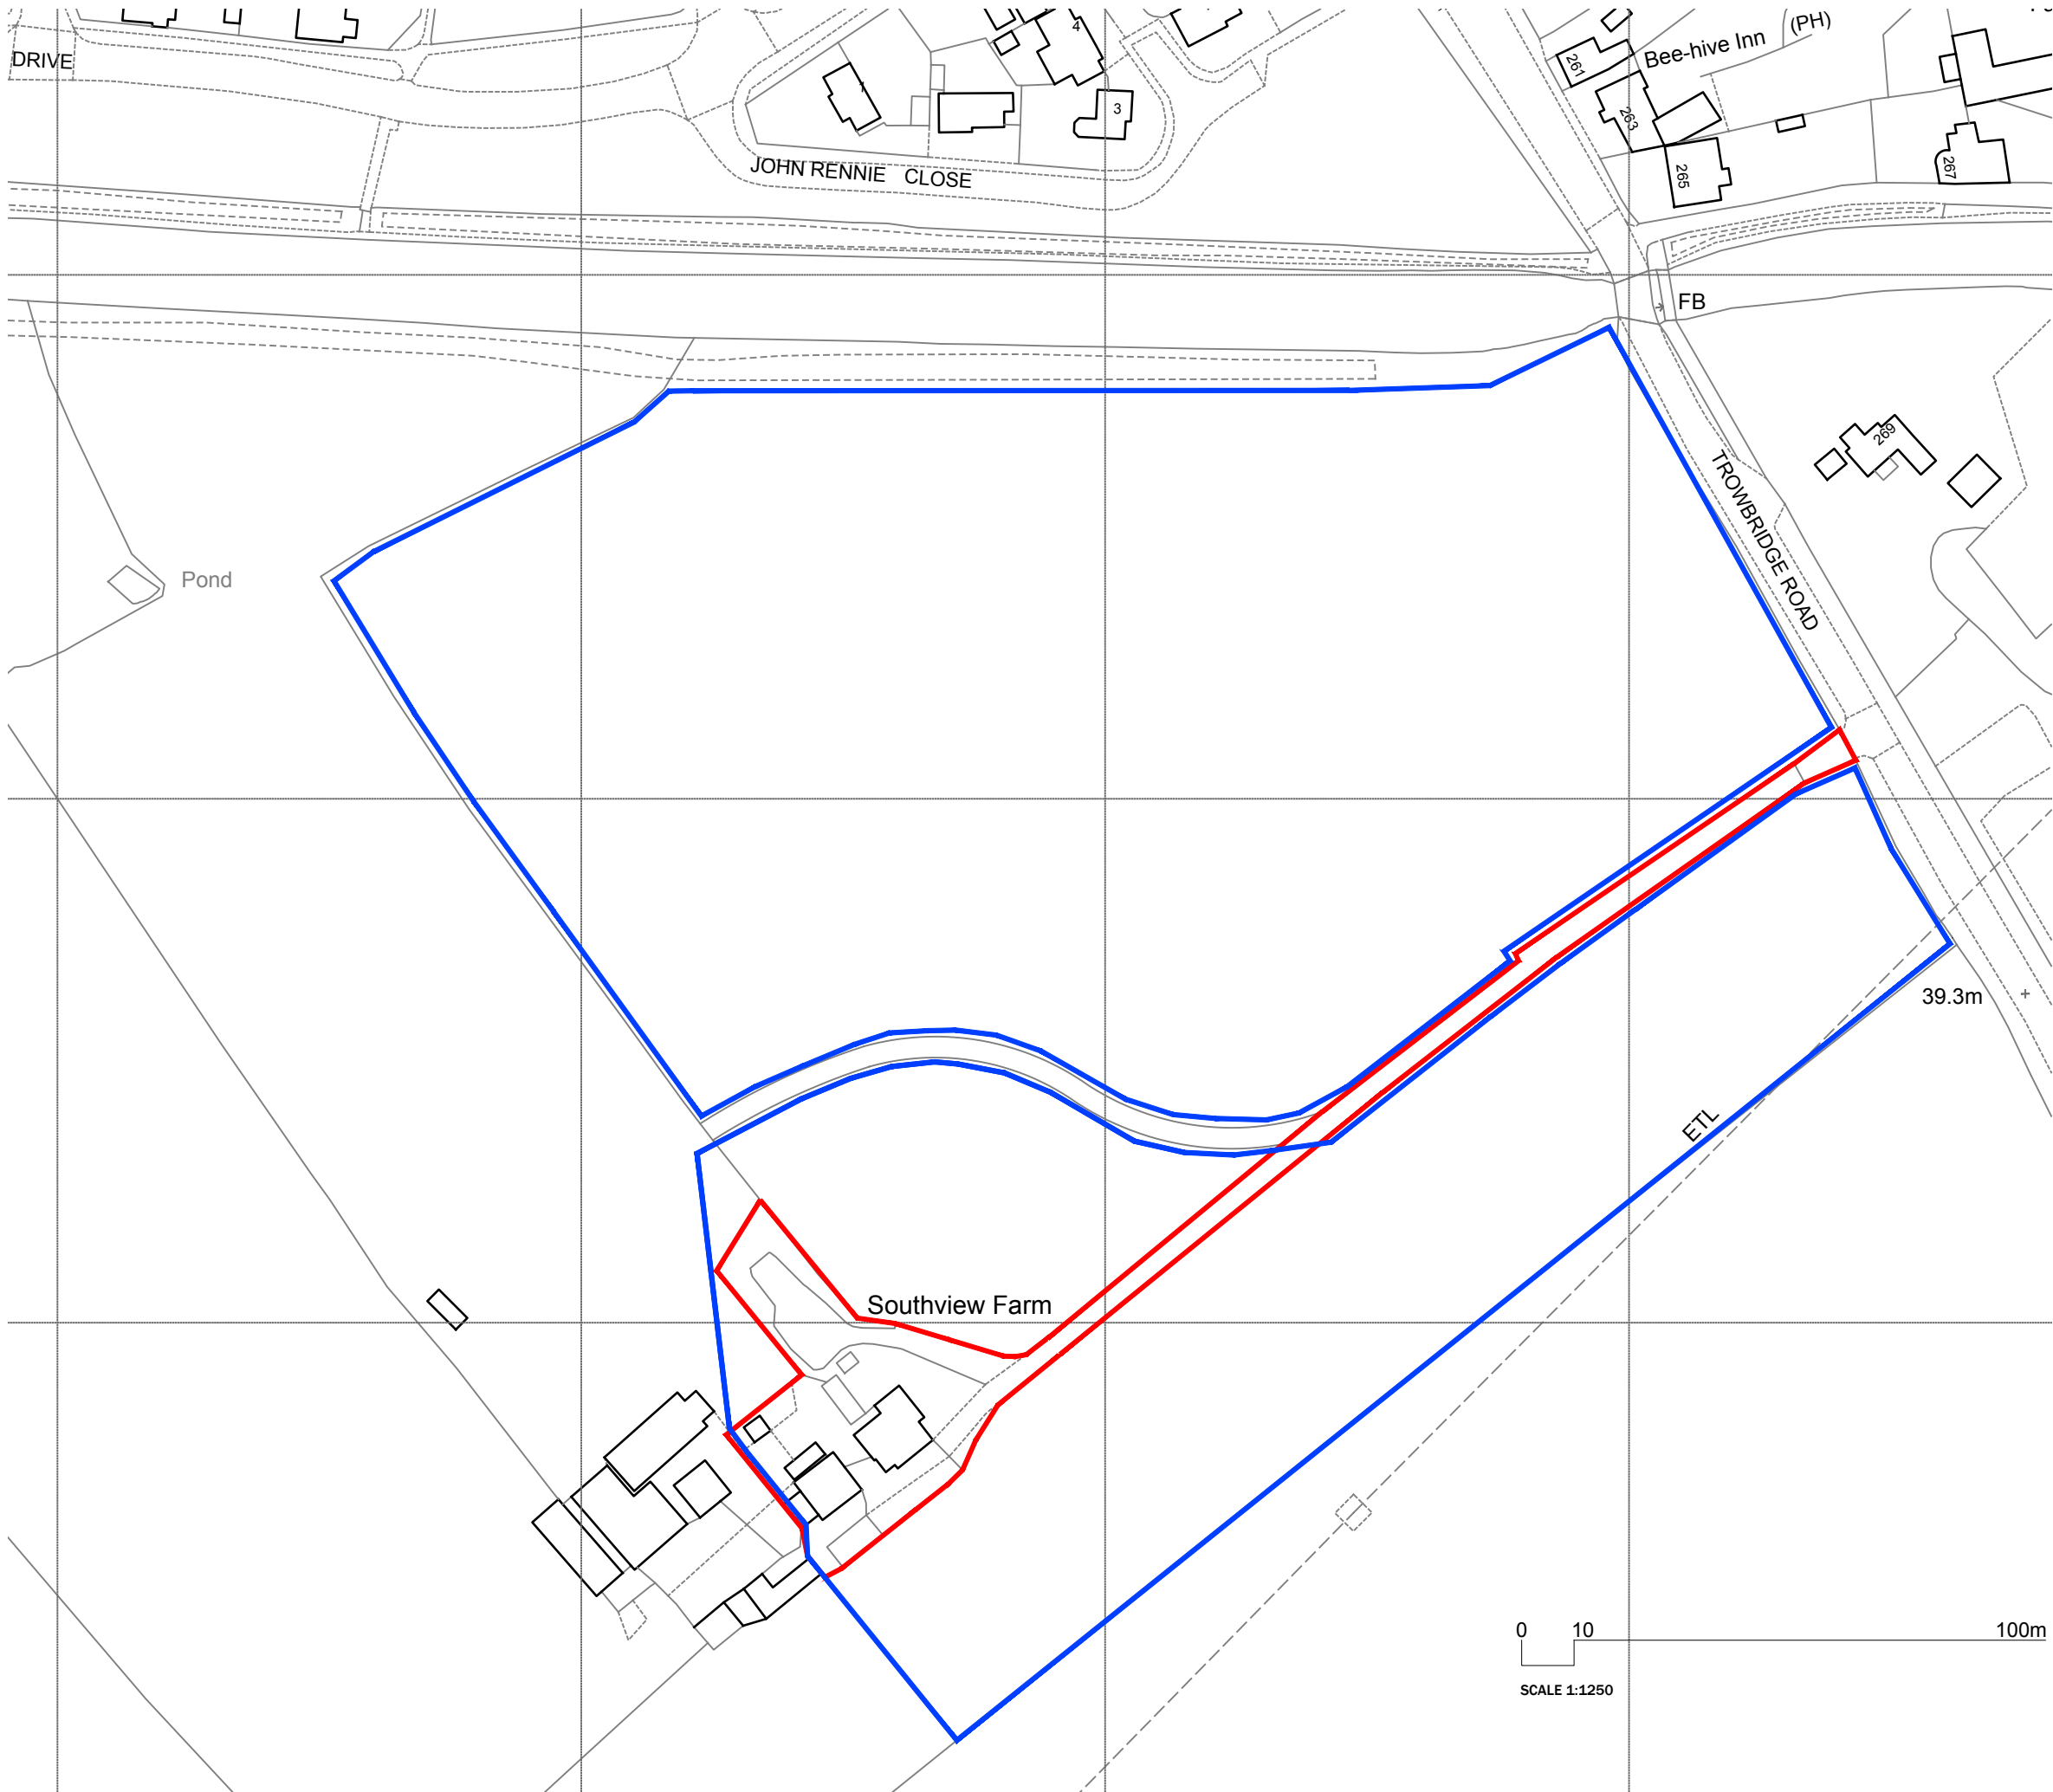

Project No. 1981



Revisions



Notes

Project North



Scale 1:1250@A3

Location Plan

A0.01

Sheet No.

© 2020