


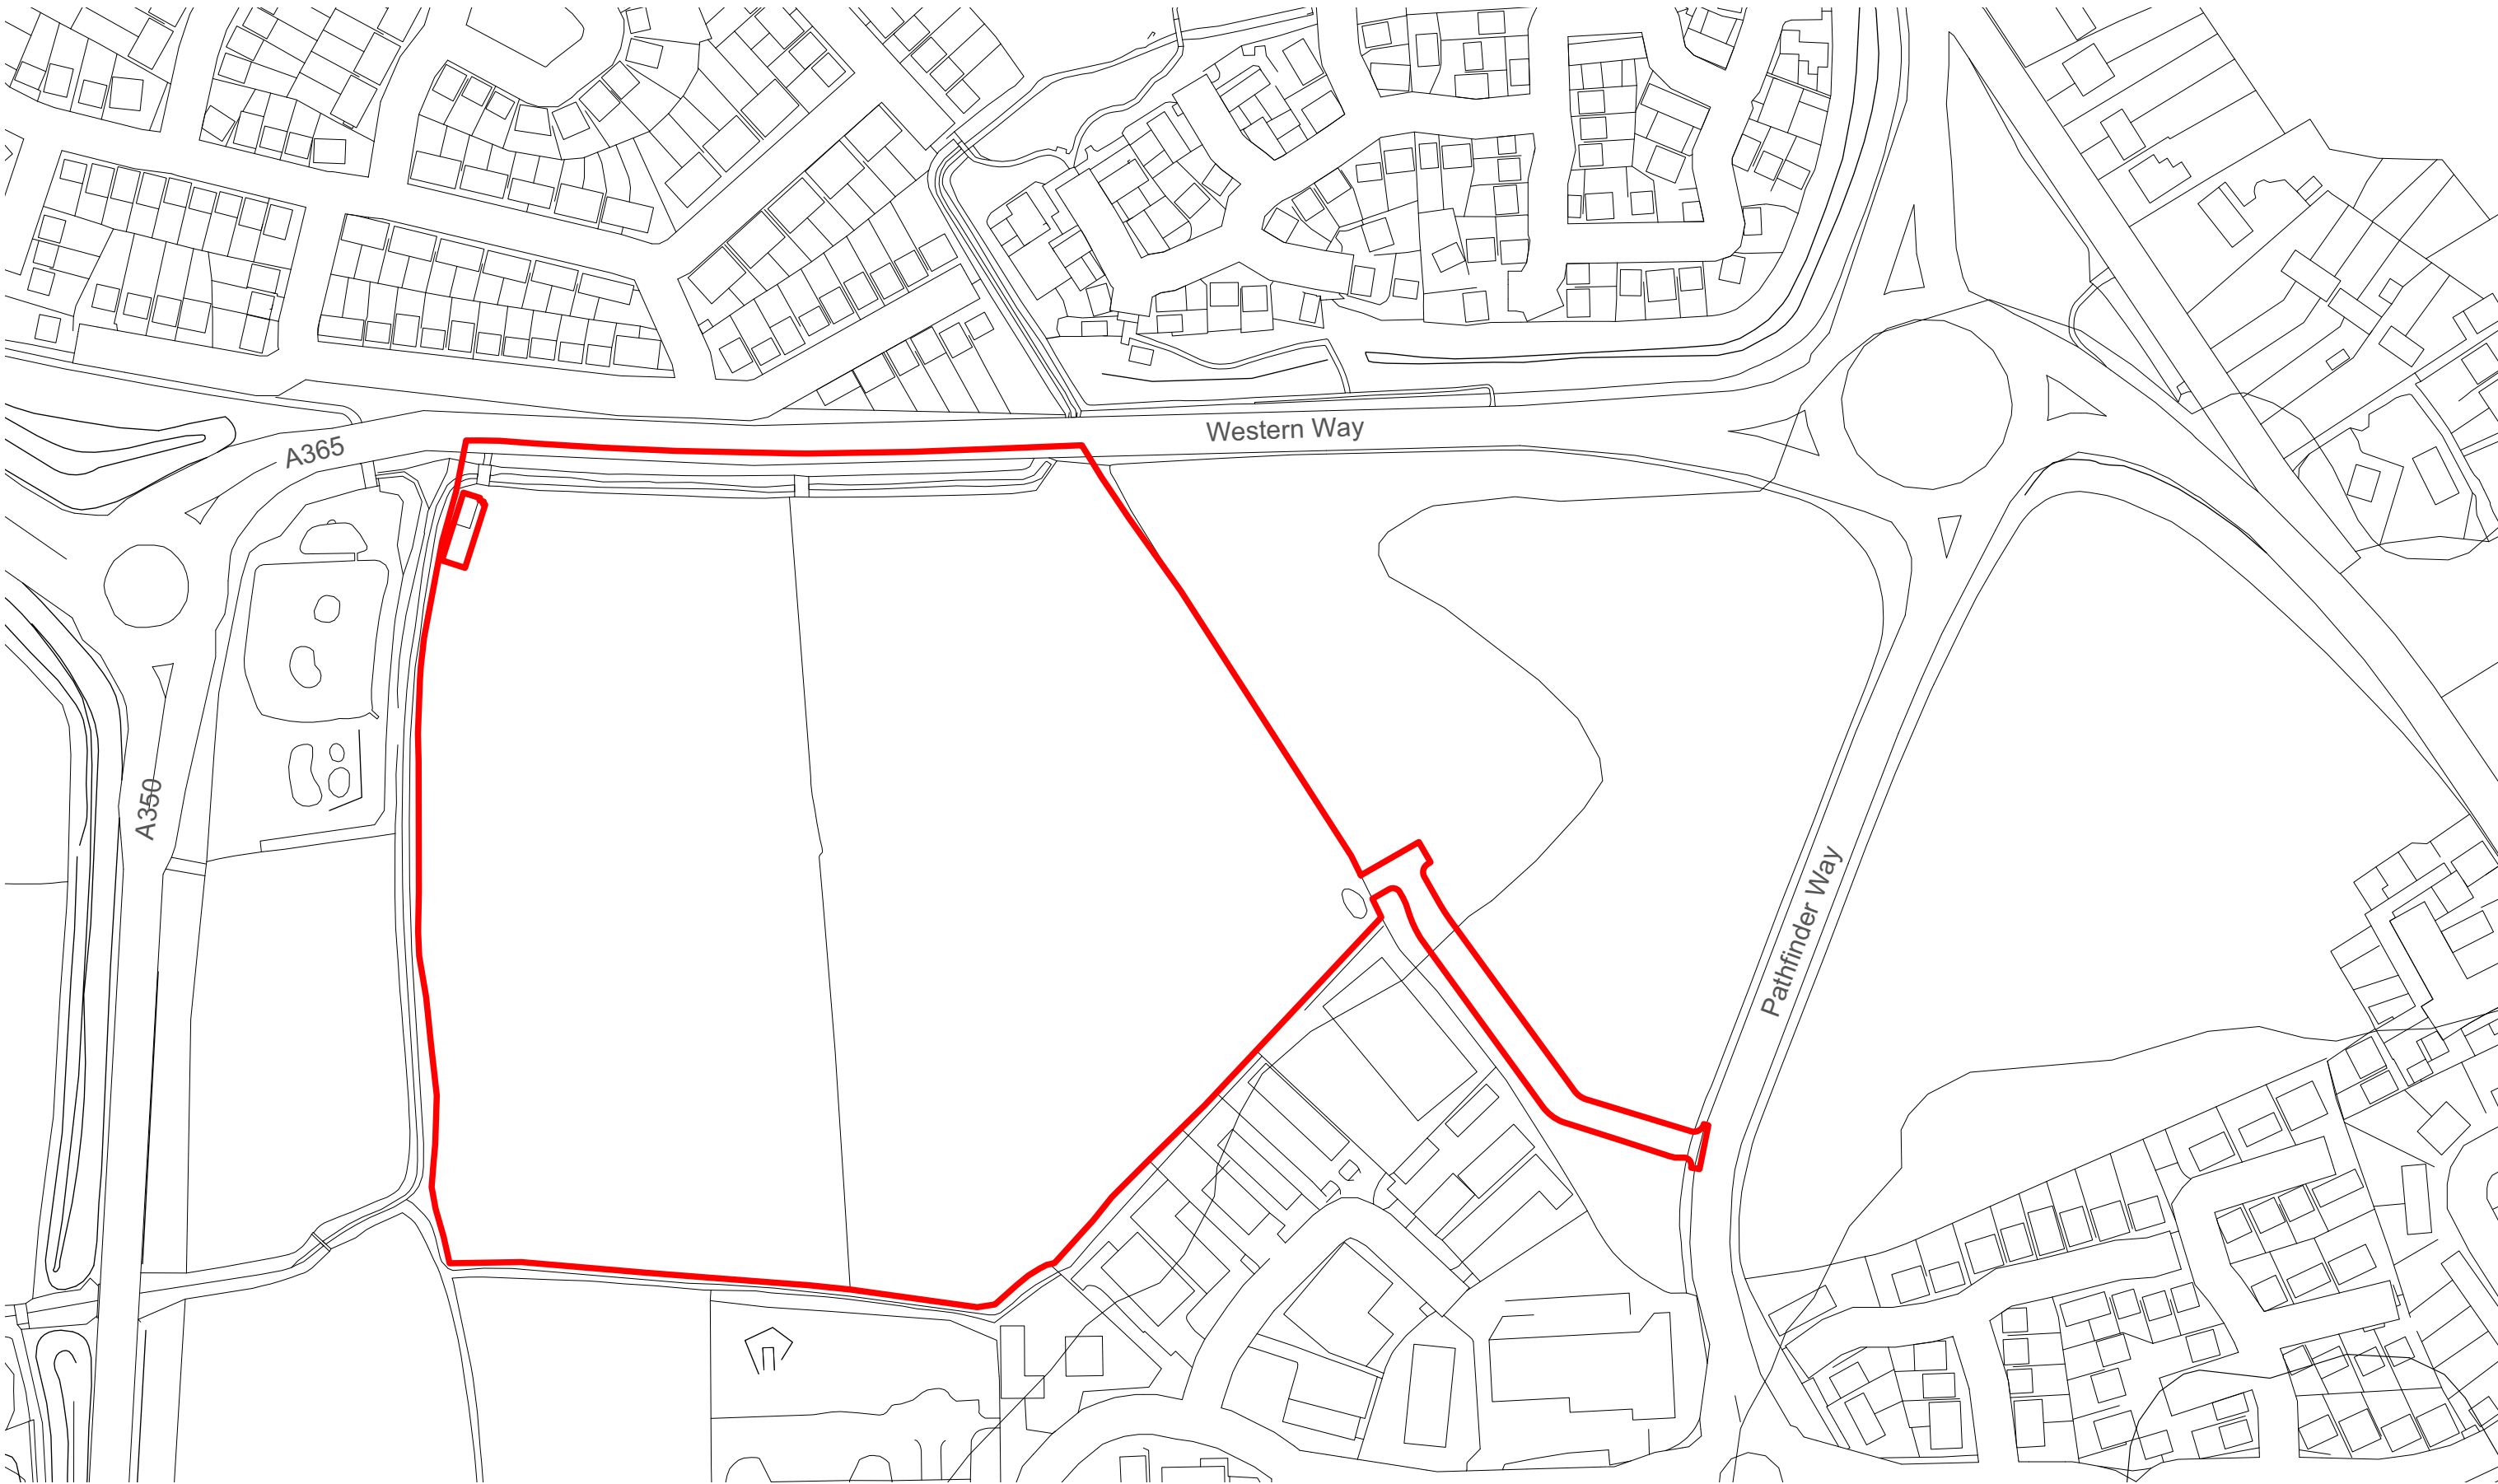

A Red Line Boundary Updated
Amendments

AS 21/10/22
By Chk'd Date

PLANNING

Job No/Drawing No 22497/1000A		Job Title Western Way, Melksham	
Scale 1:2500 @ A3	Date 04/22	Drawn AS	Chk'd AS
Drawing Title Site Location Plan			
All Dimensions to be checked on site		OS Licence No: 100022432	

pad Design Ltd - The Tobacco Factory - Raleigh Road - Bristol BS3 1TF - Tel. 0117 9530059 - www.pad-design.com

