




Do not scale from this drawing. If in doubt, ask.

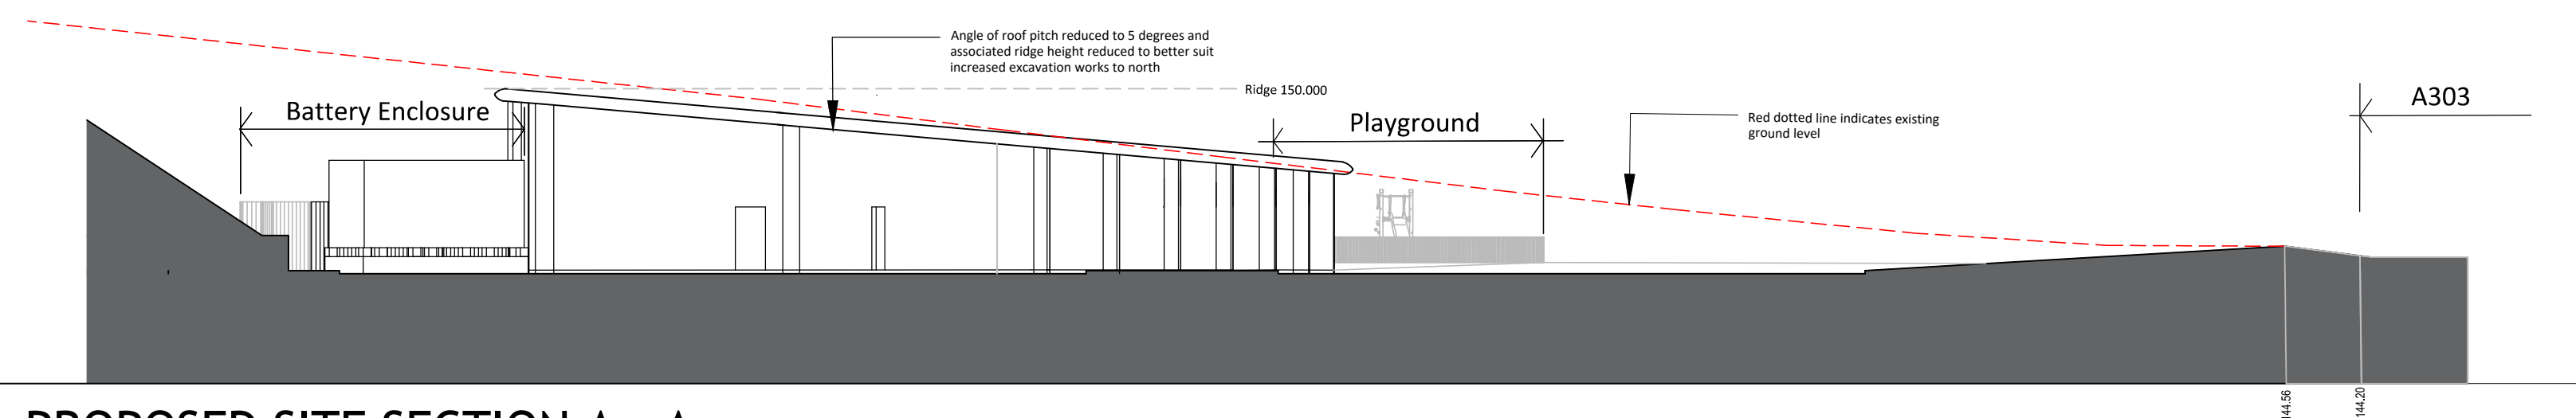


PROPOSED SITE SECTION A - A SCALE 1:200

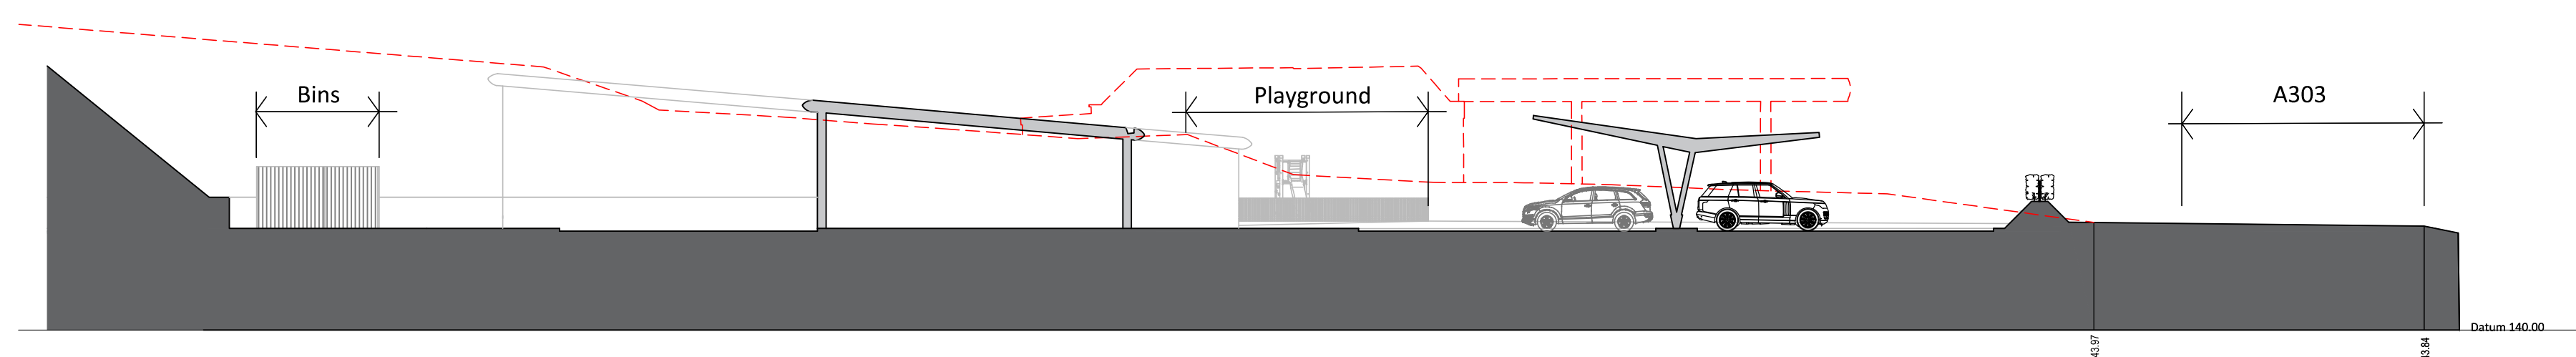


PROPOSED SITE SECTION B - B **SCALE 1:200**

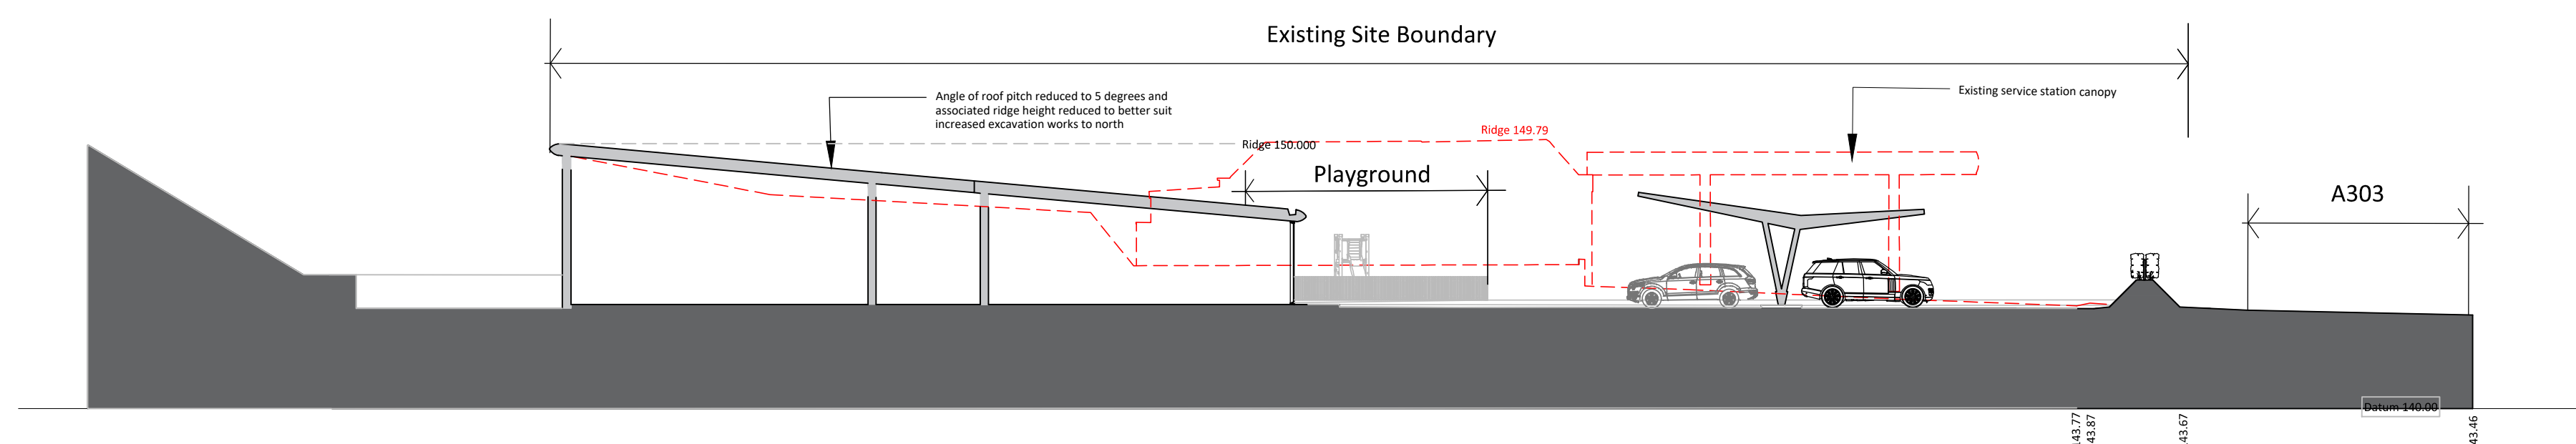


PROPOSED SITE SECTION C - C SCALE 1:200

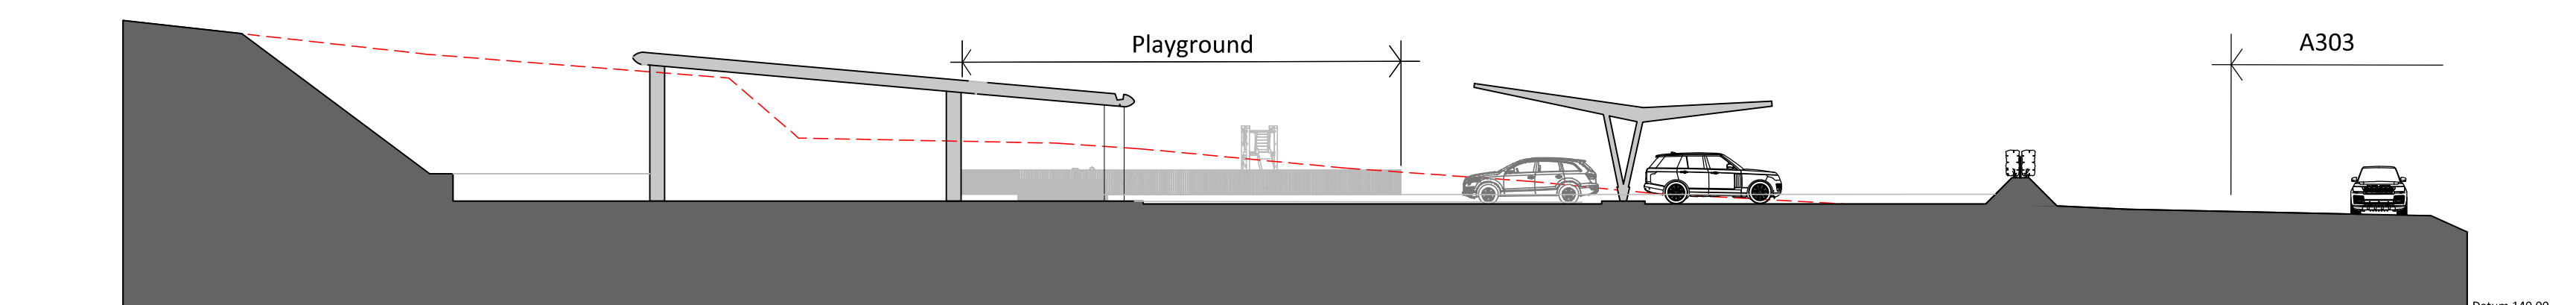

PROPOSED SITE SECTION D - D SCALE 1:200

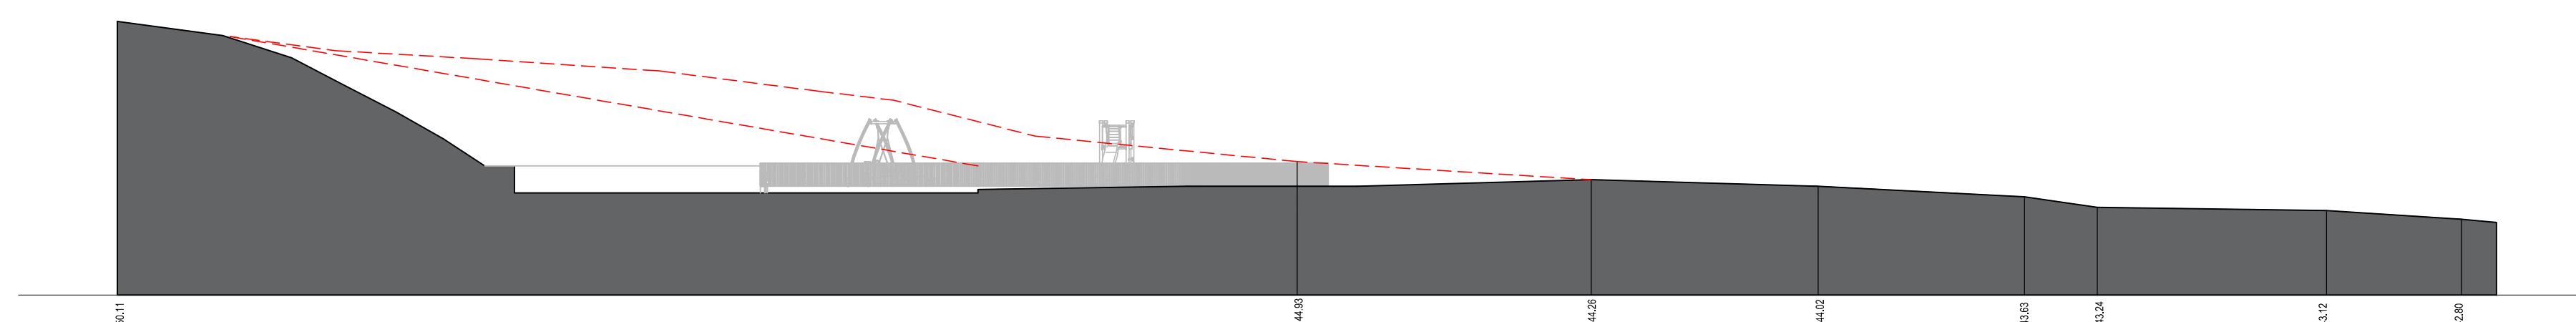


PROPOSED SITE SECTION E - E SCALE 1:200

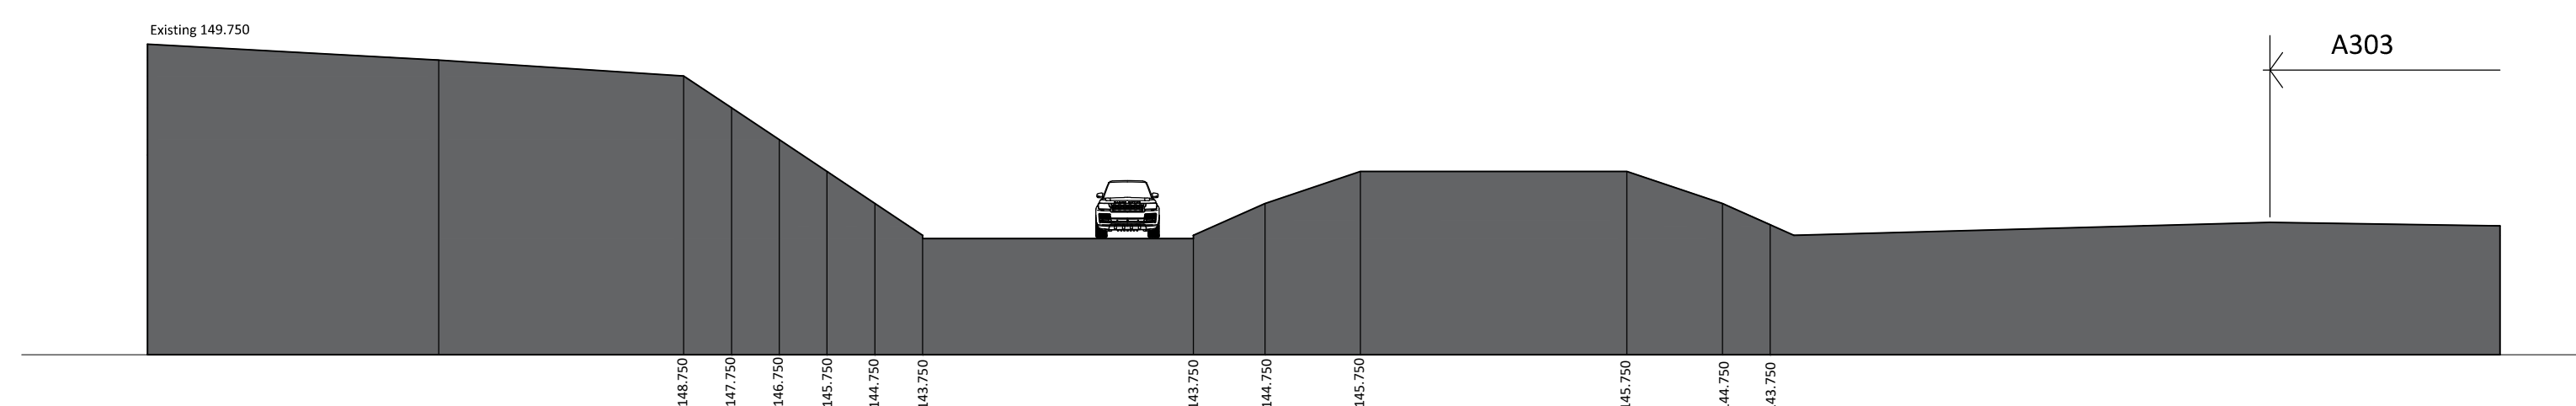

PROPOSED SITE SECTION F - F SCALE 1:200

PROPOSED SITE SECTIONS

SCALE 1:200

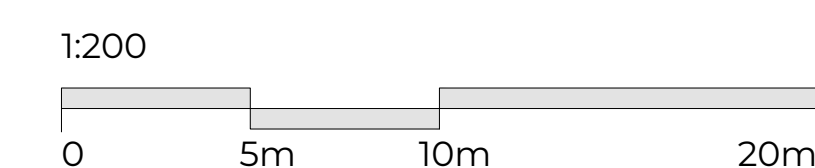

DRAWING DEVELOPED FROM
SECTIONS PRODUCED BY
BAXTER GREEN ASSOCIATES

T4	CRI	Battery enclosure, bin store and playground added	03/03/26	BS
T3	CRI	PLANNING ISSUE	17/10/25	BS
T2	CRI	FOR COMMENT	10/10/25	BS
T1	PA	PRELIMINARY ISSUE	30/08/25	BS

PLANNING



Hampshire 01794 511255
Devon 01392 327054
admin@s4architects.co.uk
www.studiofourarchitects.co.uk

Client



Project

NEW EV-CHARGING SUPER HUB CHICKLADE SERVICES

Title
PROPOSED SITE SECTION SECTIONS

Date	Scale	Paper	Drawn
AUG 25	1:200	A1	PA
Job No.	Drg. No.	Revision	
45075	100	T4	

45075 - Proposed Site Section