



A303 Streetscene Elevation
1 : 200

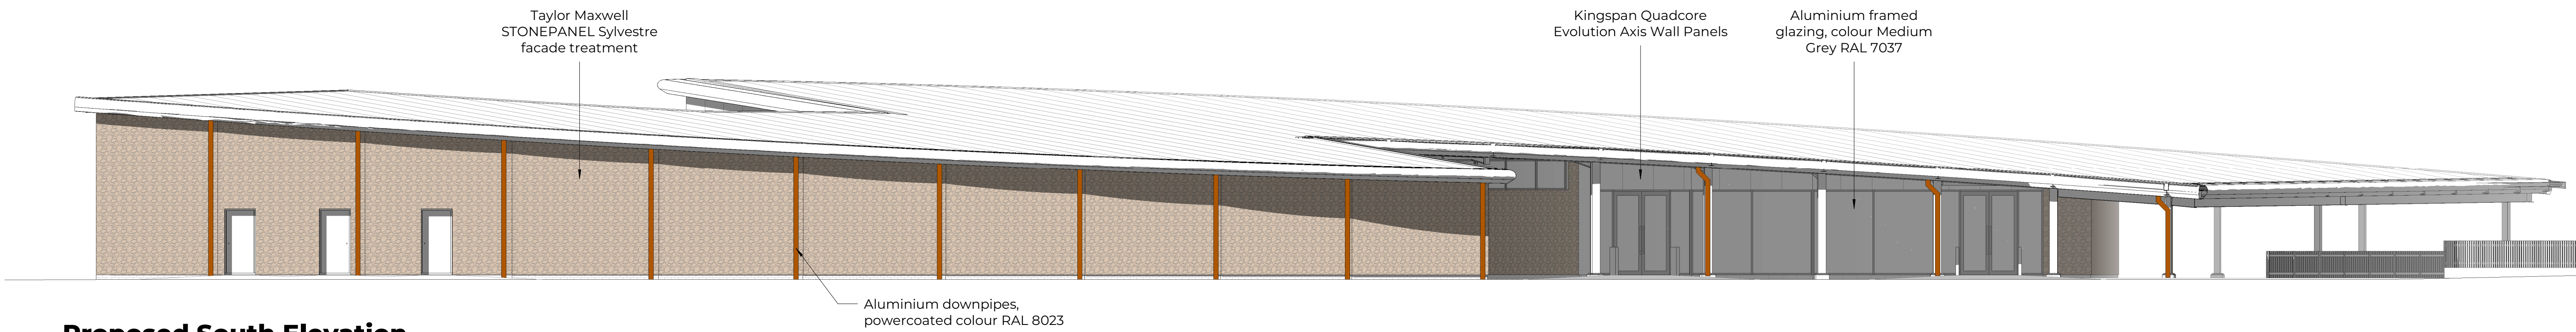


Proposed South Elevation
1 : 100



Proposed West Elevation
1 : 100

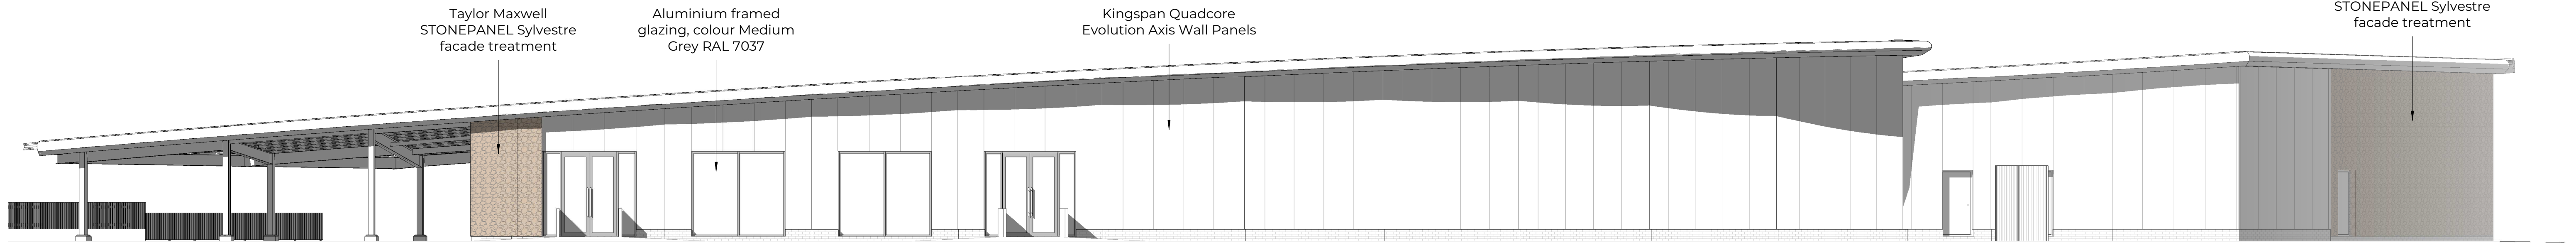

Proposed North Elevation
1 : 100

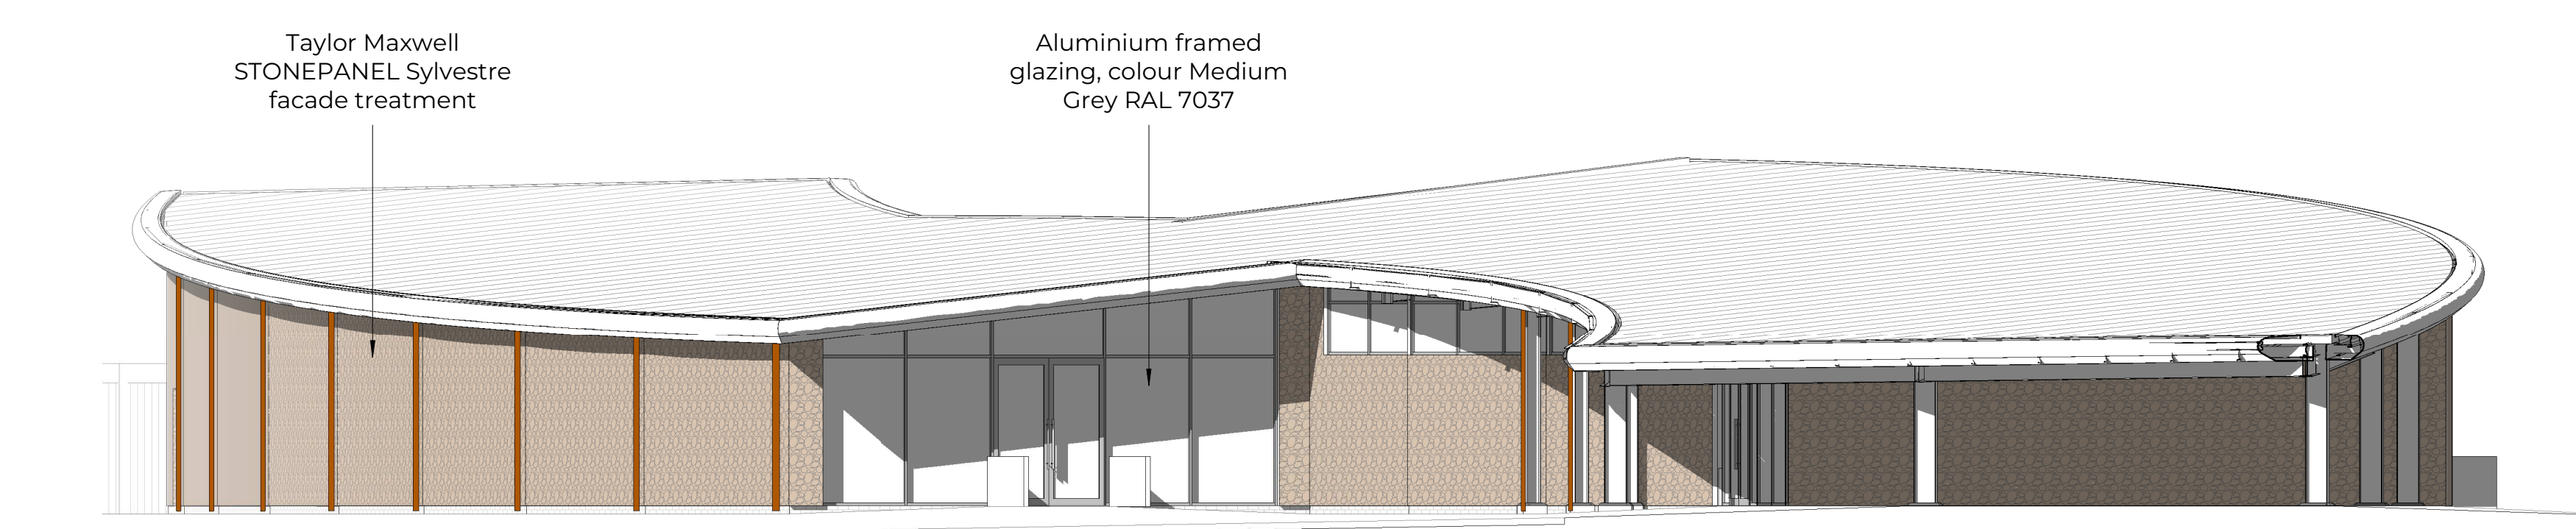

Proposed East Elevation
1 : 100

T1	CRI	Battery enclosure, playground and canopy	03.03.26	added
Rev	Drn	Revision	Date	Chk

PLANNING

STUDIO FOUR ARCHITECTS

Hampshire 01794 510255
Devon 01392 327054
admin@saarchitects.co.uk
www.studiofourarchitects.com

Client
Instavolt

Project
**NEW EV-CHARGING SUPERHB
CHICKLADE SERVICES**

Title
Proposed Elevations - Planning

Date	Scale	Paper	Drawn
Feb 26	As indicated	A1	CRI
Job N°	Dwg. N°	Revision	
45075	012	T1	