



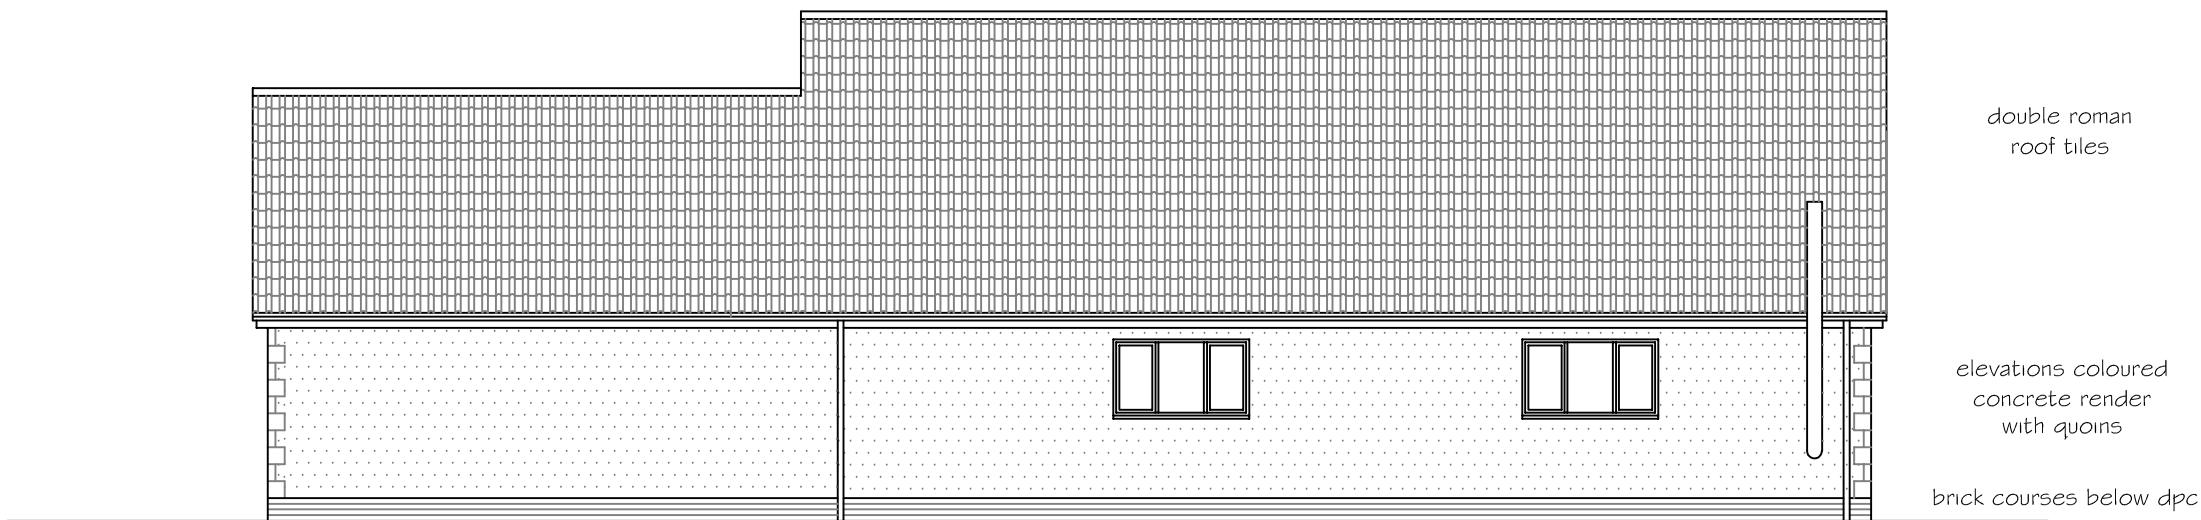


PROPOSED REAR (EAST) ELEVATION 1:100

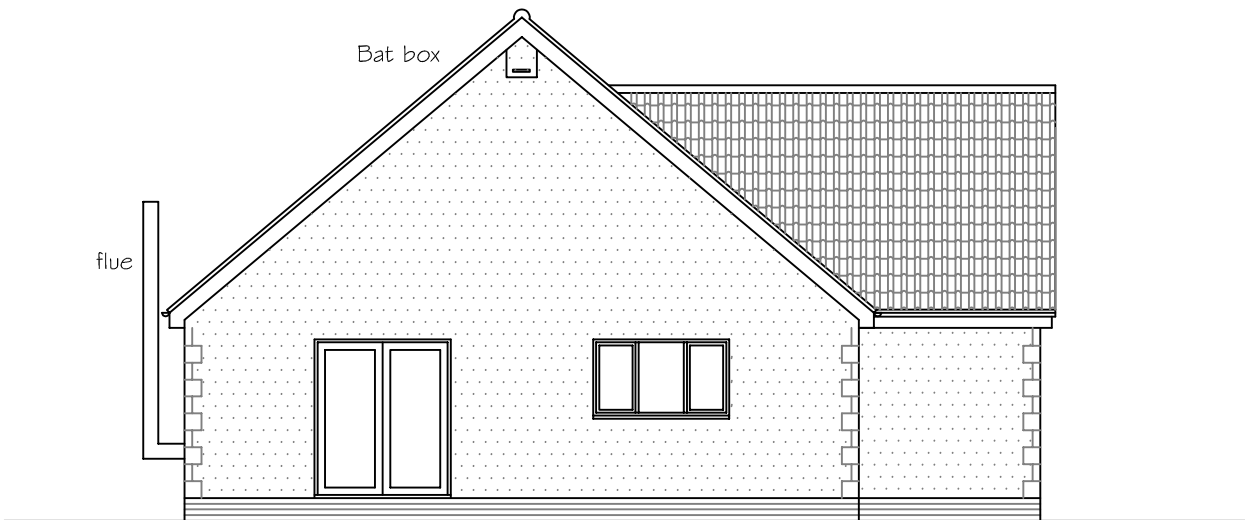


PROPOSED SIDE (NORTH) ELEVATION 1:100



PROPOSED FRONT (WEST) ELEVATION 1:100

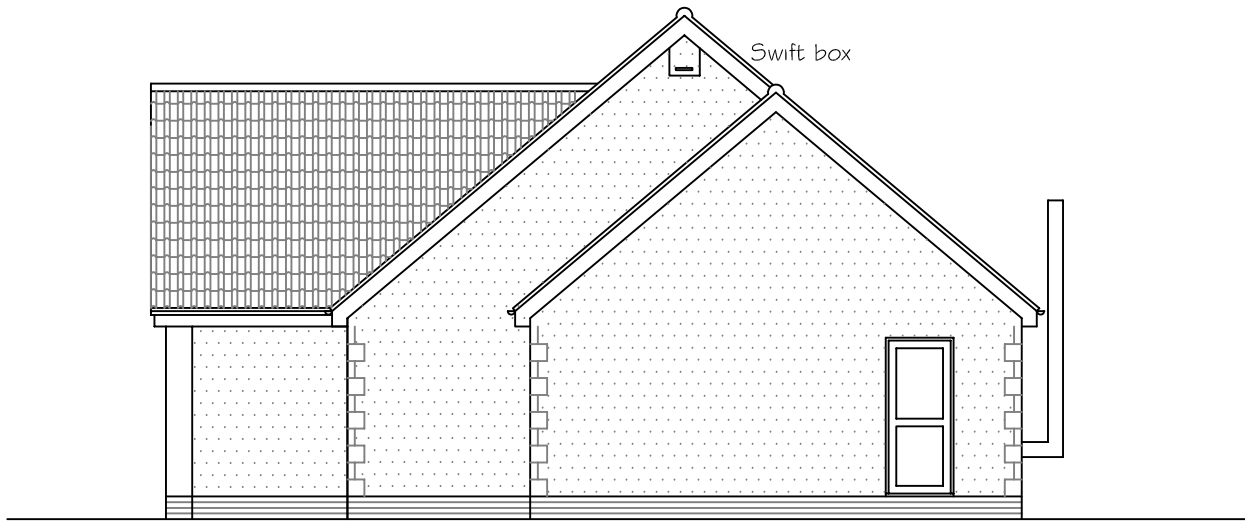

PROPOSED END (SOUTH) ELEVATION 1:100

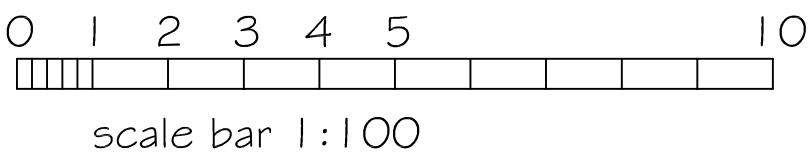

SJF PLANNING & DESIGN SERVICE 01225 782078 simonnearthebell@gmail.com		
PROPOSED NEW DWELLING		
CLIENT	MR & MRS P NEALE	
LOCATION	SUMMERLEAZE LODGE 10 BEANACRE MELKSHAM SN1 2 7PT	
TITLE	PROPOSED ELEVATIONS	
DRG NO	ISSUE	DATE
2513-1	1	JAN 2026