




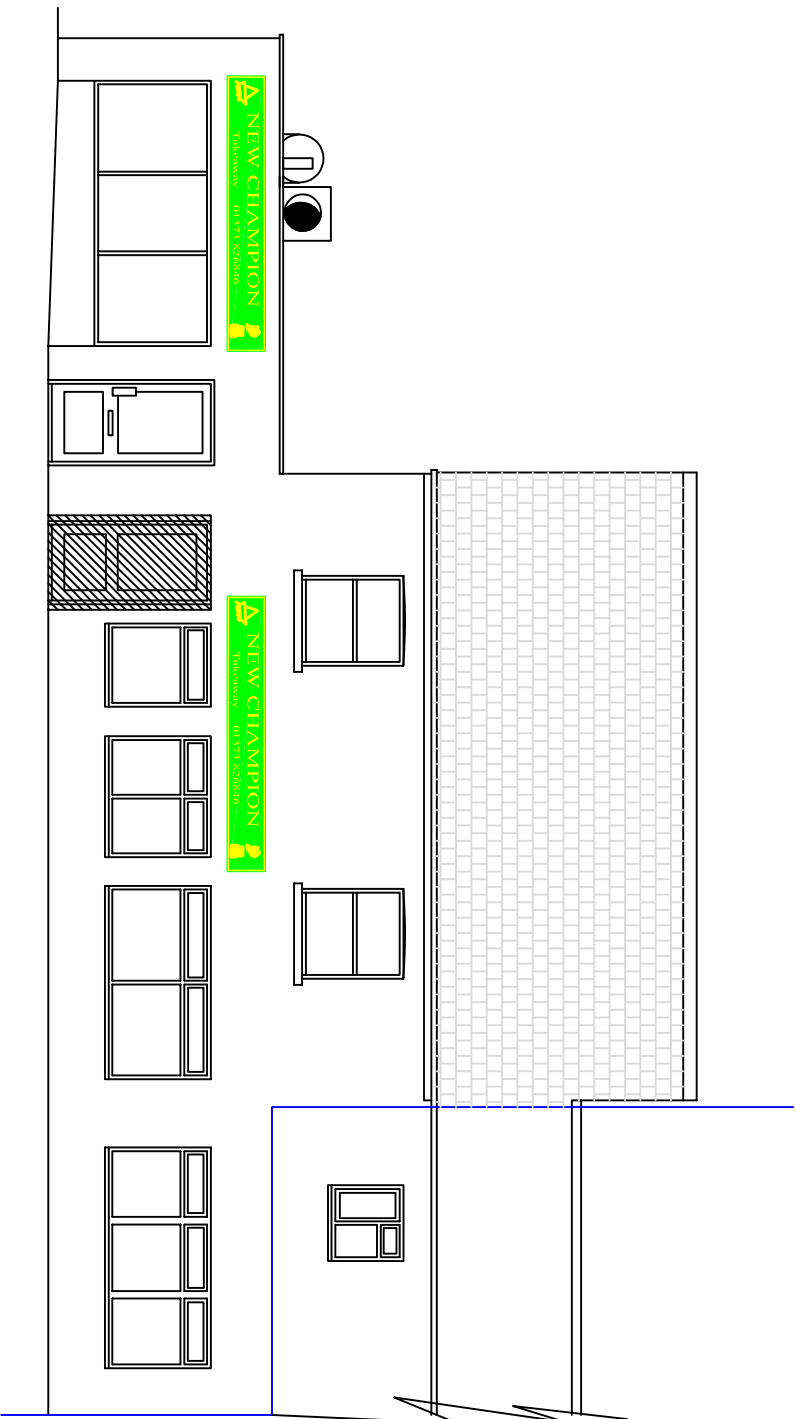


Existing Front (South-East) Elevation 1:100

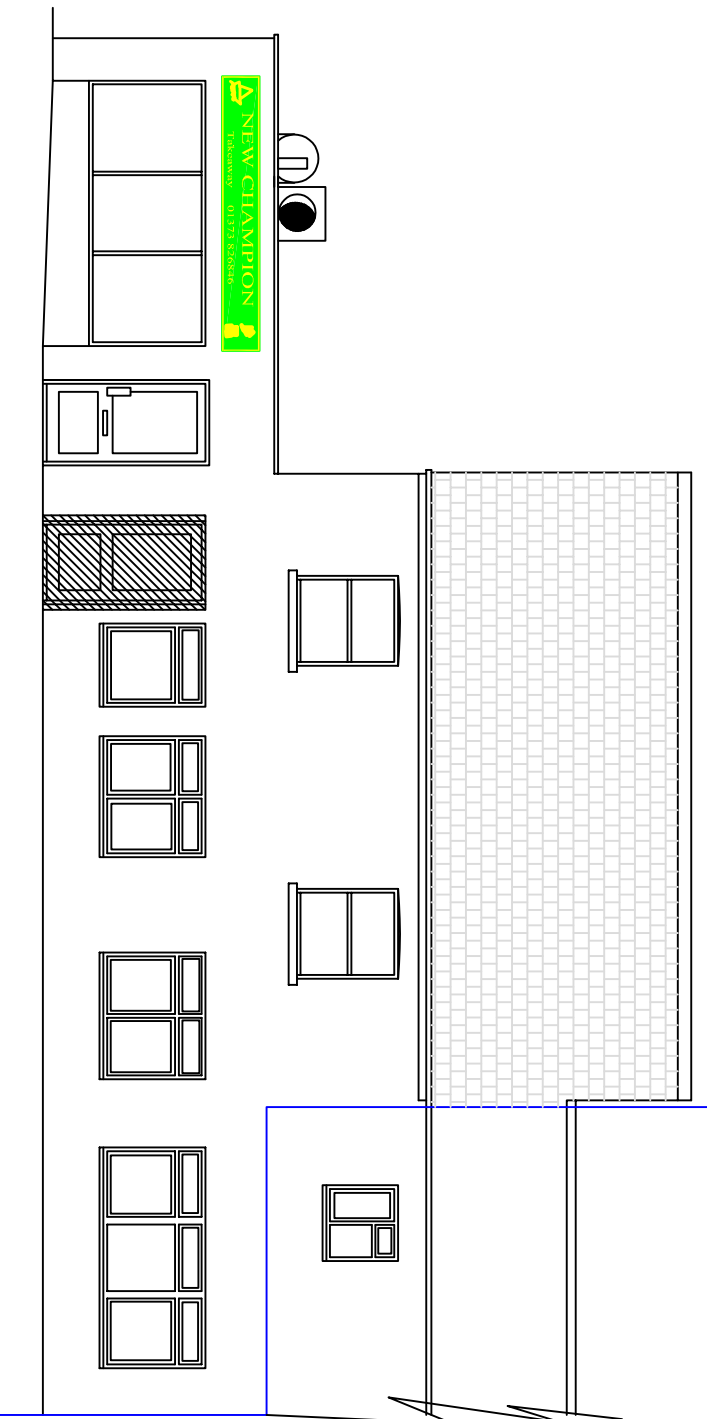


Proposed Front (South-East) Elevation 1:100

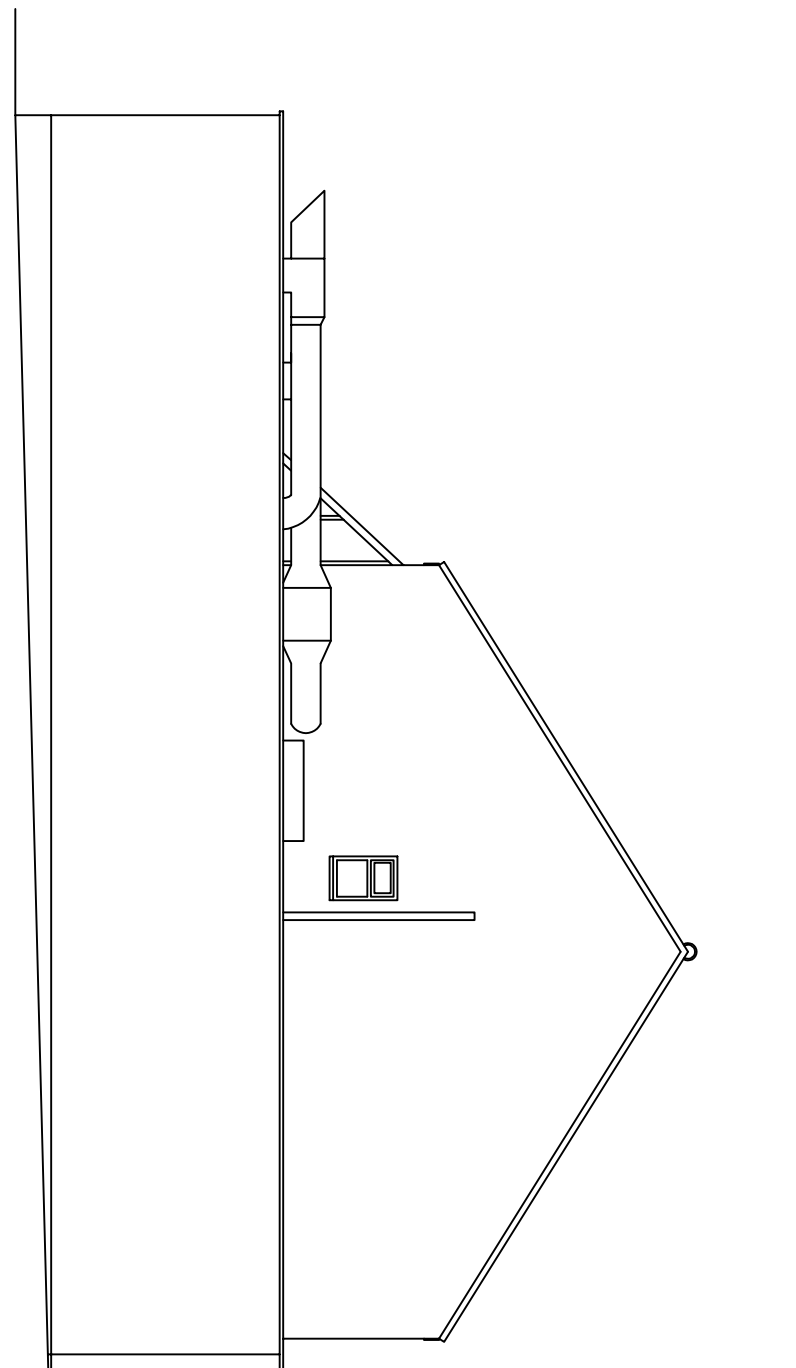


Existing Side (South-West) Elevation 1:100

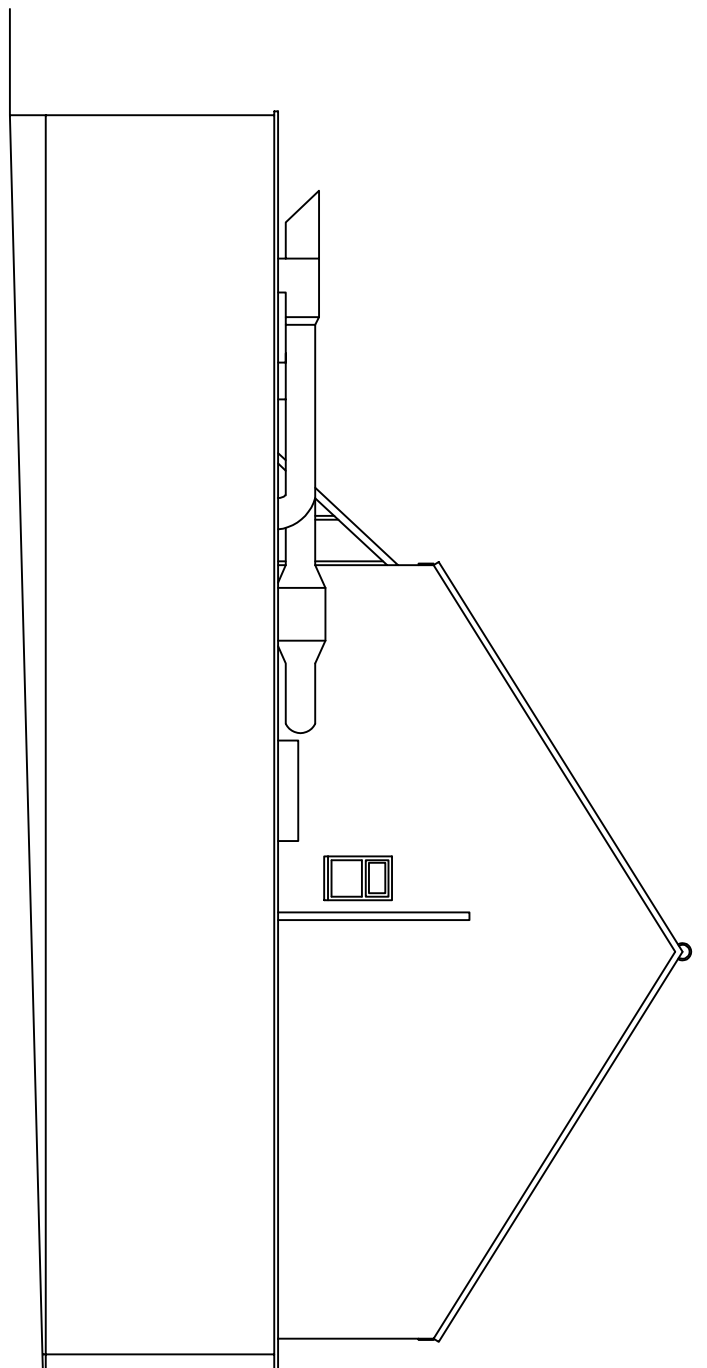


Proposed Side (South-West) Elevation 1:100

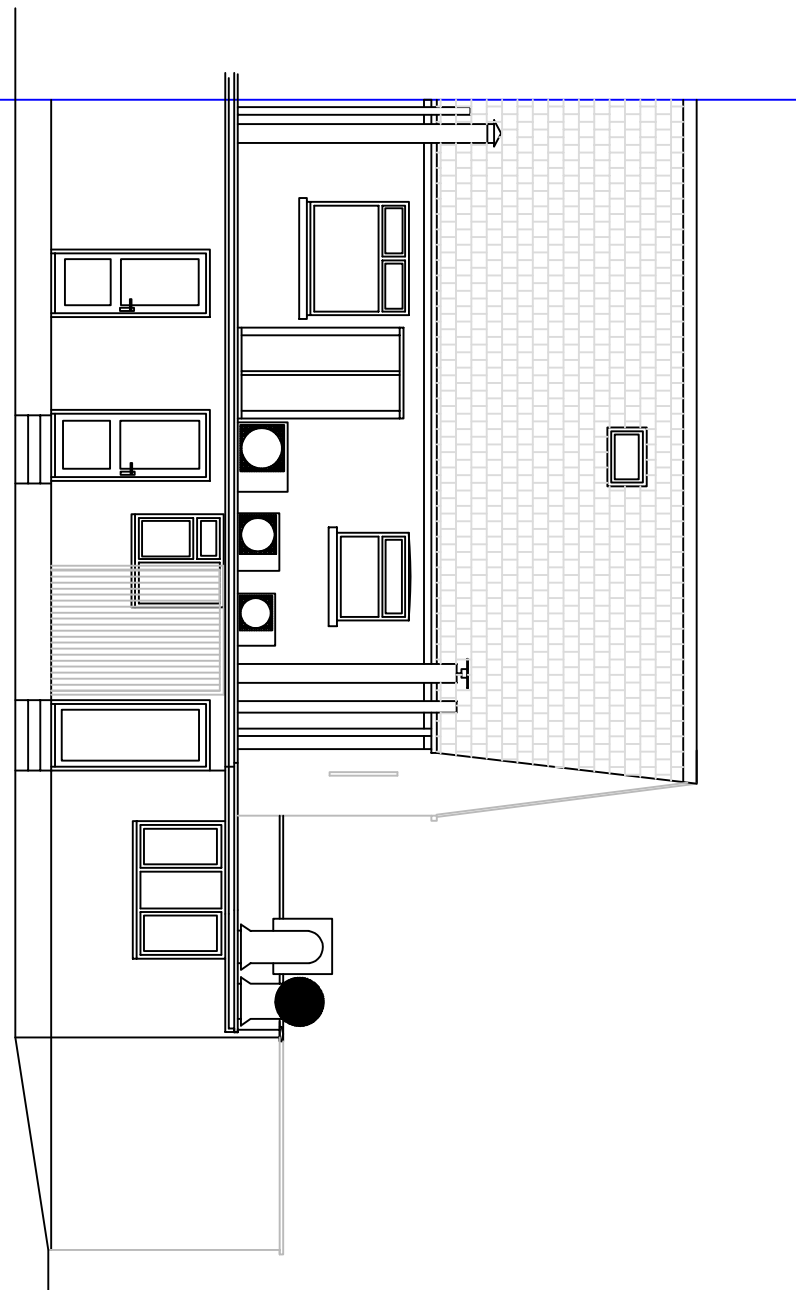


Existing Rear (North-West) Elevation 1:100

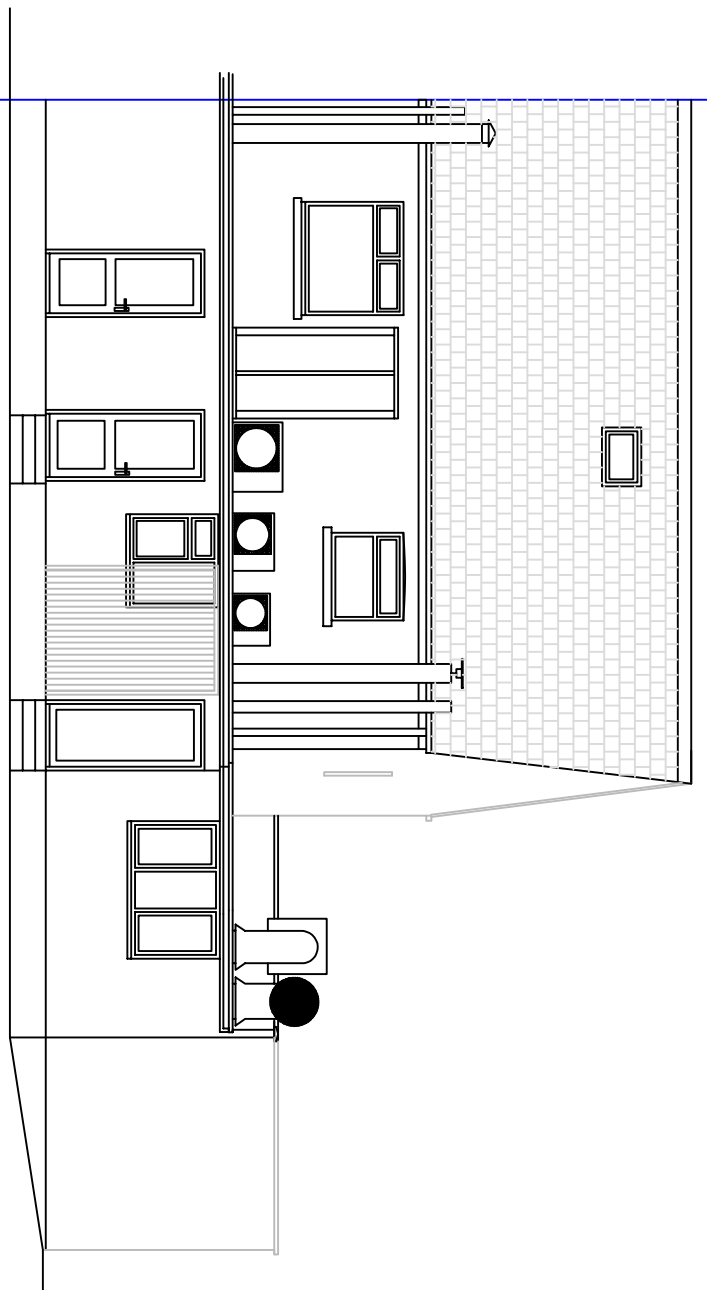



Proposed Rear (North-West) Elevation 1:100

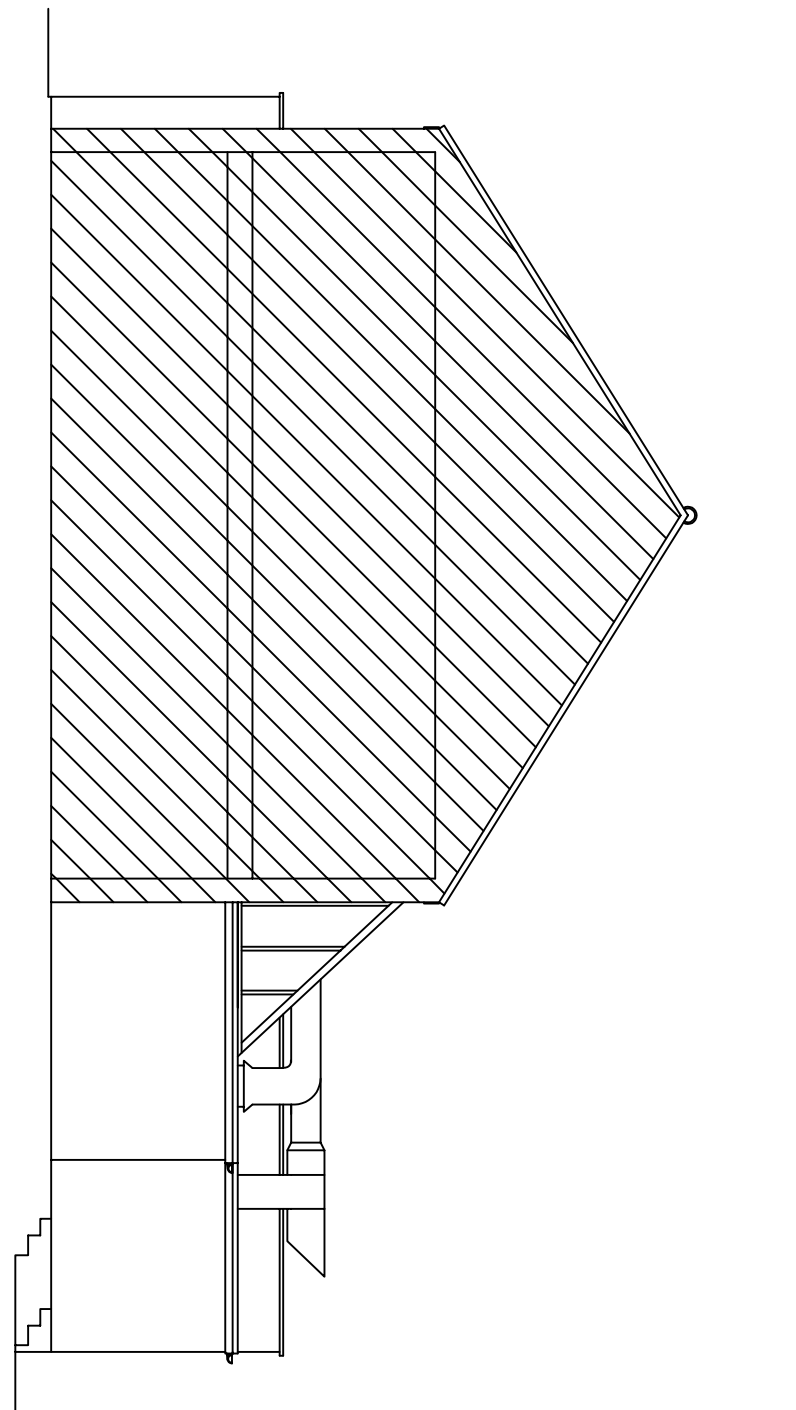

Existing Side (North-East) Elevation 1:100

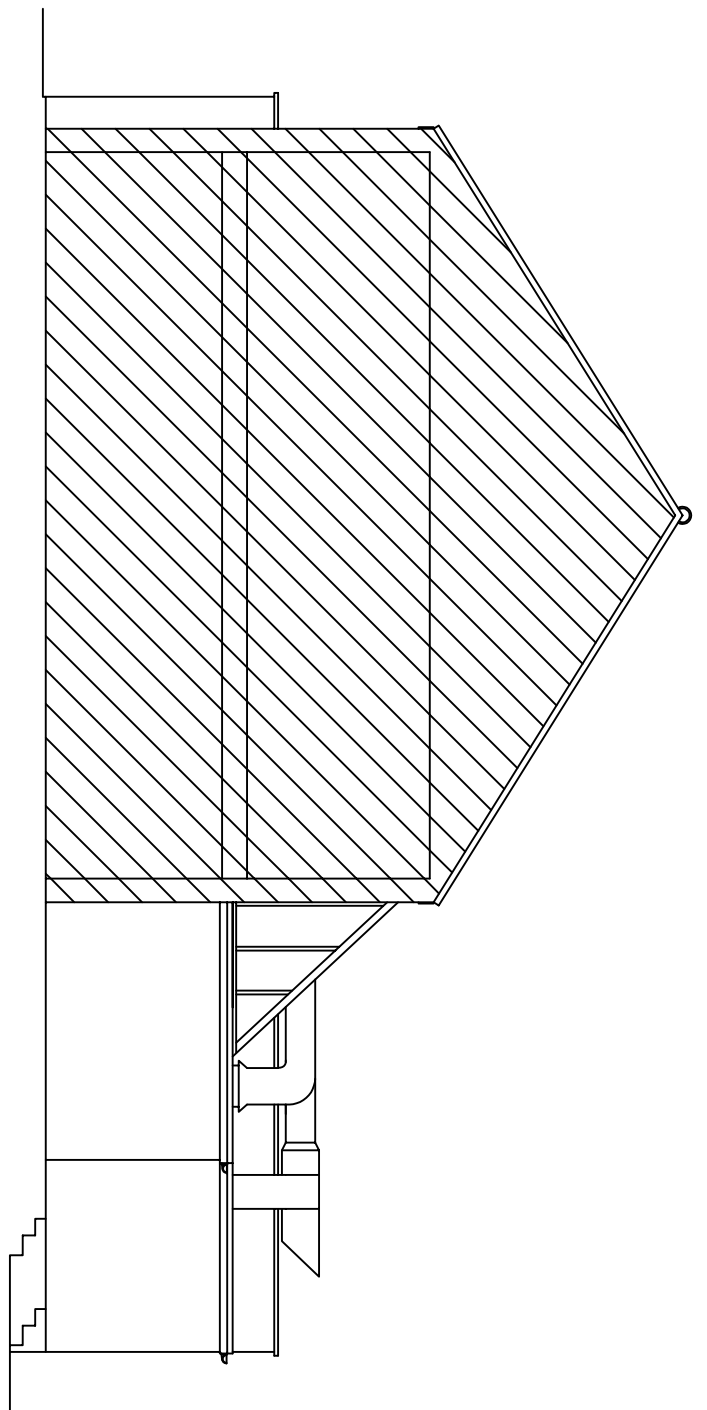

Proposed Side (North-East) Elevation 1:100

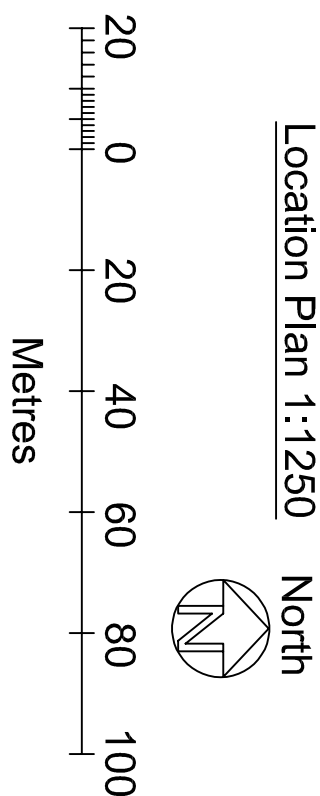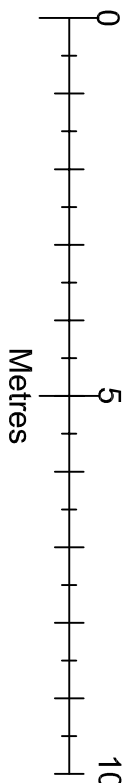

Drawn by		A Harlow & Son 01225 938329
Proposed Conversion of Restaurant to Two Dwellings at 34-36 Warminster Road Westbury Wiltshire BA13 3PE		
A1 Papersize		
Scale	1:100, 1:200, 1:1250	Drawing No AH2026/26
Date	1st March 2026	Sheet 1 of 2