
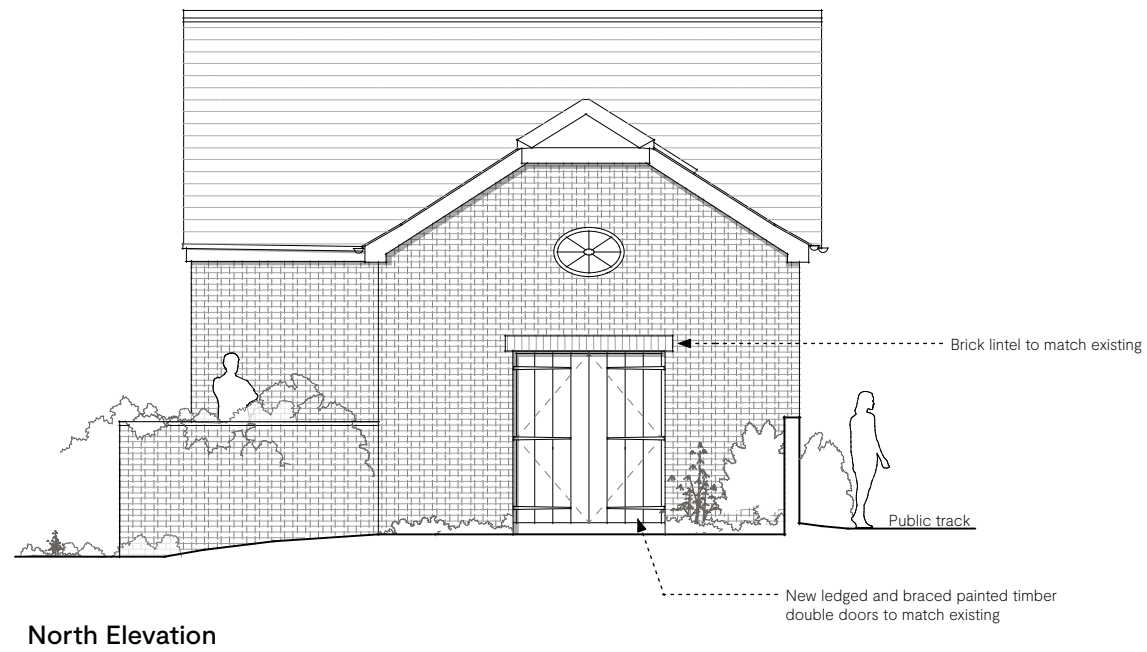
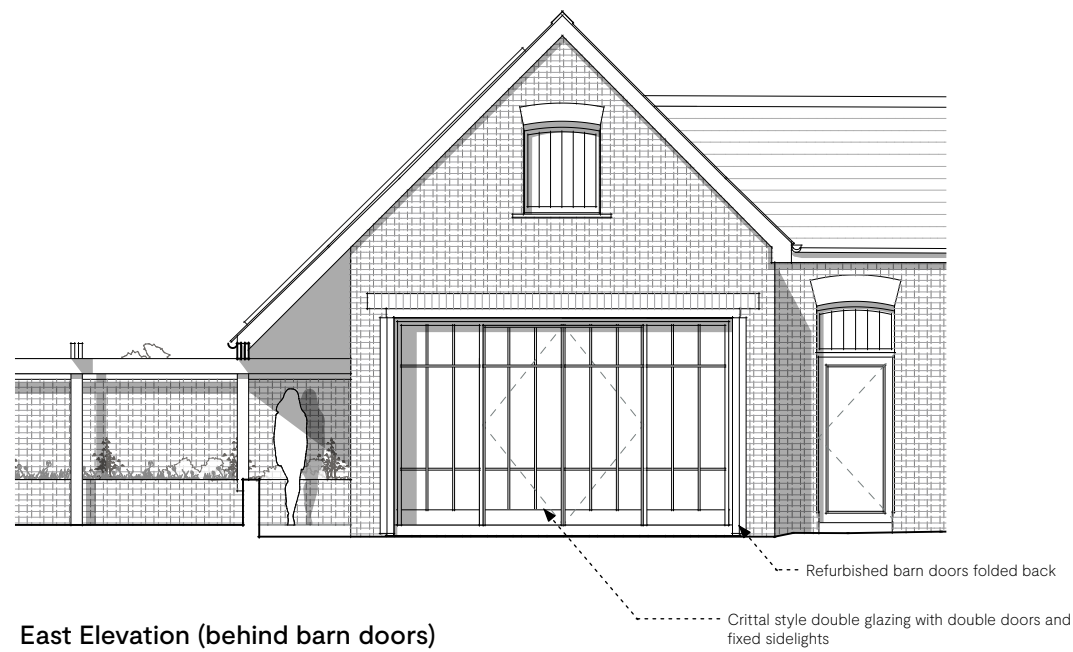
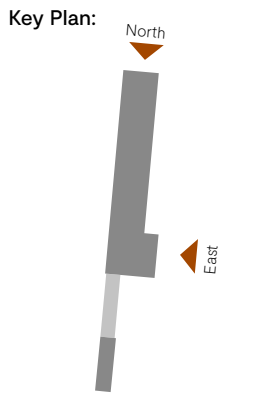


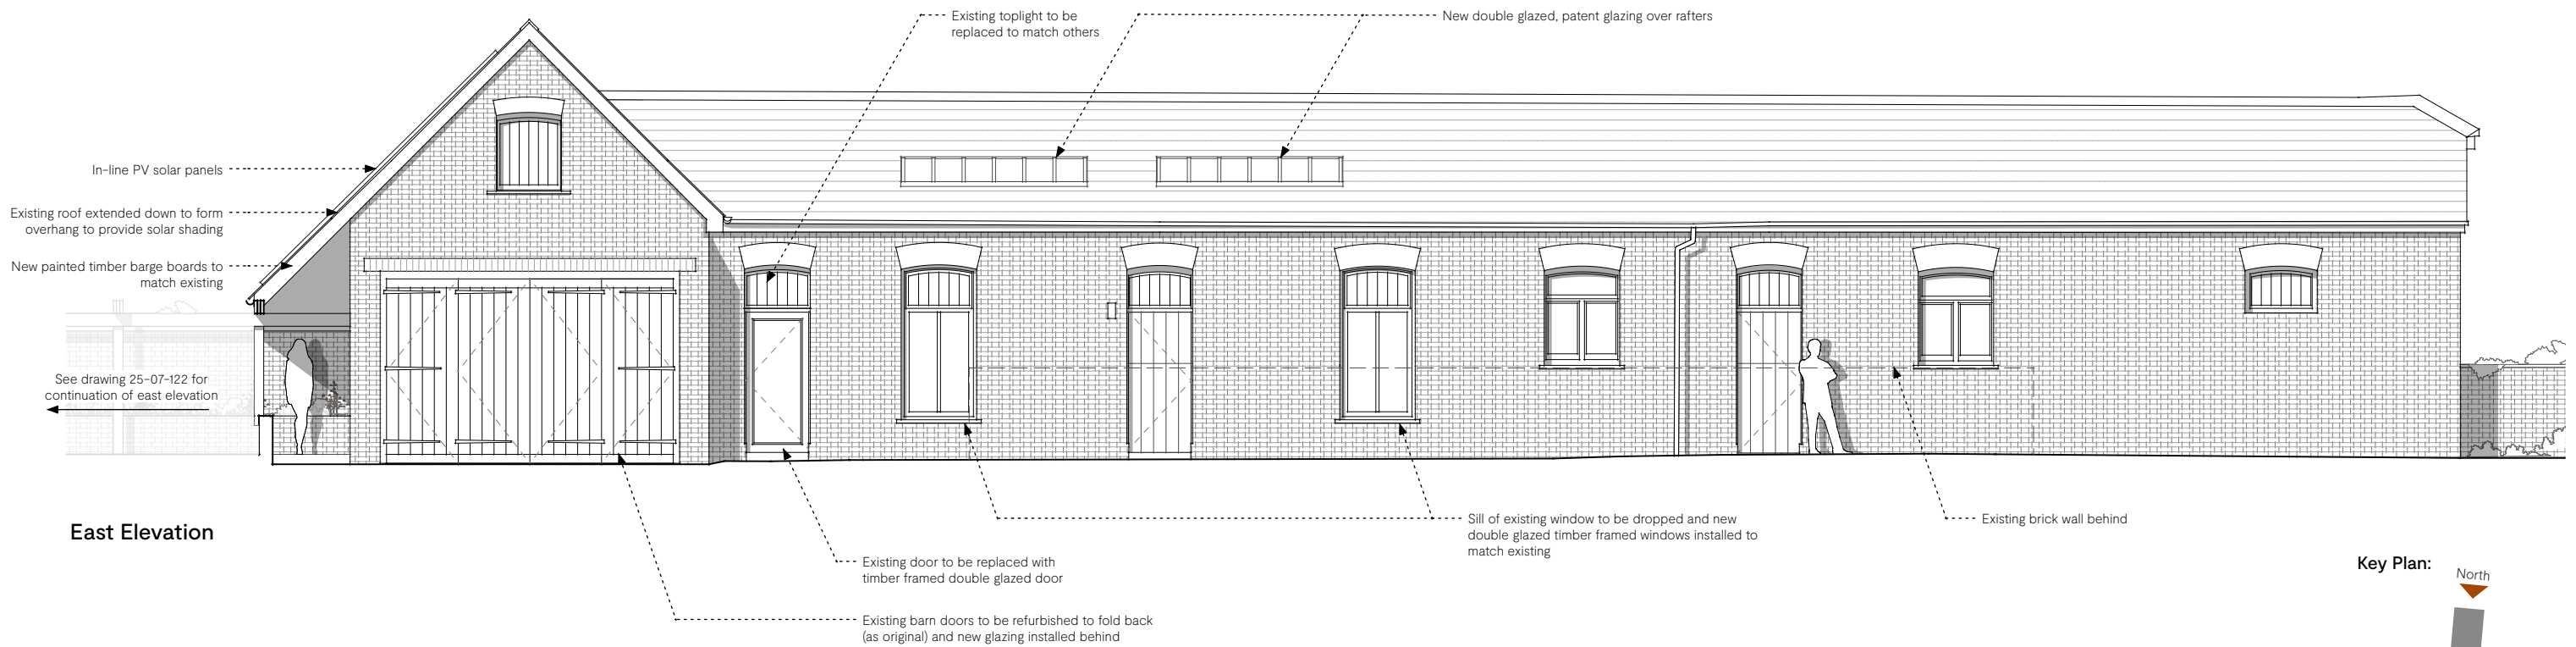

RIBA STAGE 3 Notes

- Do not scale from this drawing use figured dimensions only. All dimensions are to be checked on site.
- Contractor to report any discrepancies, drawing errors and omissions to Chalk Architects immediately
- All structural elements to Structural Engineer's details and specifications
- All work subject to planning approval and conditions issued by Local Planning Authority
- All work to comply with guidance within relevant UK Building Regulations Approved Documents
- All work subject to the Party Wall Act etc 1996.

Revision: Date: Reason:

RS3 – PLANNING

Allington House Stables [SN10 3NN]

25-07-120

Proposed Elevations 1

Scale: 1:100 Paper size: A3 Date: 18/03/2026 Drawn by: EB Checked by: AM



Chalk.