


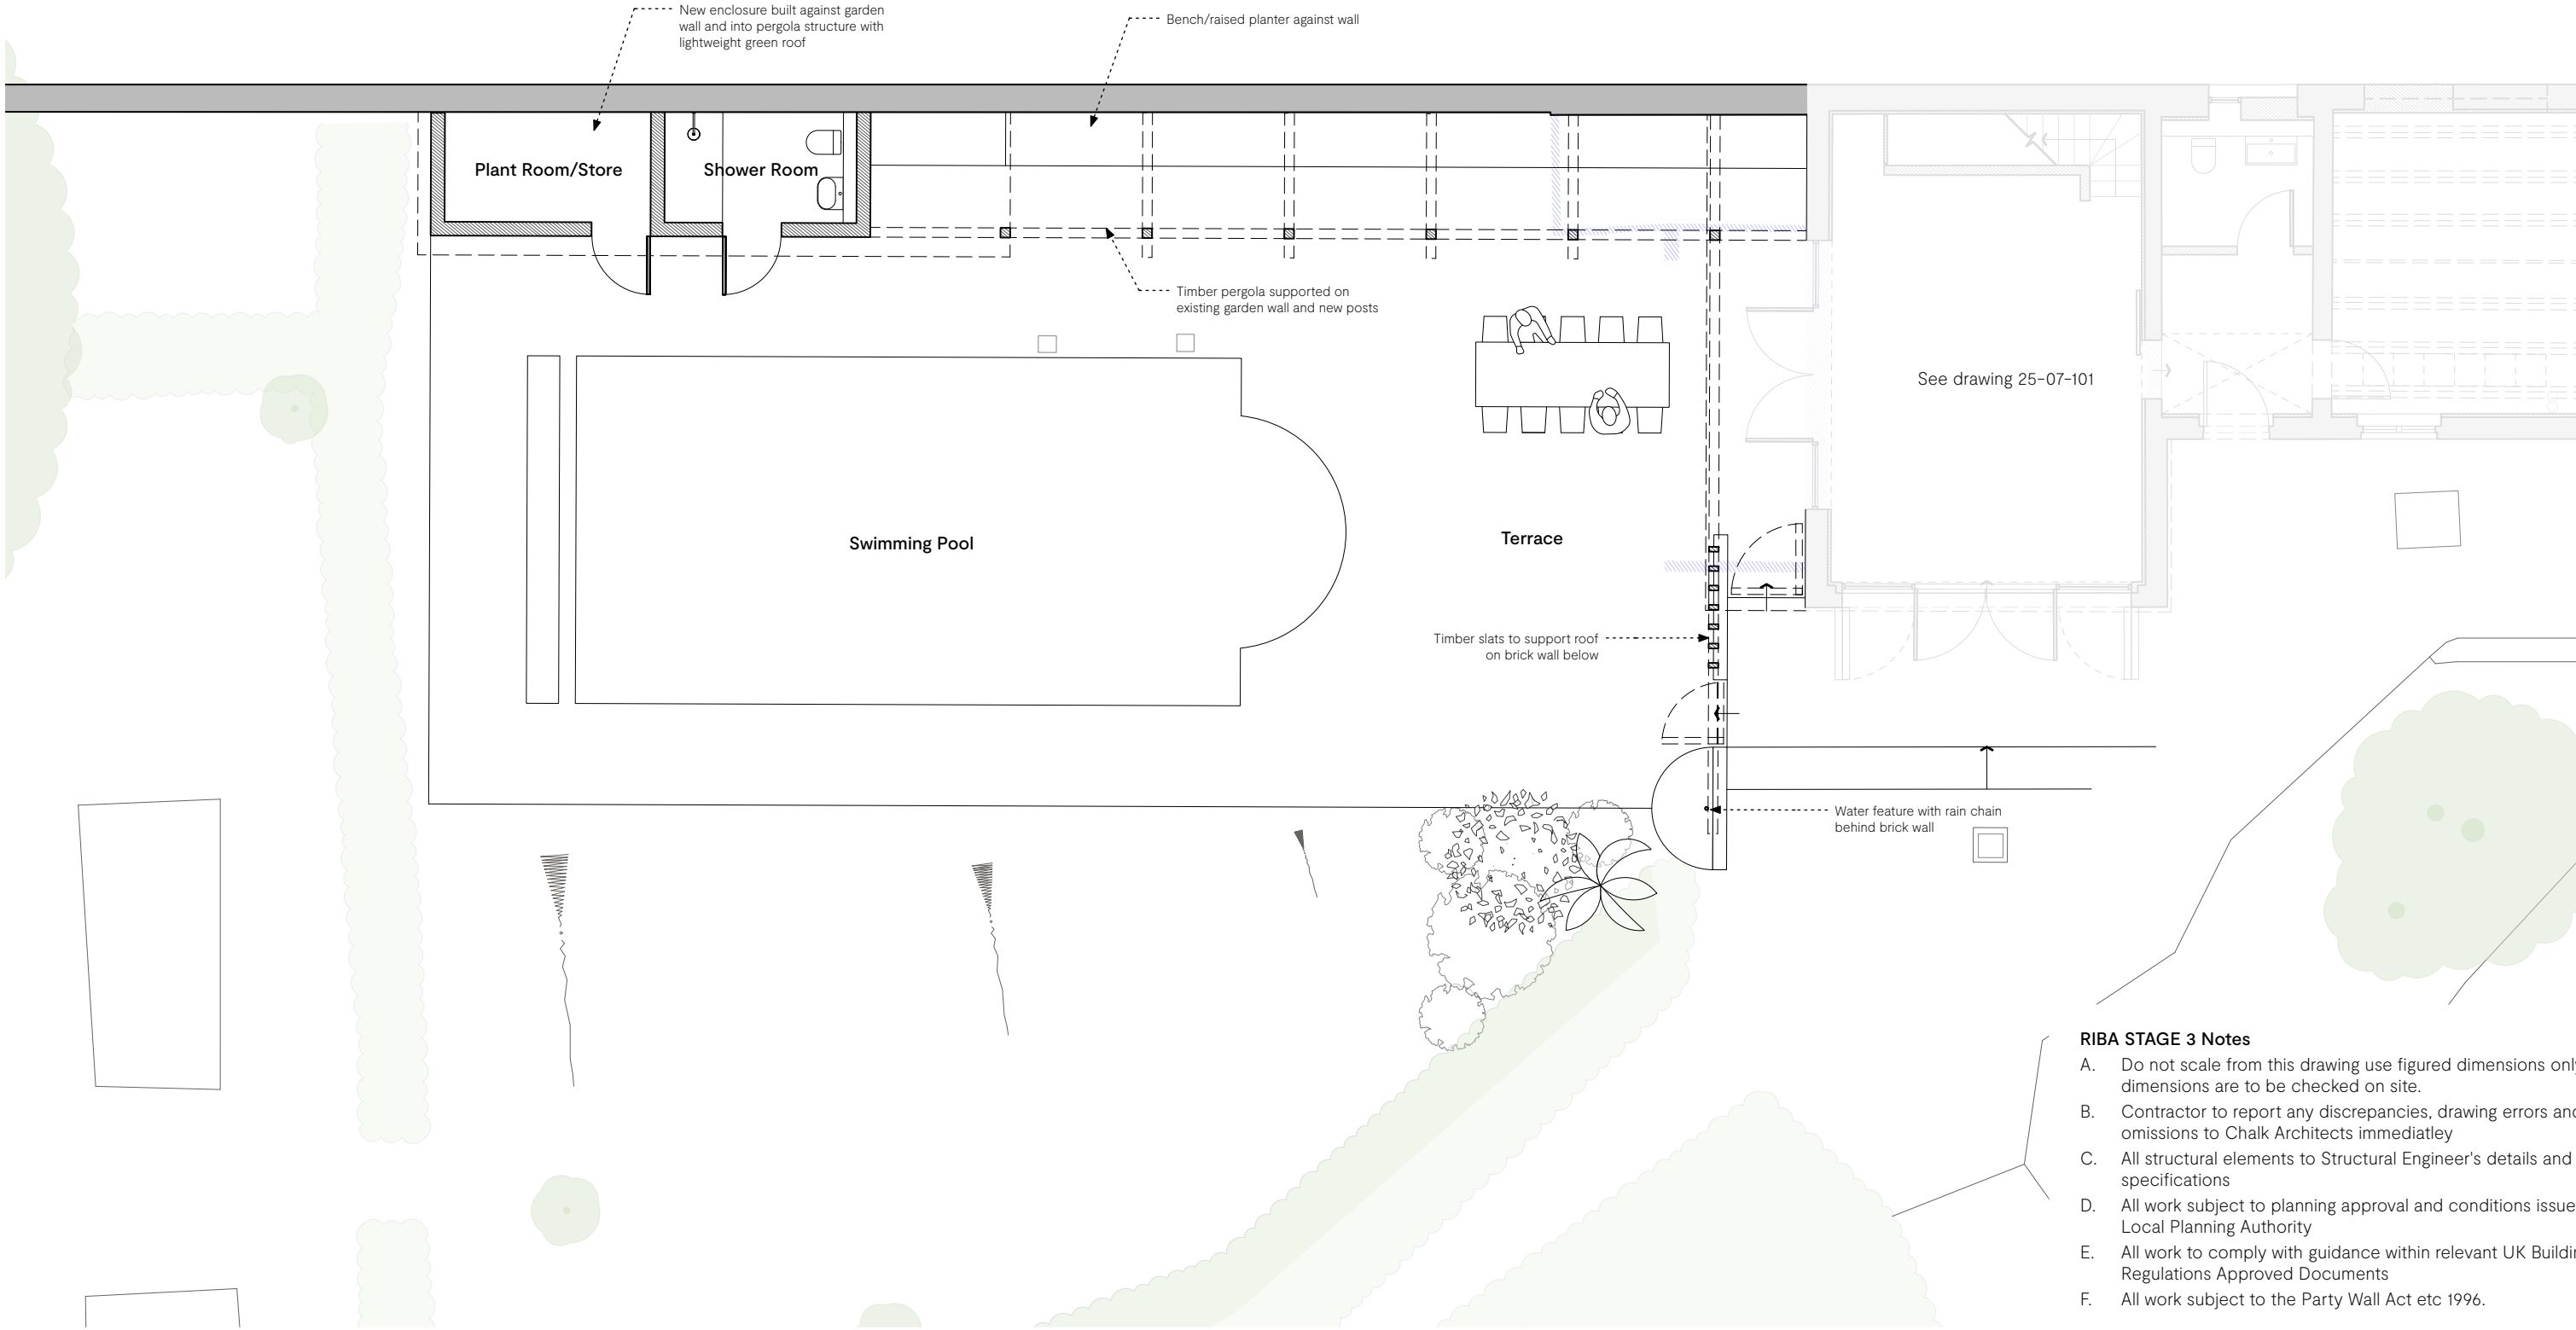


- RIBA STAGE 3 Notes**
- A. Do not scale from this drawing use figured dimensions only. All dimensions are to be checked on site.
 - B. Contractor to report any discrepancies, drawing errors and omissions to Chalk Architects immediatley
 - C. All structural elements to Structural Engineer's details and specifications
 - D. All work subject to planning approval and conditions issued by Local Planning Authority
 - E. All work to comply with guidance within relevant UK Building Regulations Approved Documents
 - F. All work subject to the Party Wall Act etc 1996.

Key

Existing Fabric

Proposed wall

Demolitions

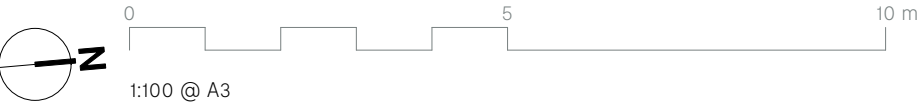

Revision:

Date:

Reason:

RS3 – PLANNING

Allington House Stables [SN10 3NN]

25-07-102

Proposed Pool Plan

Scale: 1:100

Paper size: A3

Date: 18/03/2026

Drawn by: EB

Checked by: AM

Chalk.

Chartered Practice No.20035647

www.chalkarchitects.co.uk

hello@chalkarchitects.co.uk

© 2026. All Rights Reserved