

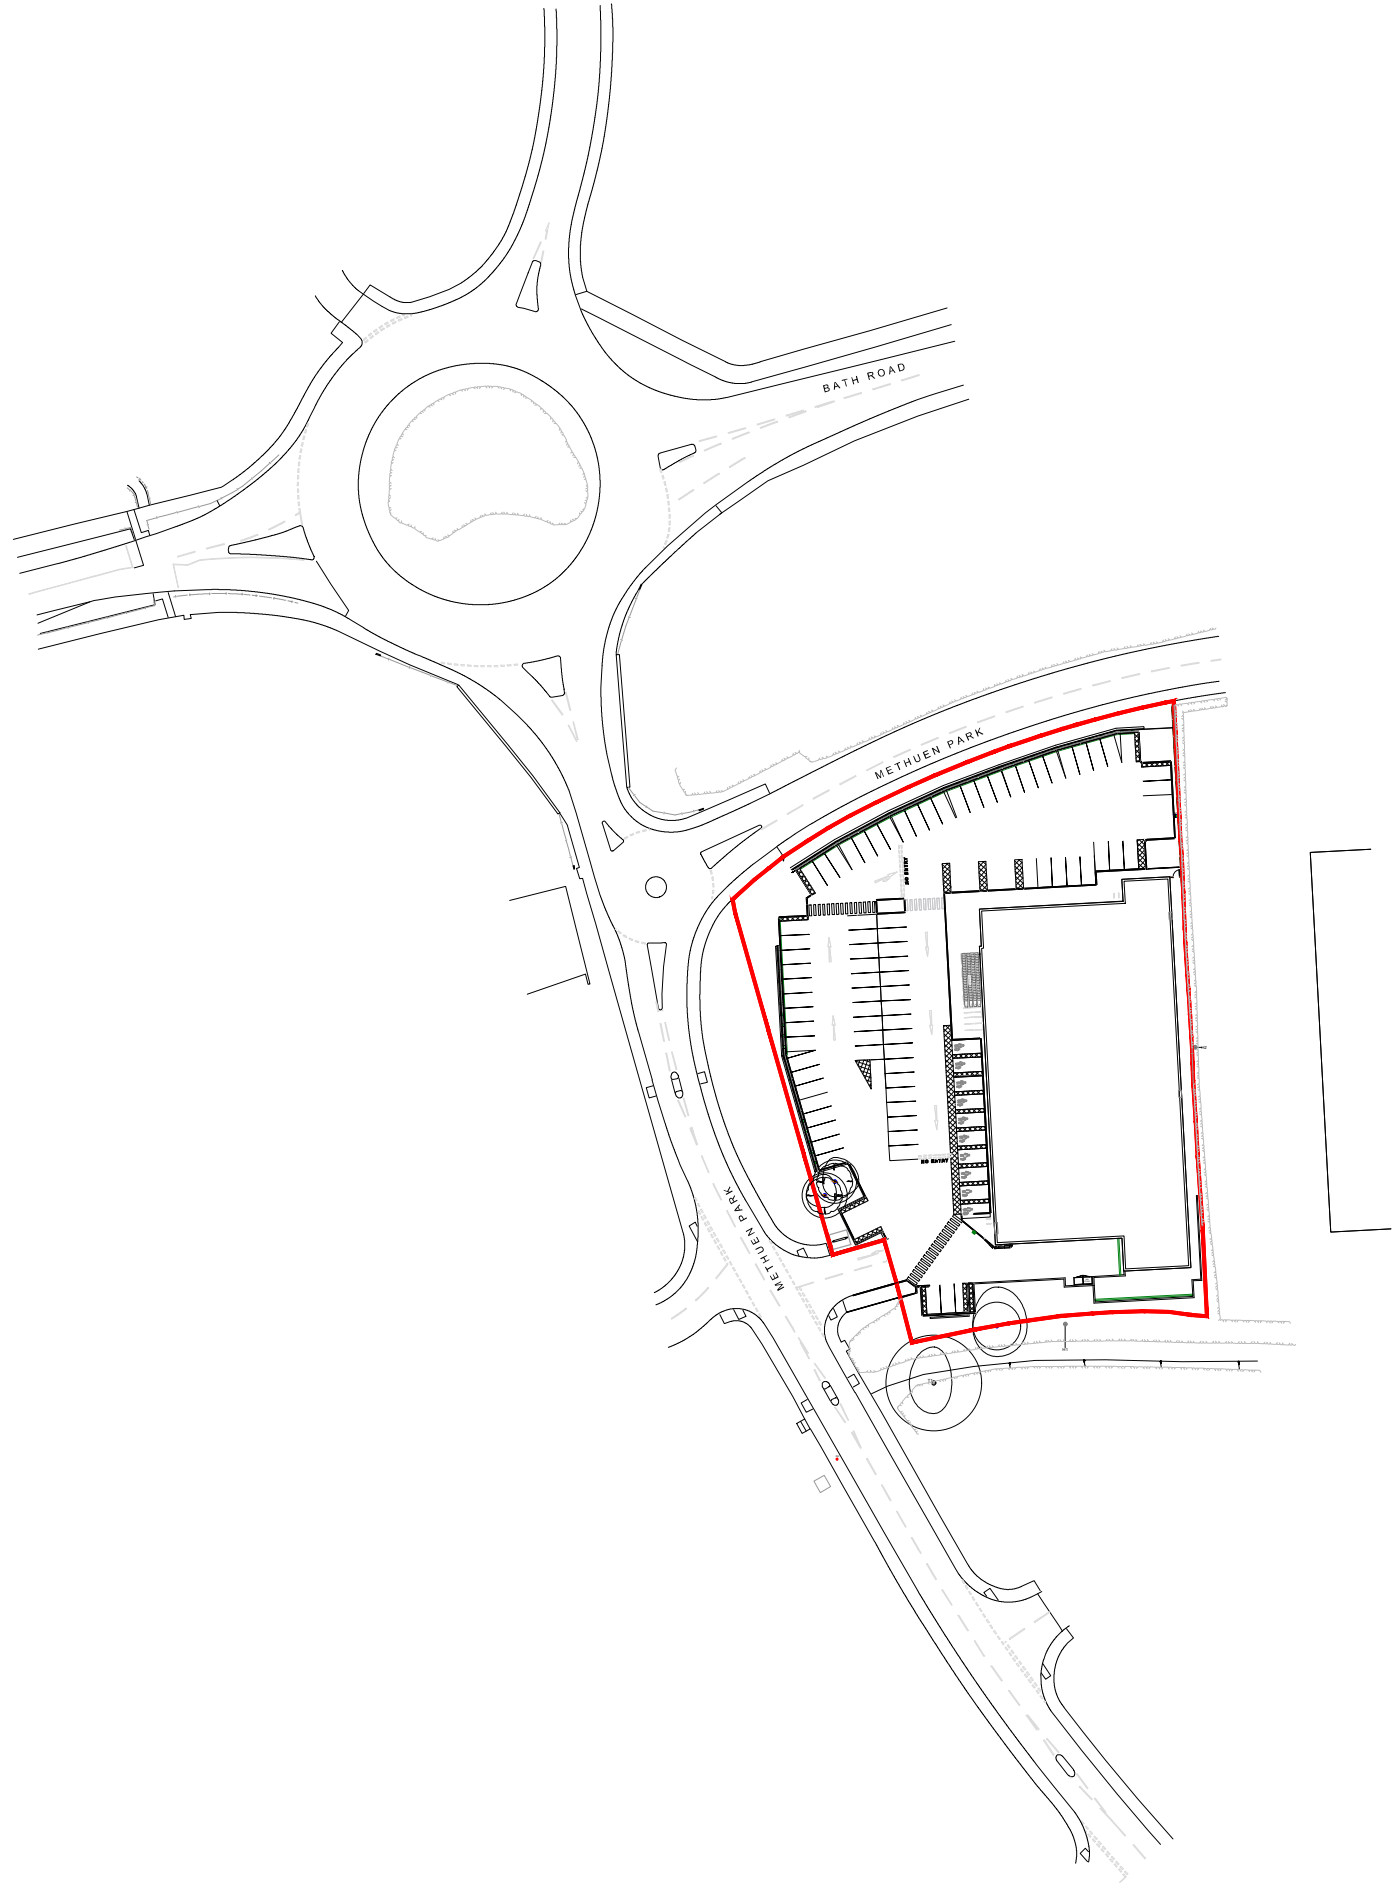


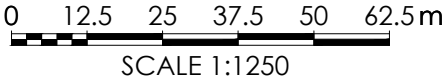

Ordnance Survey (c) Crown Copyright 2026. All rights reserved. Licence number 100022432

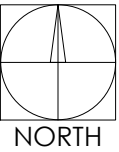

PLANNING DRAWING

This drawing has been prepared for submission to the relevant Local Authority as part of a Planning Application. It is not intended to assist with the pricing of any elements.

For Structural details refer to the Structural & Civil Engineers detailed design drawings & specifications.

For M&E information, refer to the M&E Engineers and sub contractor's design drawings & specifications.

Verify all dimensions and setting out on site. Notify any discrepancies to the architect.

For Health & Safety information, refer to the Designers Risk Assessments. This drawing is copyright and may not be reproduced in whole or part without written authority.

Rev	Date	Description	Drawn	Chk'd
P01	16.03.26	Licence number added.	NM	JPG

SITE AREA
1.49 Acres (6,043 sqm)



Architecture
Masterplanning
Interior Design

www.harrispartnership.com

Wakefield Manchester Milton Keynes Reading London Harrogate Edinburgh

Client

Aldi Stores Ltd



Project Title

Aldi PV Rollout
SWI003
Matuen Park
Chippenham
SN14 0GX

Drawing Title

Location Plan

Drawn	Checked	Scale @A3	BIM Status	Date
TG	JPG	1:1250	NA	12/25

Drawing Status	Rev.	THP Project No
Planning	P01	22602

Project No.	Originator	Volume	Level	Type	Role	Number
22602	THPK	SWI	003	DR	A	0100