

01 | PROPOSED STREET SCENE - A345
SCALE 1:500

This drawing is copyright and may not be altered, traced, copied, photographed or used for any purpose other than that for which it is issued without written permission from CSA Architects.


Contractors are not to scale from this drawing, but to check all dimensions on site prior to the commencement of work.

Any discrepancies should be reported to the Architect.

All details shown on this drawing are based upon typical site conditions related to the area. No responsibility can be accepted for abnormal conditions unless reported to the Architects, so that design amendments may be considered.

Notes / Revisions			
REV	DATE	NOTES	BY
A	16.03.26	Drawing update.	SK
-	13.03.26	Initial Issue	SK

ORIGINAL DRAWING SIZE : A1

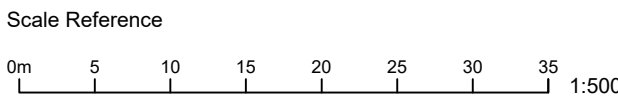



Project Spitfire
Salisbury



Callen-Lenz



Chemring
Innovating to protect

CSA Architects
RIBA Chartered Practice

Tel 01872 265 310
www.csa-architects.co.uk
info@csa-architects.co.uk
St Piran House, Heron Way
Newham, Truro, Cornwall, TR1 2XN



Client
SPITFIRE ENTERPRISES LTD

Job Description / Location
DEVELOPMENT AT NORTHERN FIELD
LAND ADJACENT TO A345

HIGH POST, SALISBURY

Drawing Title
PROPOSED
STREET SCENE A345

Date	Scale	Drawn By	Checked
FEB 26	1: 500	SK	
Job. No.	Drawing No.	Revision	
3553	056	A	

PLANNING