
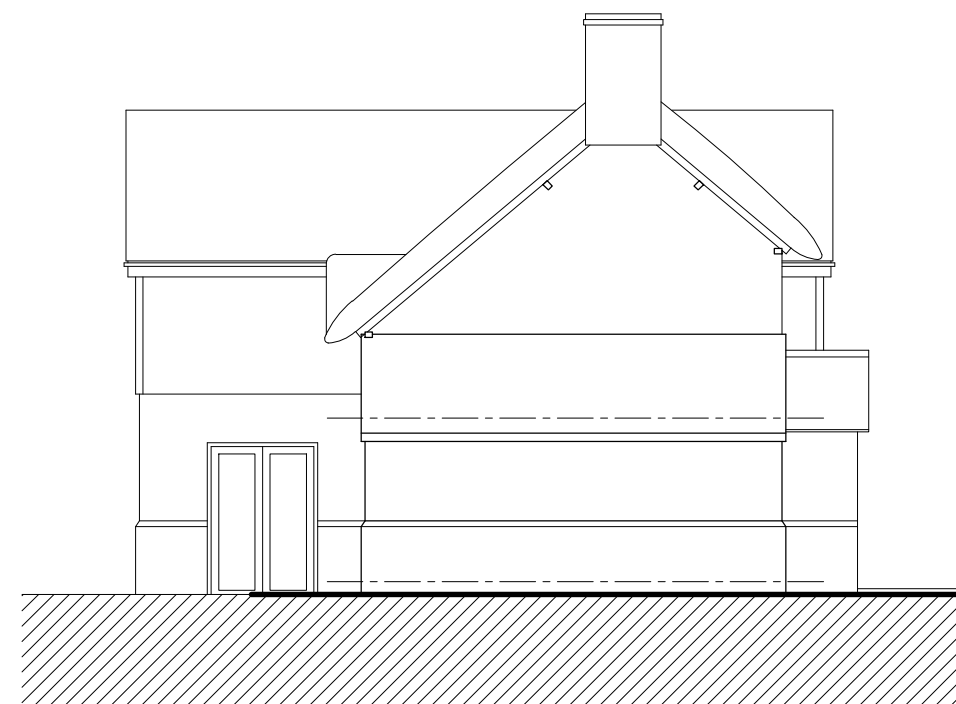
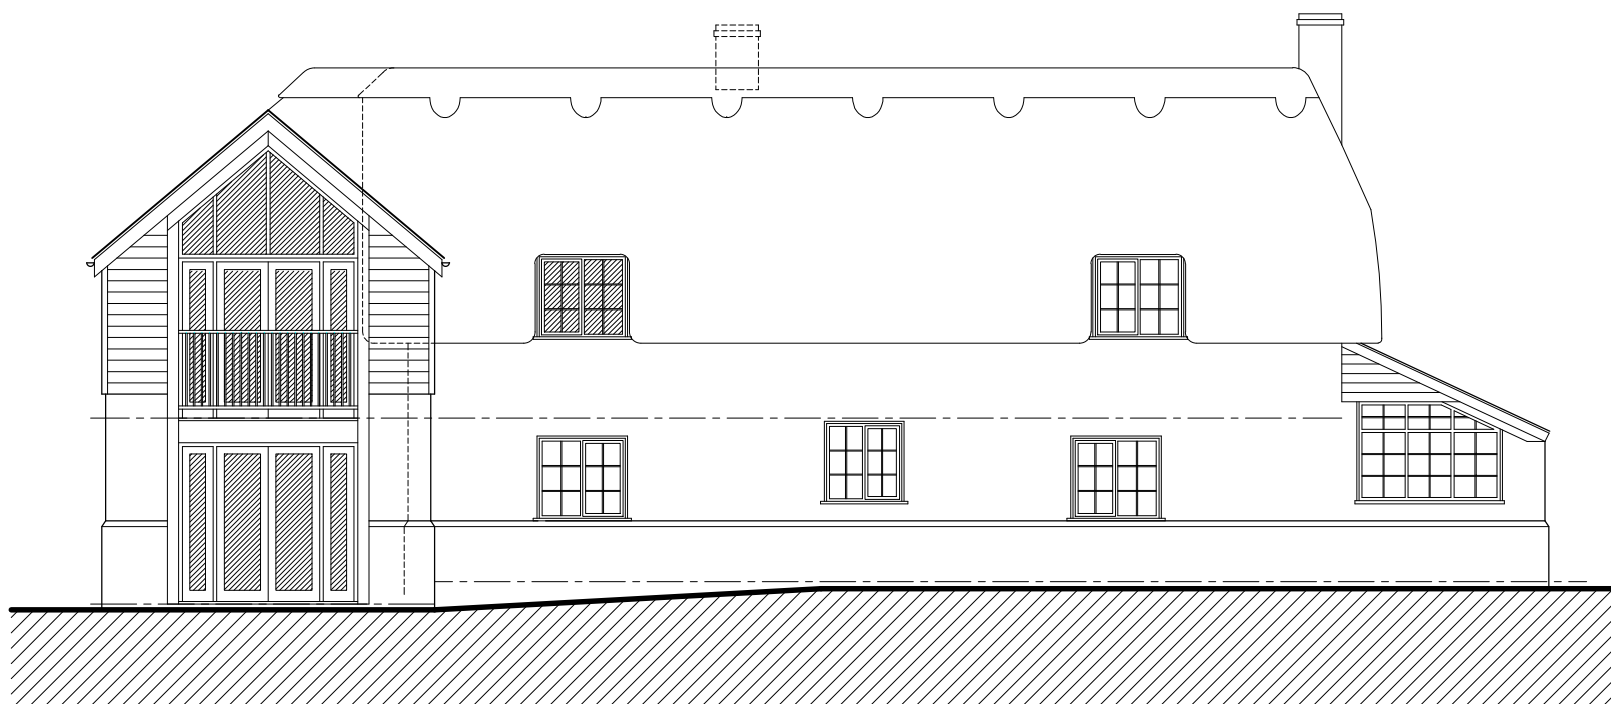


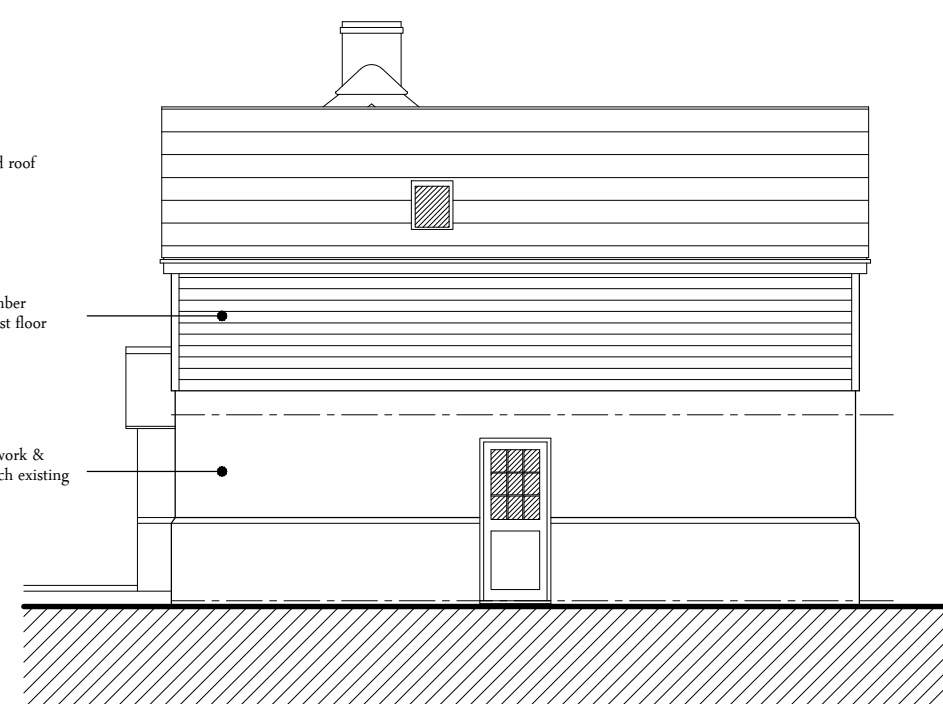

NOTES:

1. This drawing is copyright of Larkham Design Ltd and must not be used without their permission.
2. This drawing has been produced to support a planning application and should not be used for any other purpose

Metres

0	1	2	3	4	5
---	---	---	---	---	---

Scale Bar (1:100 at A3)

[illegible]

	
Field View Barn, Longhedge, Salisbury, Wilts. SP4 6RS	
Tel: 01722 322193	info@larkhamdesign.co.uk
www.larkhamdesign.co.uk	
Client & Project Address:	
Mr & Mrs P Homer	
Rosemary Cottage, Porton, Wilts. SP4 0LN	
Project Description:	
Proposed 2 Storey Side Extension & Internal Alterations	
Drawing Title:	
Proposed Elevations	
Scale:	1:100 at A3
Drawing Ref:	1043/PL/02
	Rev: