
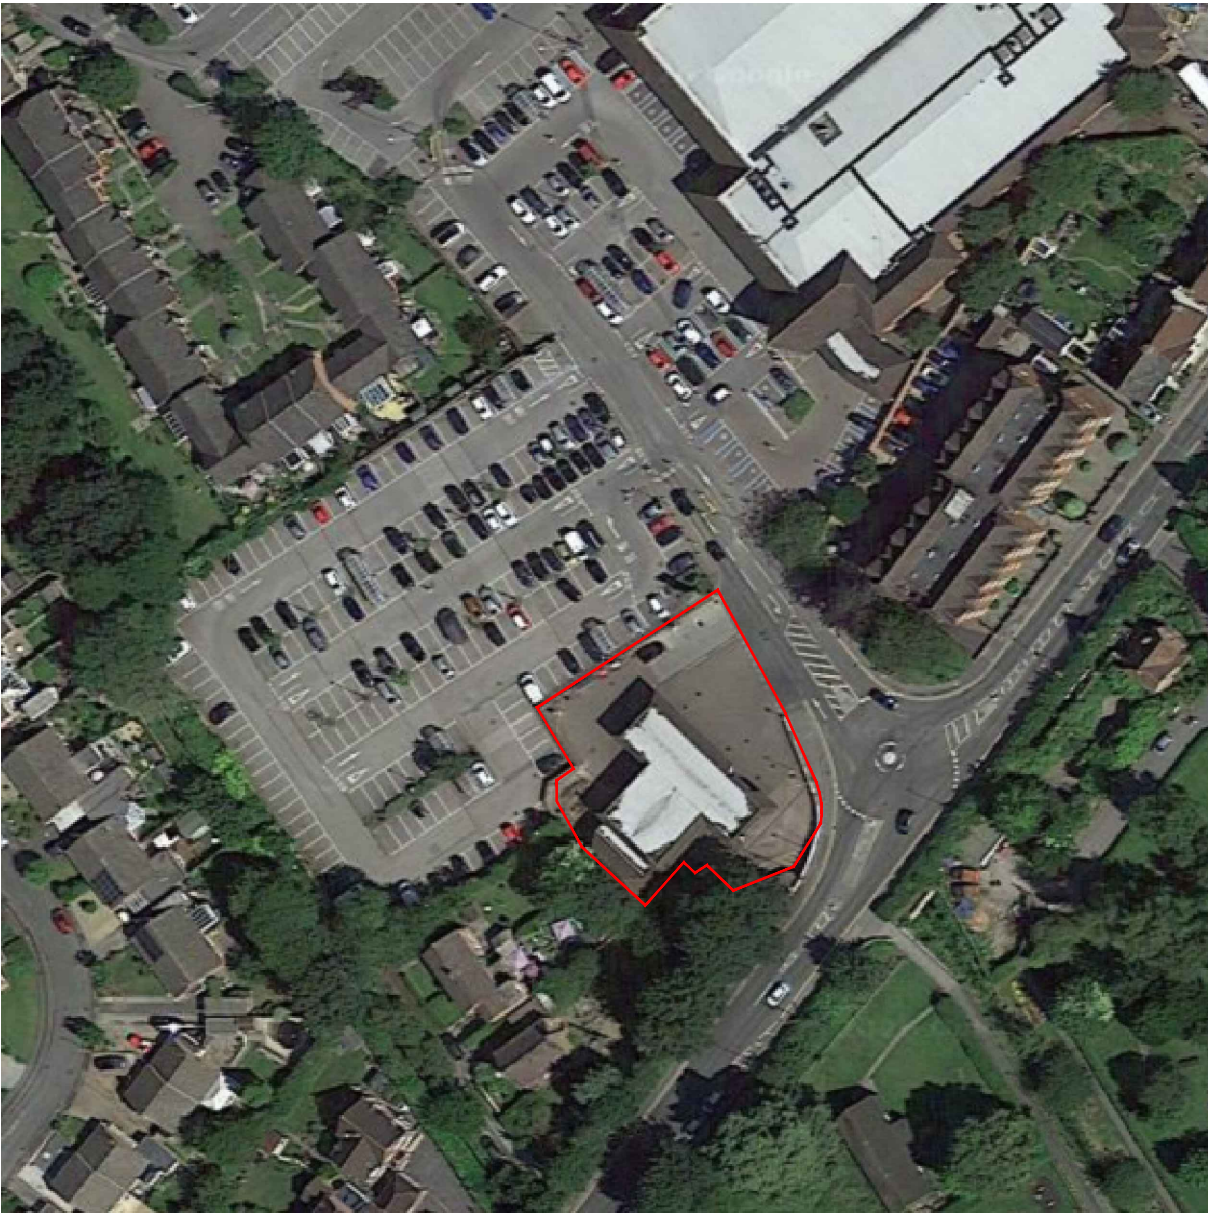


LOCATION PLAN / SATELLITE VIEW 1:1250

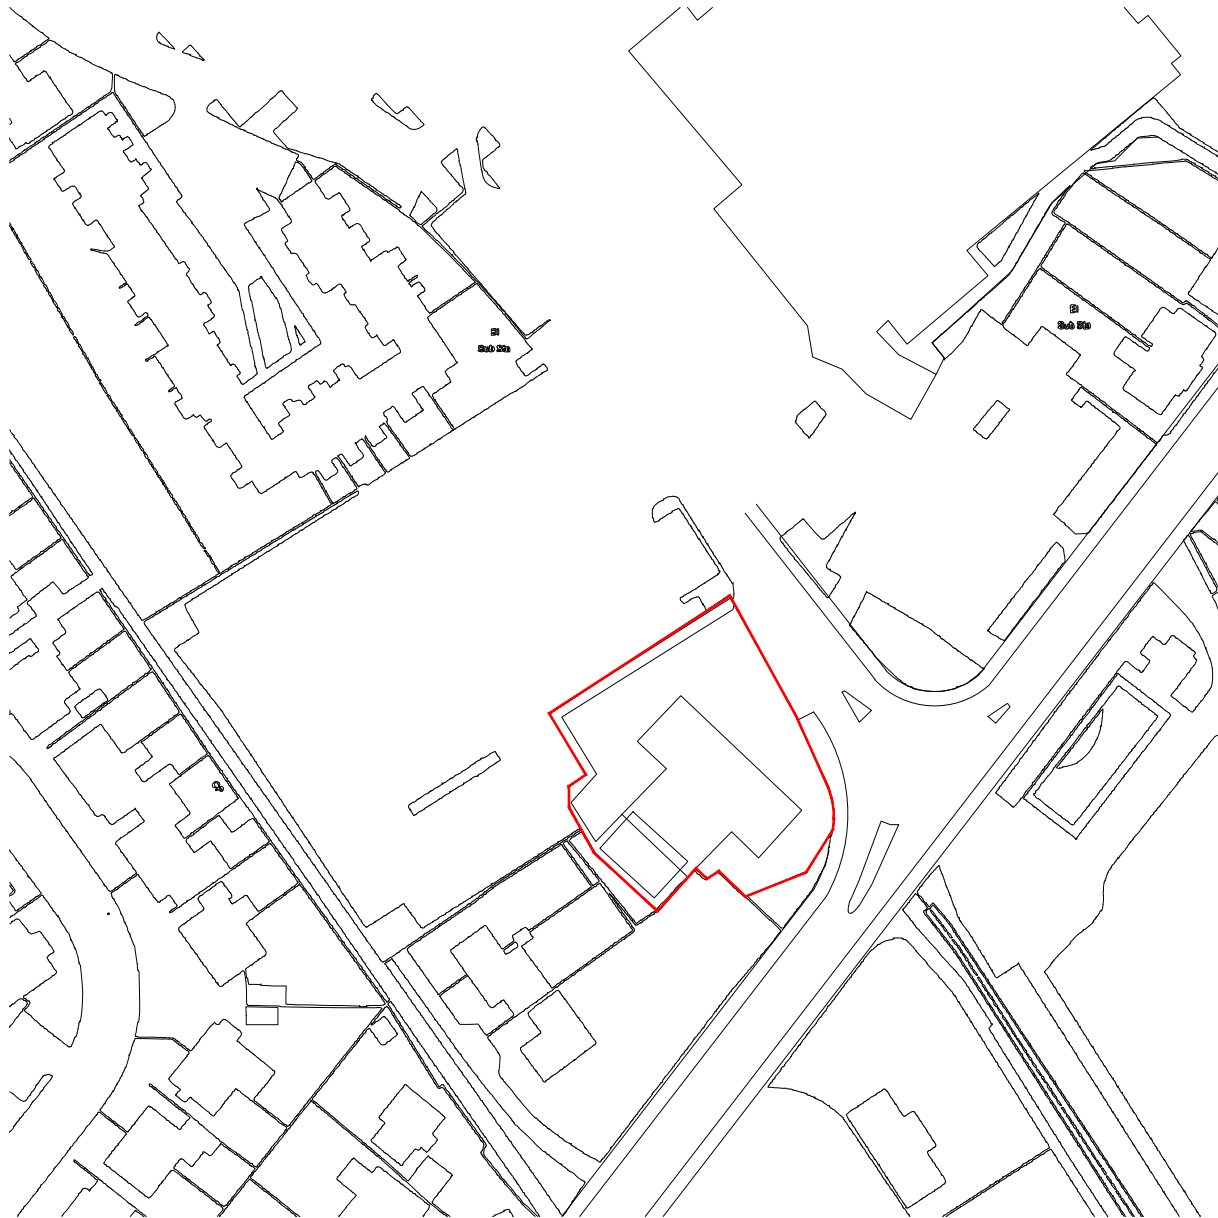

Scale 1:1250 @ A3

NOTES:

Adcock Associates have prepared this drawing for the sole and specific use of the client and are not responsible for any use of its contents by others.
Hard copy prints may not scale accurately. All levels are in metres and dimensions in millimeters unless specified otherwise. To be read in conjunction with all other relevant drawings and specifications.
It must not be used for land transfer purposes and not for construction purpose.
The shape and size of the site has been taken from existing drawings prepared by others, accuracy and physical boundaries have not been authenticated.

Local Planning Authority:
Wiltshire Council

SITE AREA	1500 m ² 0.15 ha
-----------	--------------------------------

CERTIFICATE OF LAWFULNESS
FS2340 WARMINSTER 26

CLIENT **mfg**
motor fuel group

PROJECT
CERTIFICATE OF LAWFULNESS FOR THE EXISTING PETROL FILLING STATION GRANTED PLANNING PERMISSION WITH UNRESTRICTED OPENING HOURS

ADDRESS
Morrisons Fuel Station Warminster
Weymouth Street,
Warminster
Wiltshire
BA12 9NT

TITLE
LOCATION PLAN

SCALE	1:1250 @ A3	JOB NO	26980 - 06
DRAWN DATE	JL March 2026	DWG NO	PA01
CHECKED DATE		REVISION DATE	

RETAIL ROADSIDE DESIGN AND PLANNING
Bla House
Birmingham Road
Stratford upon Avon
CV37 9AG
+44(0)1789 41 4202
enquiries@adcockassociates.co.uk
www.adcockassociates.co.uk
ADCOCK ASSOCIATES