



ALTERATIONS TO APPROVED CONVERSION OF THE OLD STABLES, BRADLEY FARM, BRADLEY LANE, HOLT, WILTS.

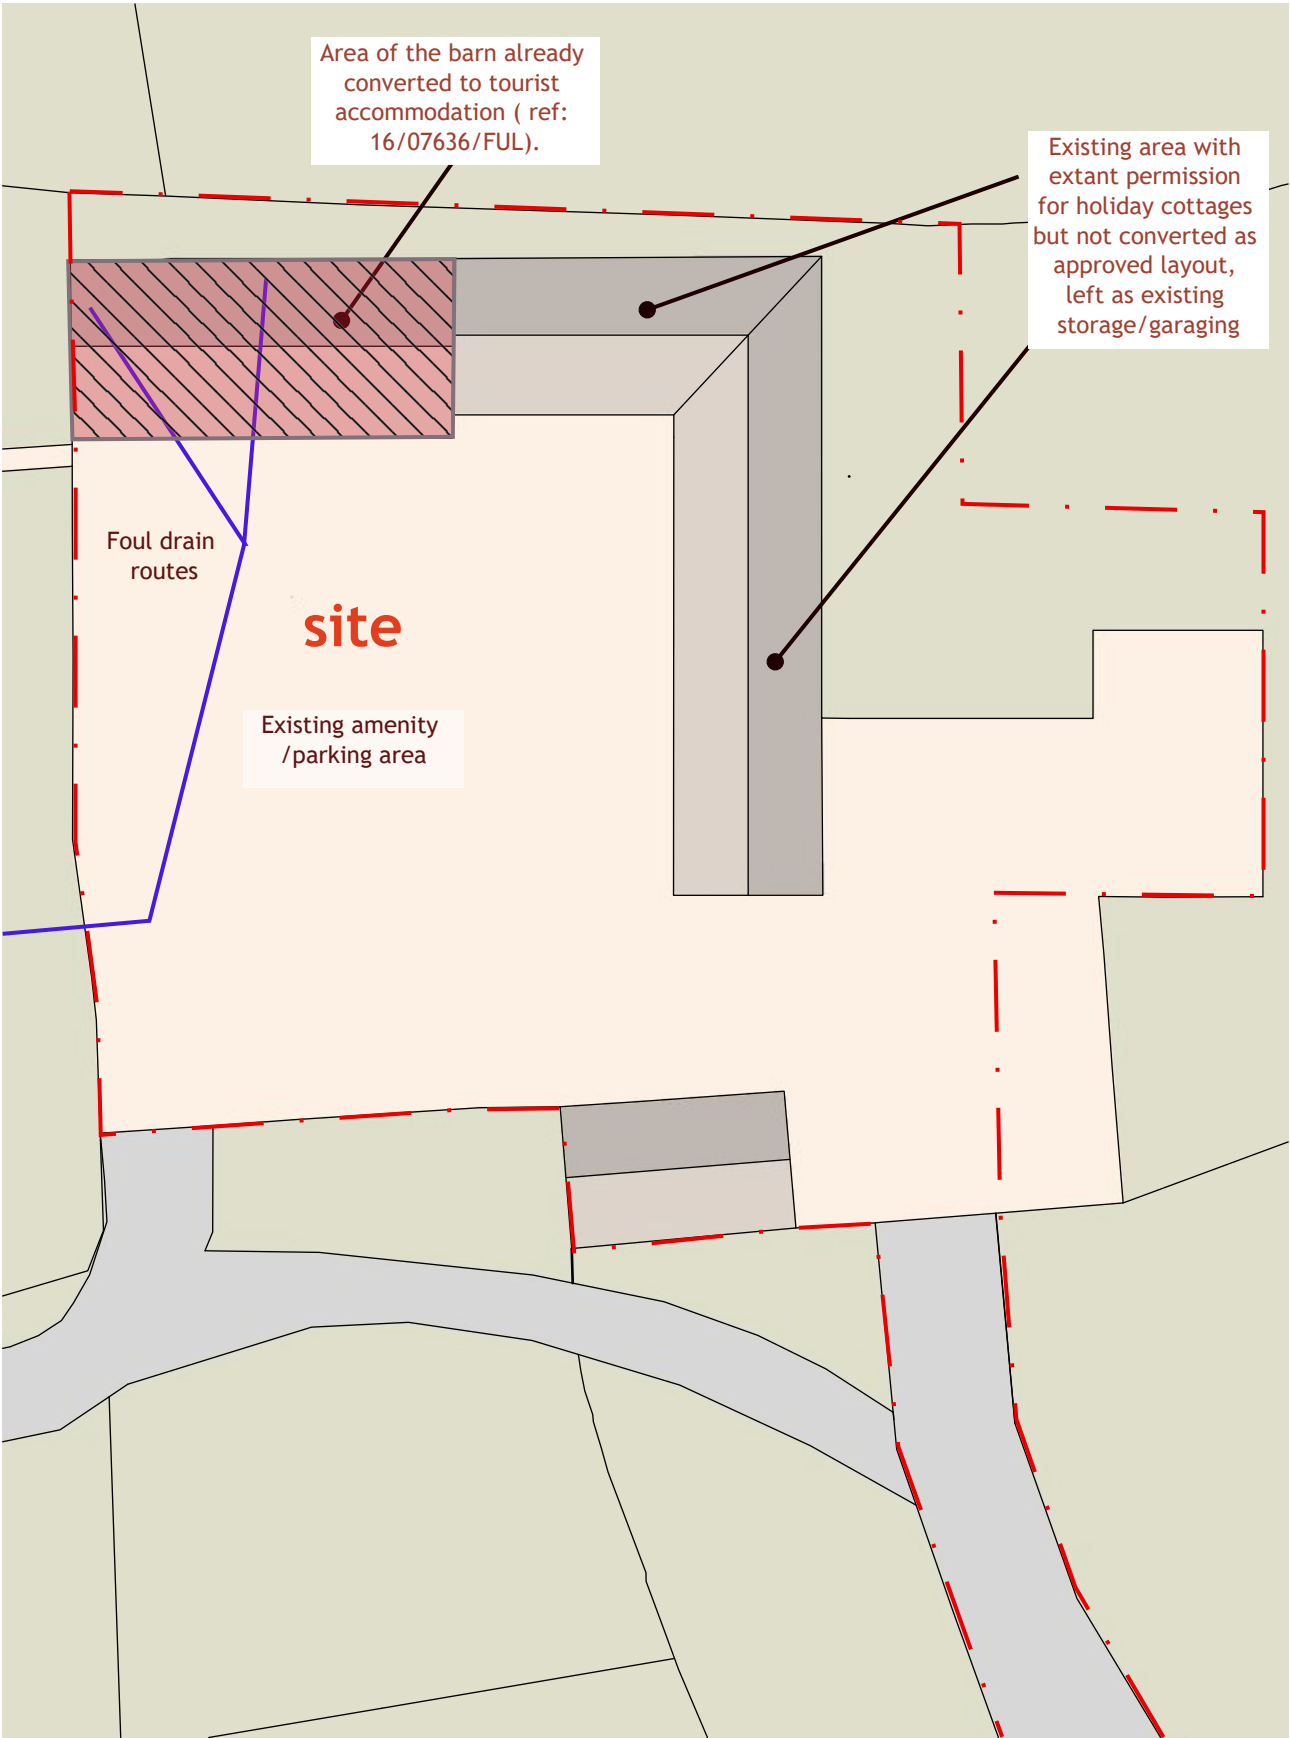

Existing Layout

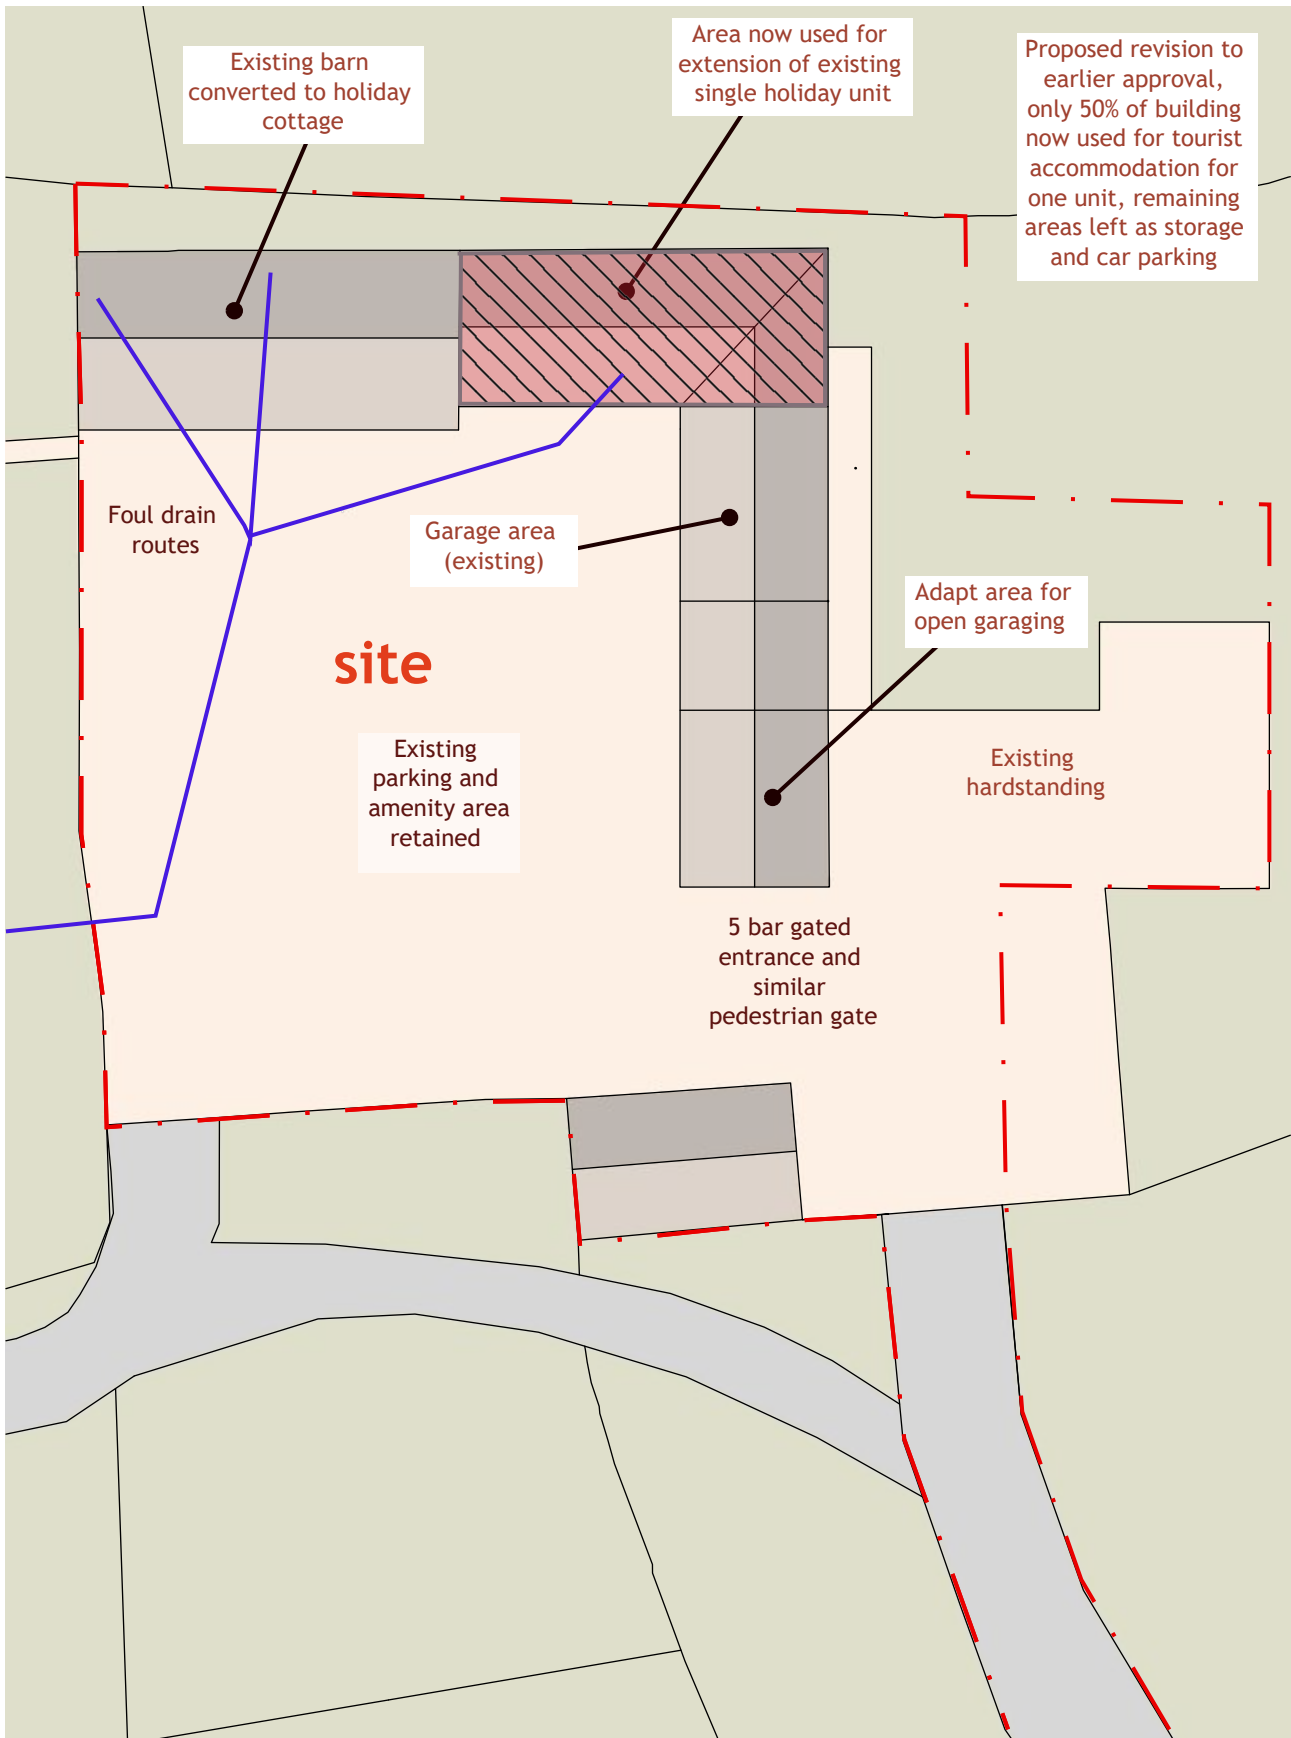


Proposed Layout





Location Plan 1 : 2 5 0 0

Block Plans 1 : 2 5 0

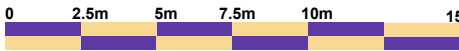

Scale Bar (A2 print out = 1 : 2 5 0 scale).

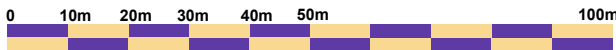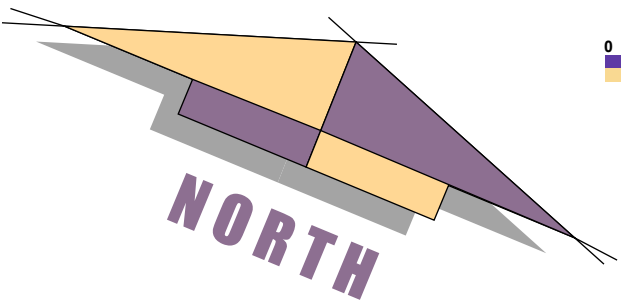

ROBERT MANNING
ARCHITECTURAL & PLANNING CONSULTANT
OFFICE 129, 8 THE BRIDGE, CHIPPENHAM, WILTS SN15 1EX
TEL: 01249 652218 mob: 07909228419 email: robmanning2000@hotmail.com

DRAWING No:- 400 / RJM / 2025/ 3
DATE :- NOV. 2025
BLOCK PLANS 1 : 250
SCALES :- LOCATION PLAN 1 : 1250

PROJECT: ALTERATIONS TO APPROVED SCHEME: THE OLD STABLES, BRADLEY FARM, BRADLEY LANE, HOLT, WILTS.

CHARLES MANNING, this drawing/design is COPYRIGHT and cannot be copied or used in anyway for the above project or similar ventures, by any means without the express permission of Charles Manning. Always use written measurements in preference to scaling, if in doubt ask, report any discrepancies & always use the latest approved plans by Local Authority. Consult on any design changes to the project, so amendments can be made.