



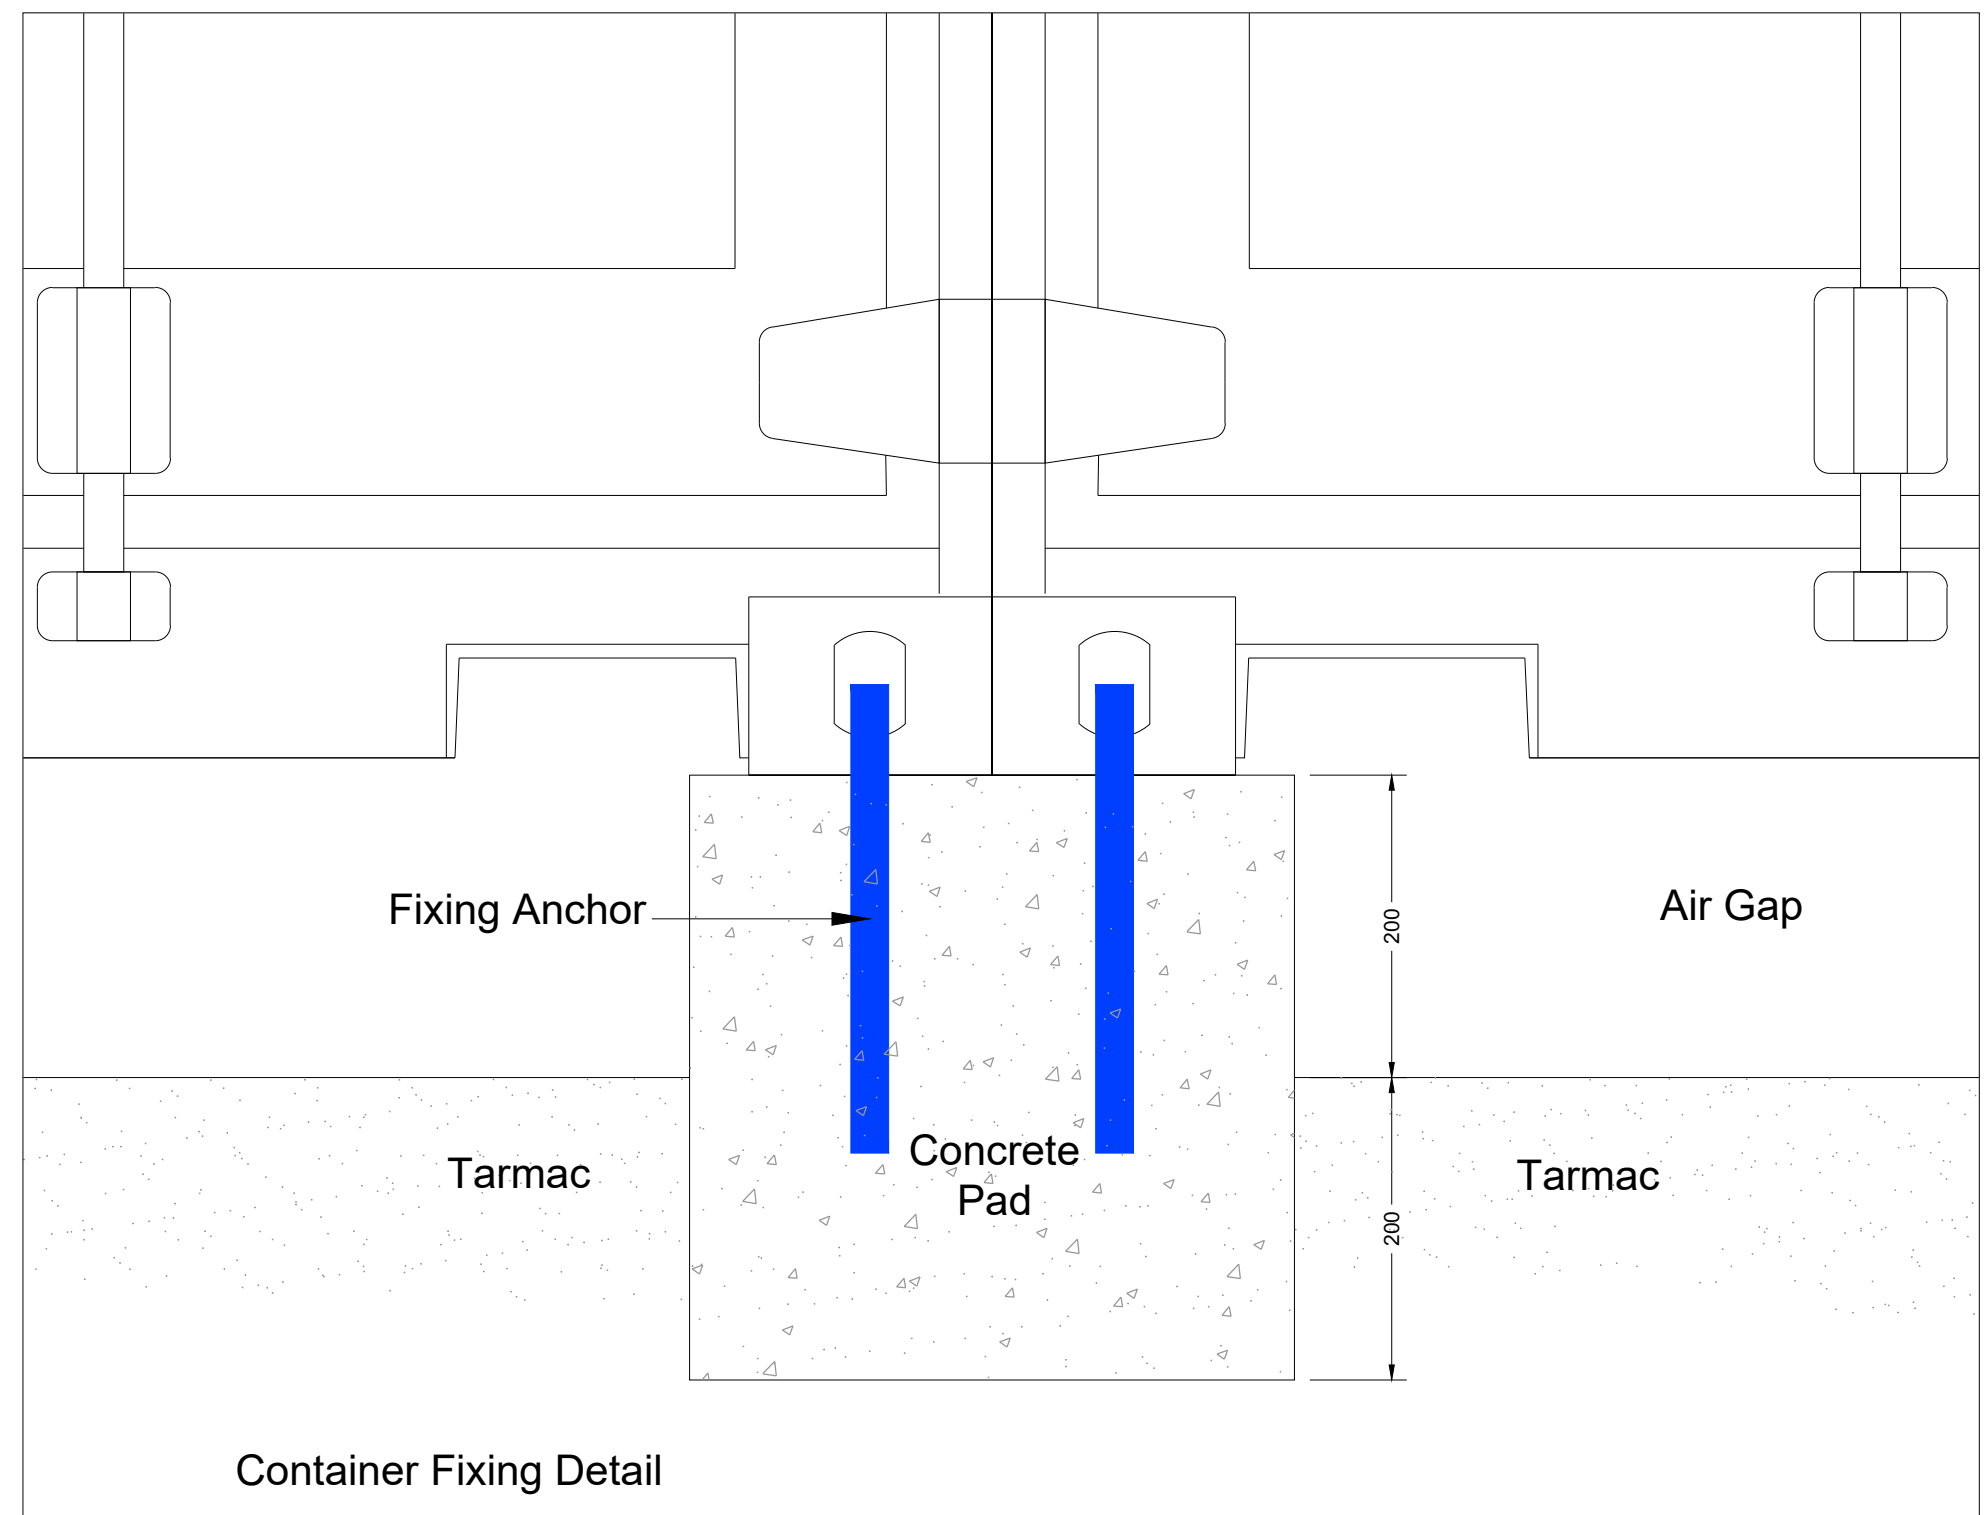

Revision	Date	Description	By
----------	------	-------------	----

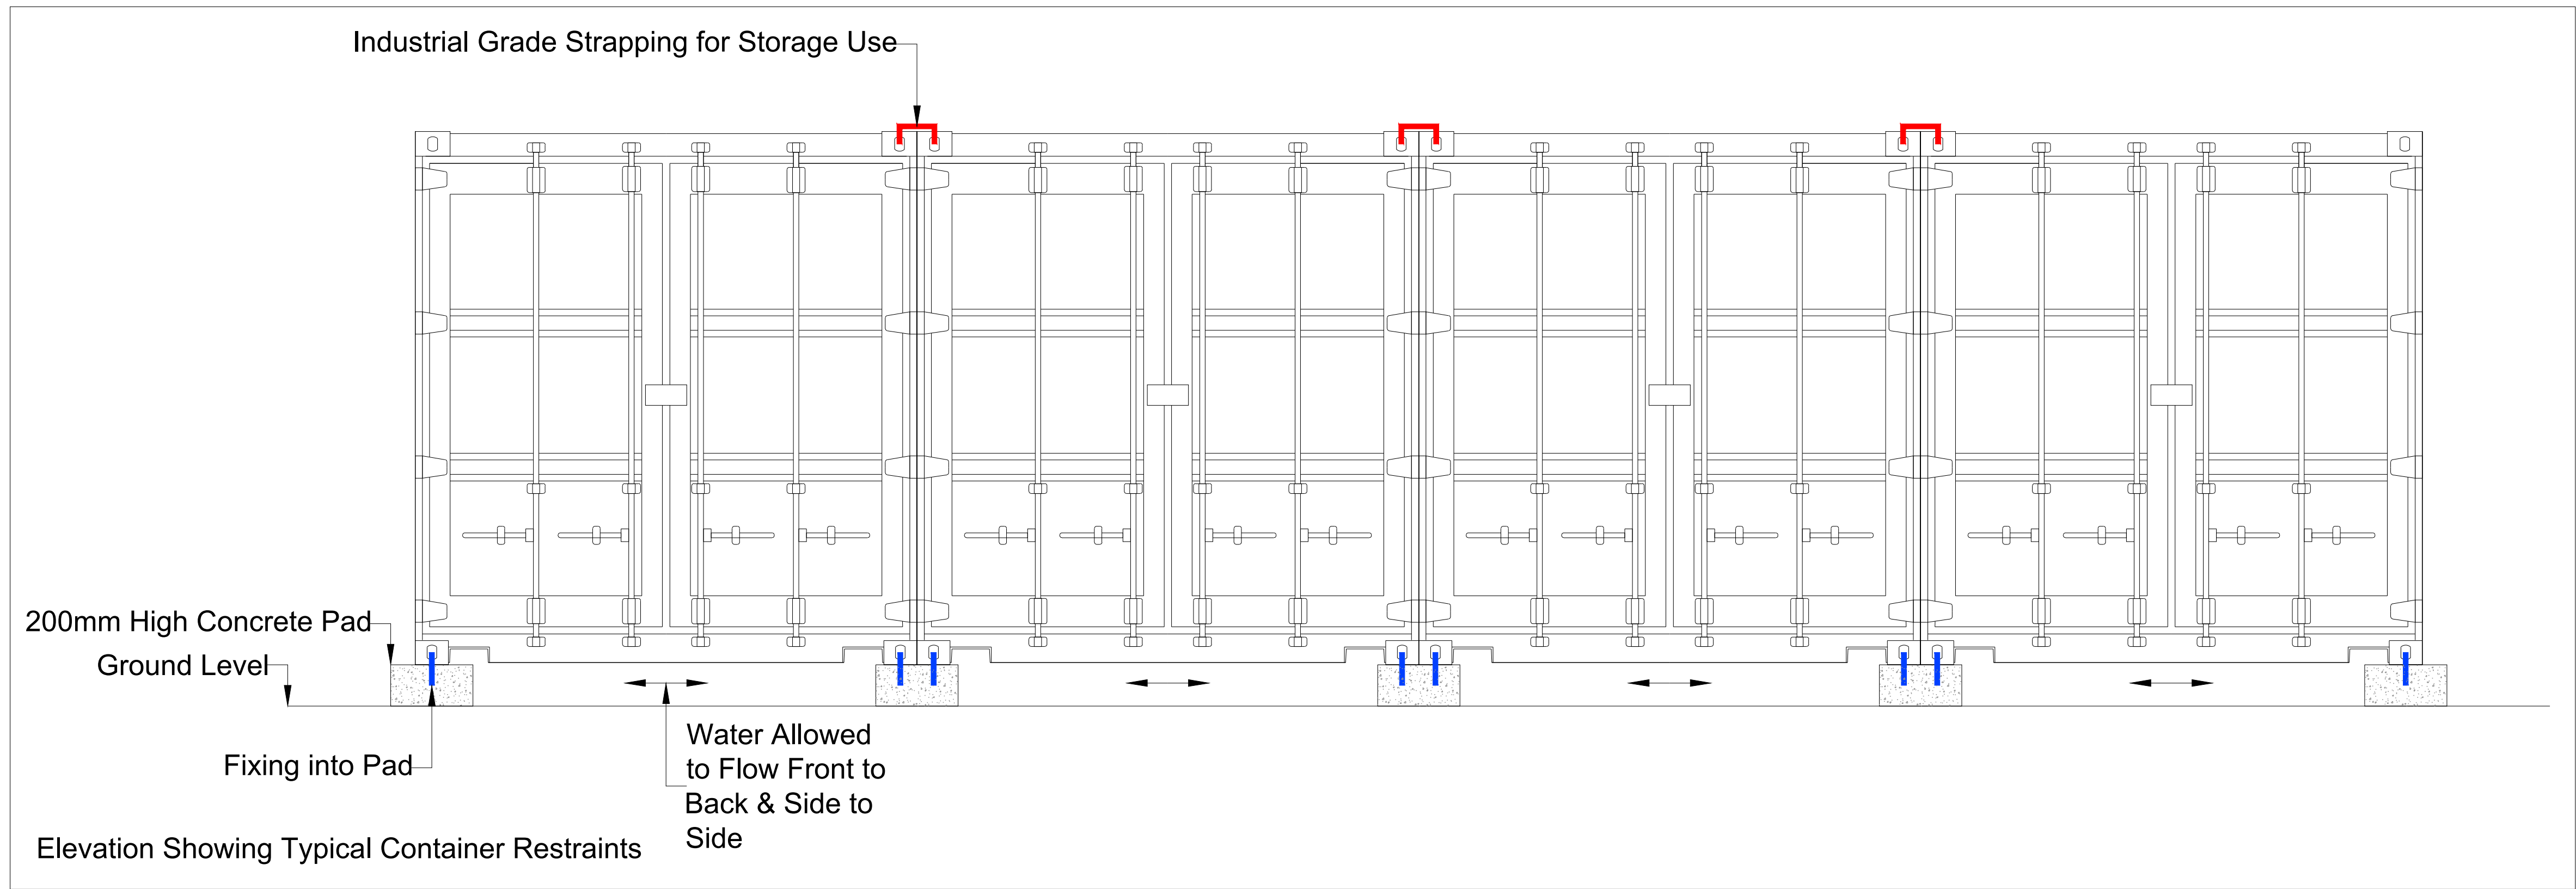

40 Lutworth Close, Fairbrough, Hampshire GU14 8TR
t:07725 917507 www.gtfcadservices.co.uk e:gtfca@gmail.com



Project Title
Brant Self Storage
Scotland Road
Melksham
SN12 8AJ

Drawing Title

Proposed Elevation Showing Container
Anchor Points & Container Strapping Points

Scale 1:20/1:5@A1 Date 18.03.26 Drawn By GTF

CAD Reference C:\BRANT\SRM\GTF-BRANT-SRM-P-GA-005.dwg

Drawing Number Revision

GTF\BRANT\SRM\I\GA\005 ● A

- ☐ Preliminary ☐ For Approval ☐ Construction
☐ For Information ☐ Tender ☐ As Built

THIS DRAWING IS THE COPYRIGHT OF THE CLIENT NAMED AND
MUST NOT BE USED IN CONJUNCTION WITH ANY OTHER PROJECT
WITHOUT WRITTEN CONSENT