




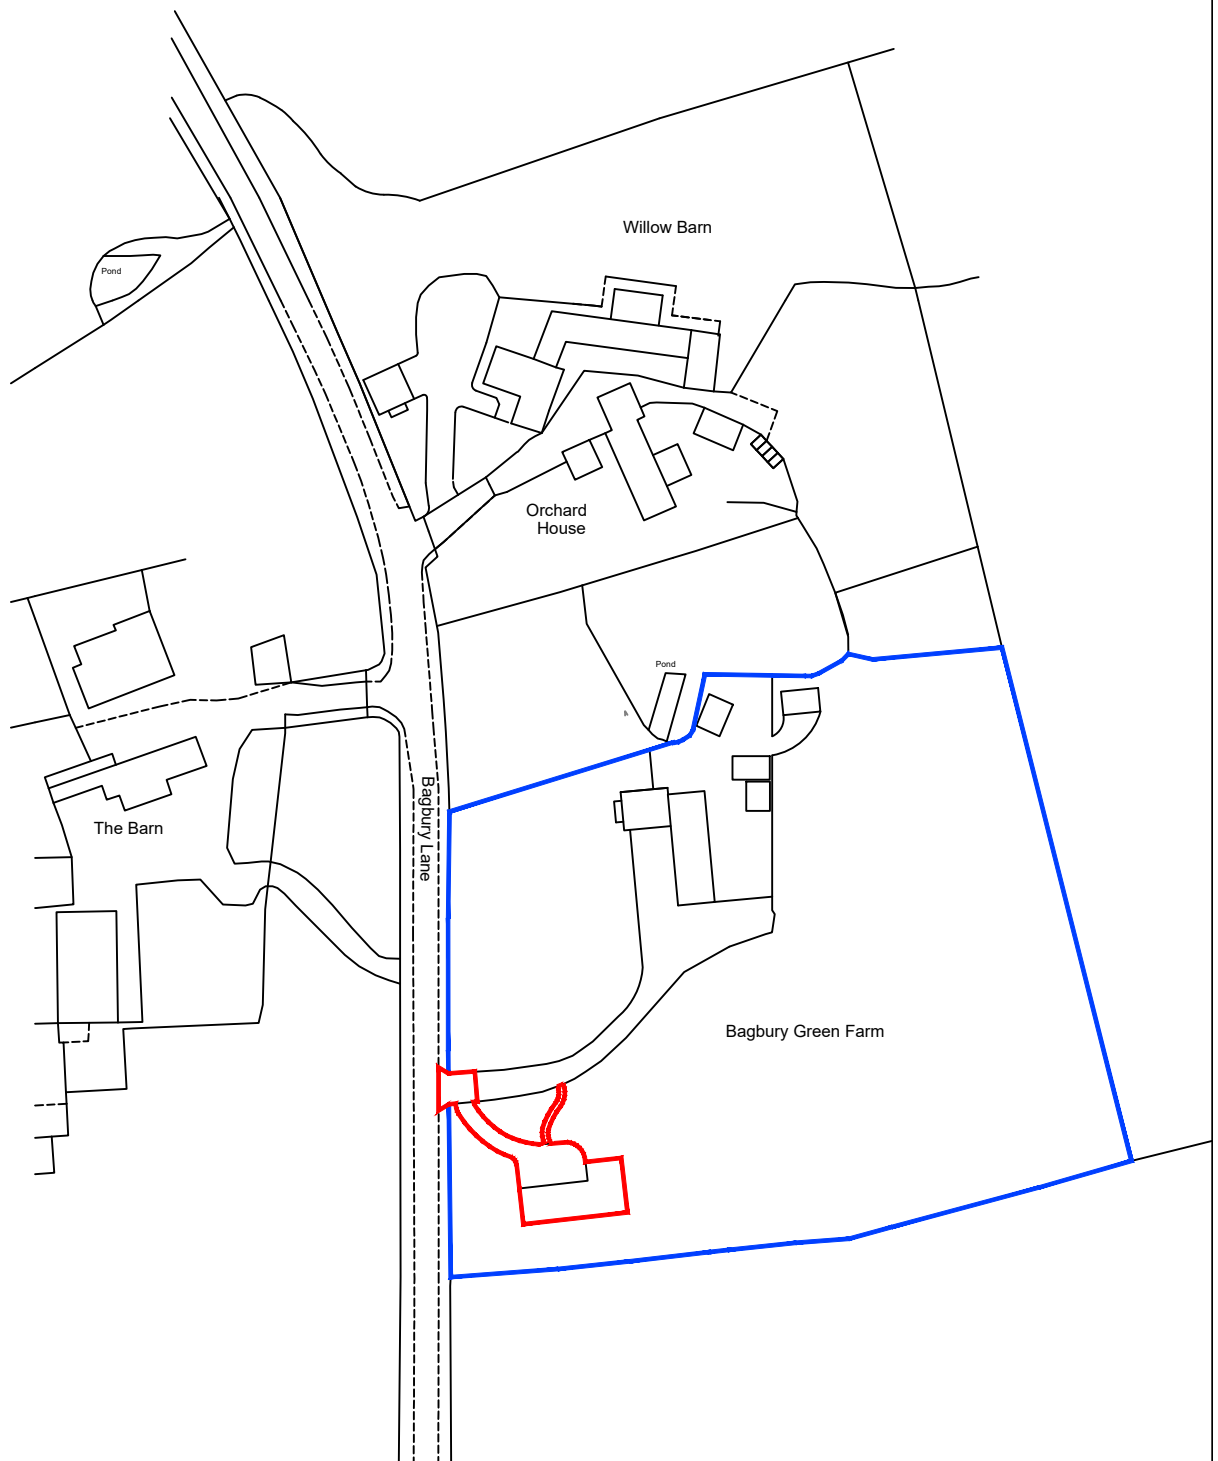

Ordnance Survey (c) Crown Copyright 2016. All rights reserved. Licence number 100022432

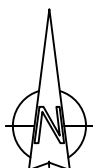

SCALE 1:1250

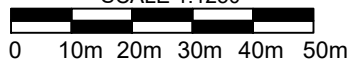

- All drawings are copyright
- Report all discrepancies to project administrator
- Do not scale drawing for construction purposes
- All dimensions to be checked on site

Project Title
Bagbury Green Farmhouse
 Bagbury Lane
 Restrop, Nr Purton
 Wiltshire, SN5 4LX

Client
 -

Ian Sullivan Architecture Ltd

101 Victoria Road, Swindon, Wiltshire SN1 3SD.
 Tel/Fax 01793 612663 - E-mail: ian.sullivan@btconnect.com

Drawing Title
SITE LOCATION PLAN

Job No 2152 Drawing No 4150 Rev B

Scale 1 : 1250 @ A4 Drawn OS Chkd ISA Date Feb' 2026