


Legend

● Existing tank

▨ New Discharge Components

■ New STP

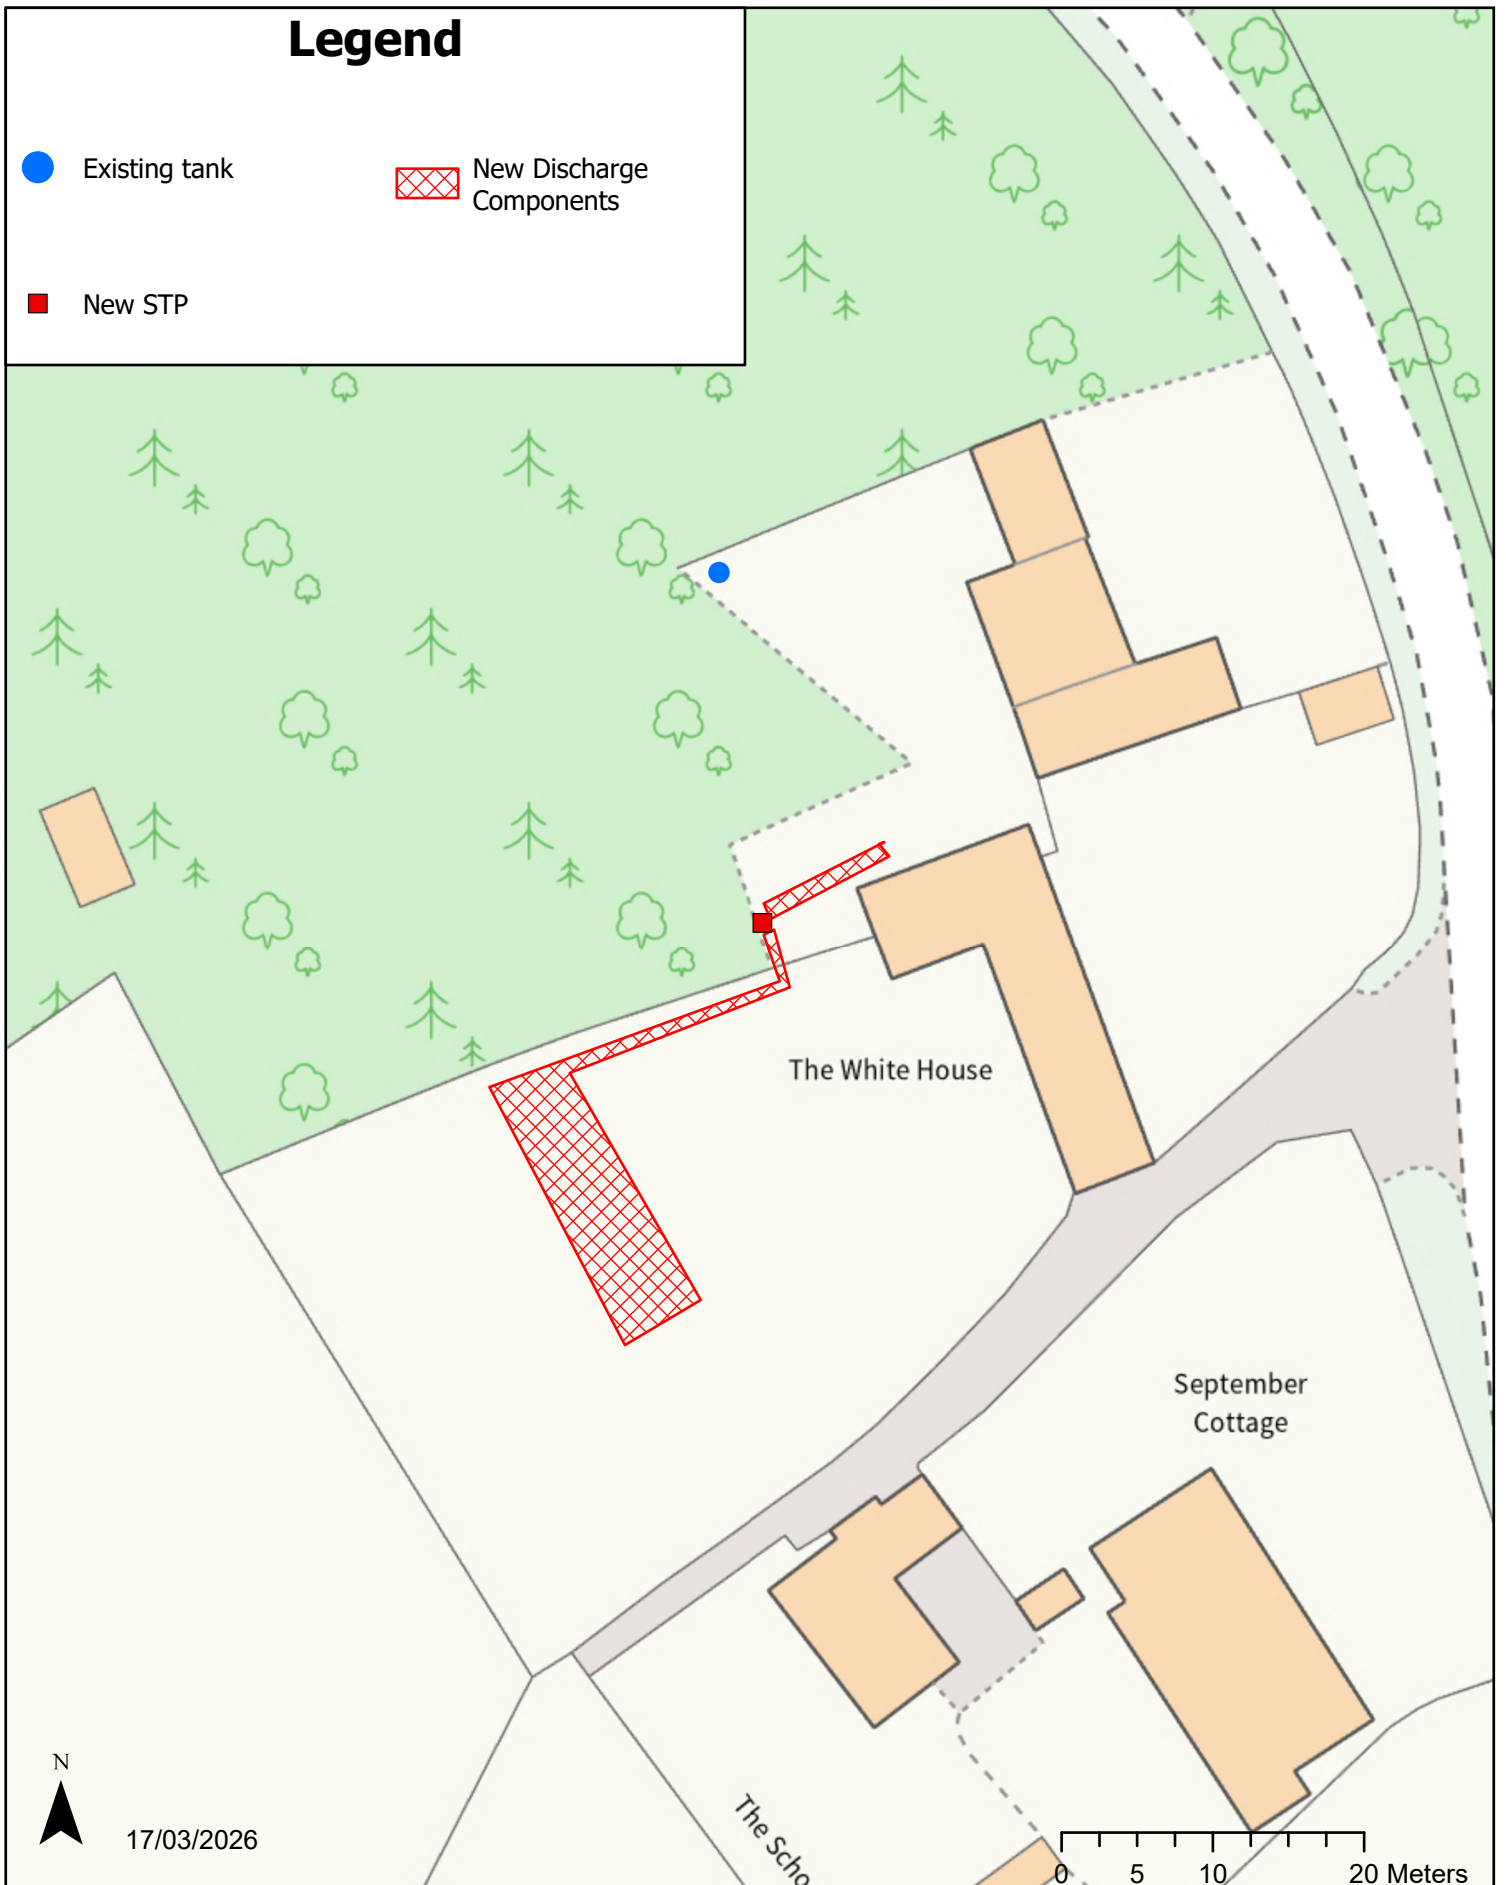

REVAMP YOUR TANK

Project: The White House, Manningford Bruce SN9 6JW

Contractor: Libra

Scale: 1:500

Wiltshire Council