




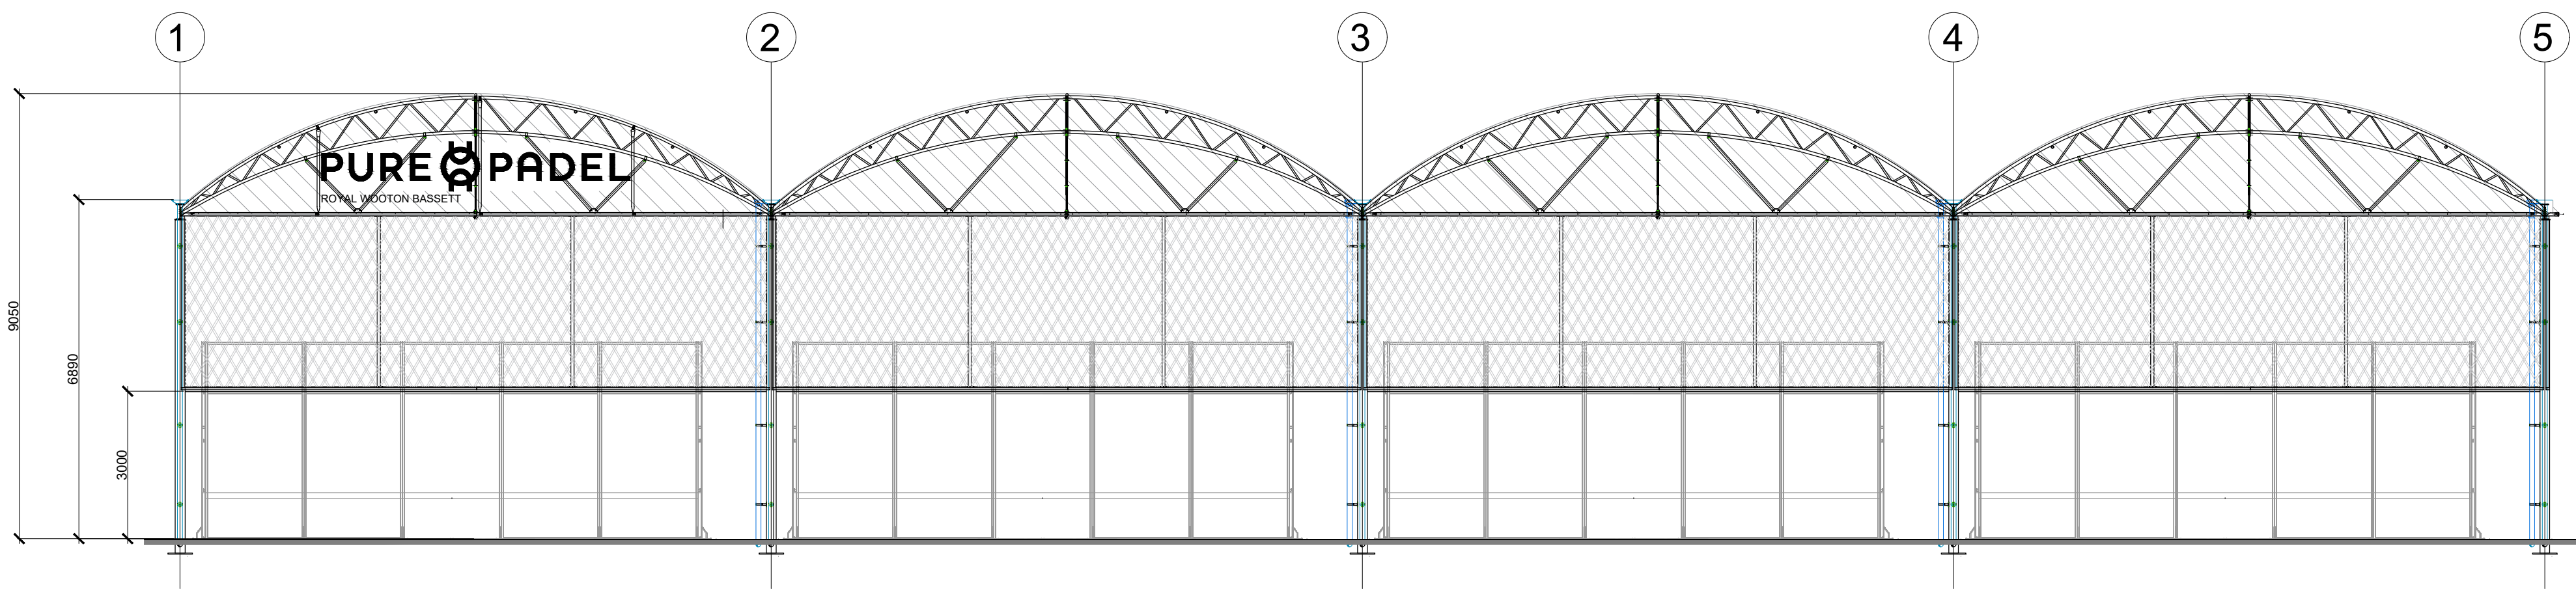


ELEVATION A

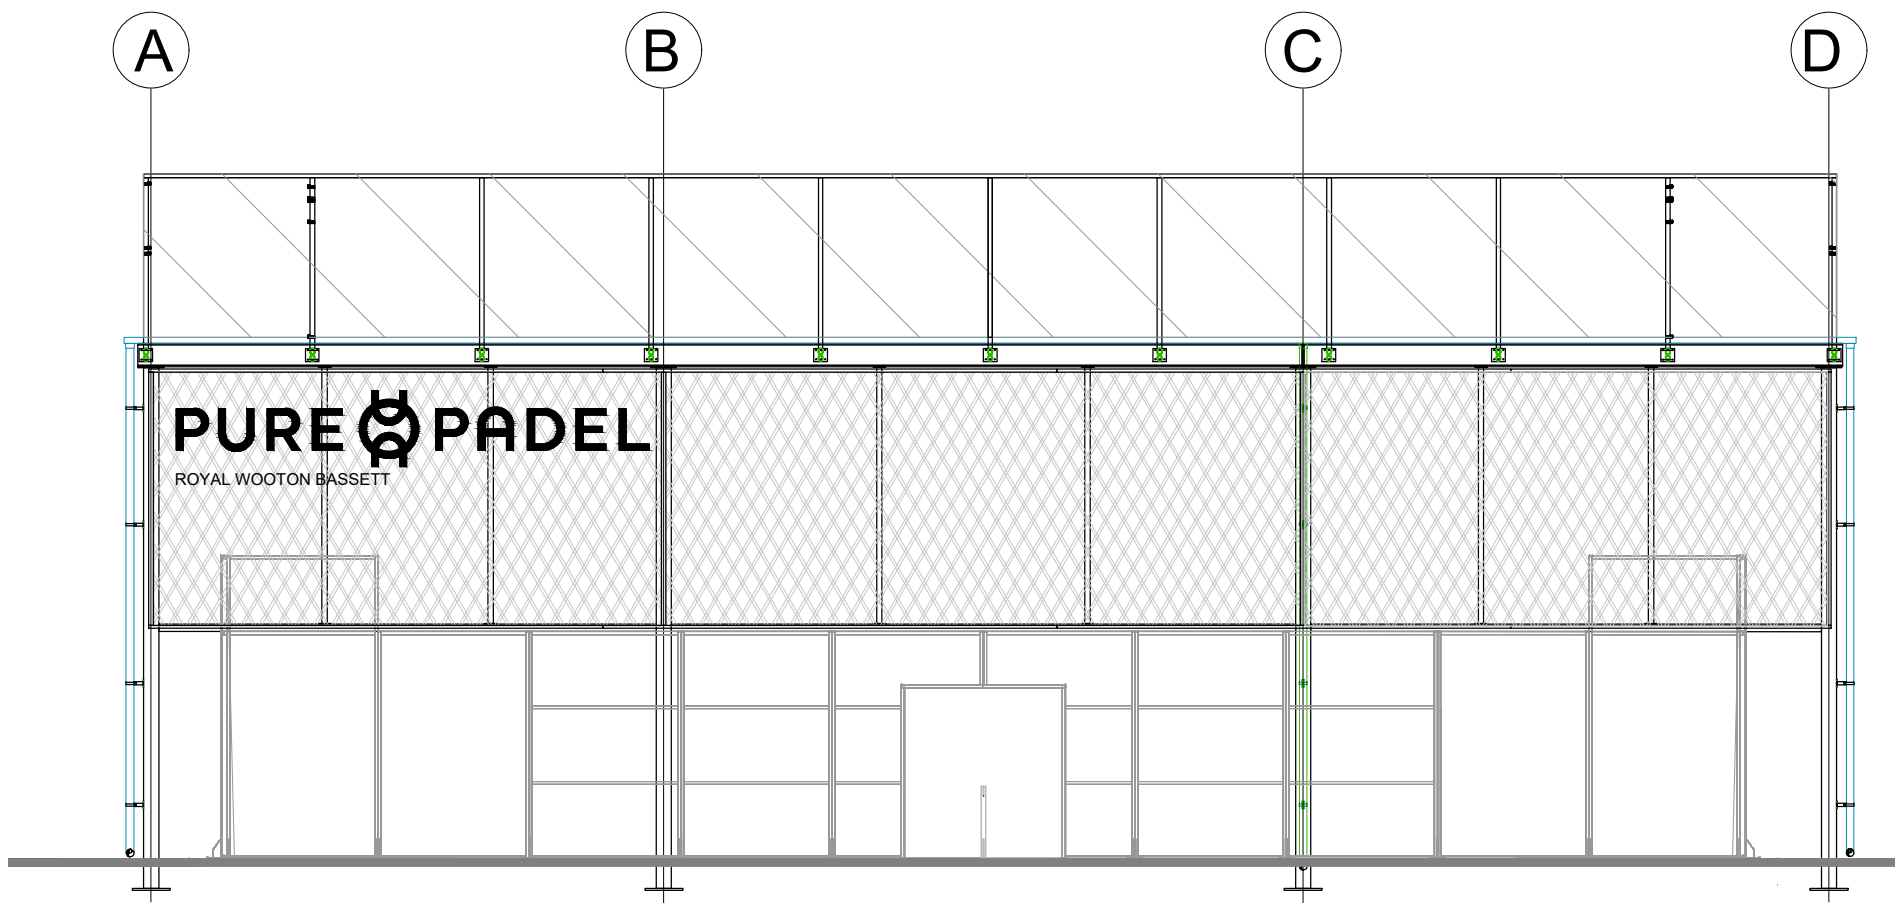

ELEVATION B





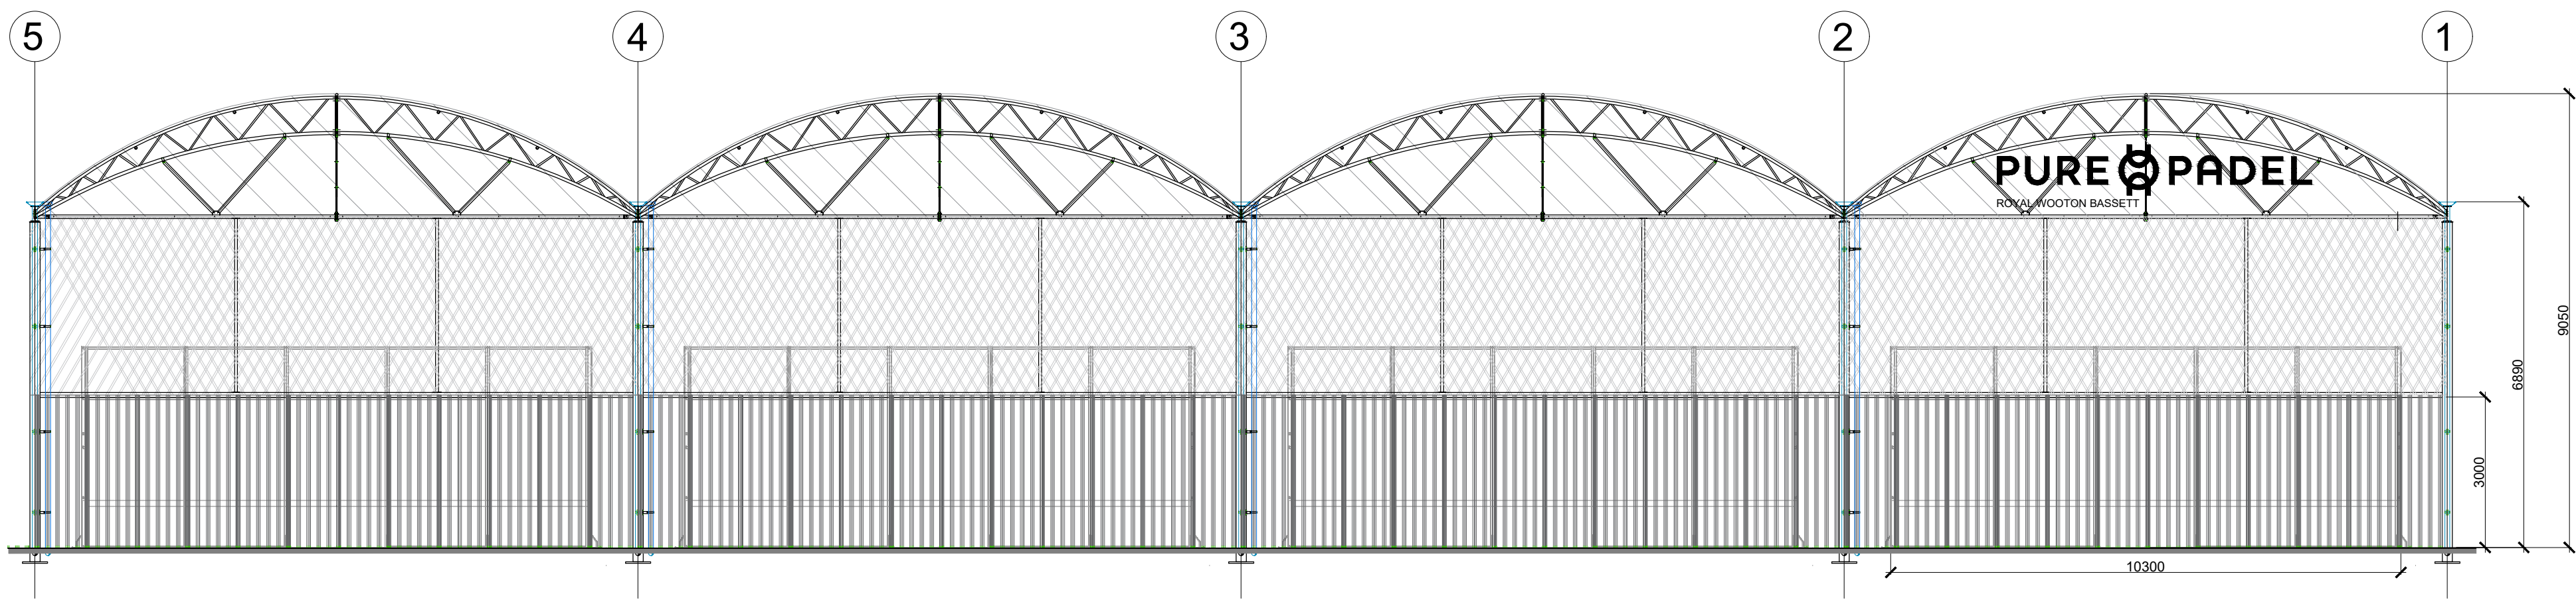


ELEVATION C

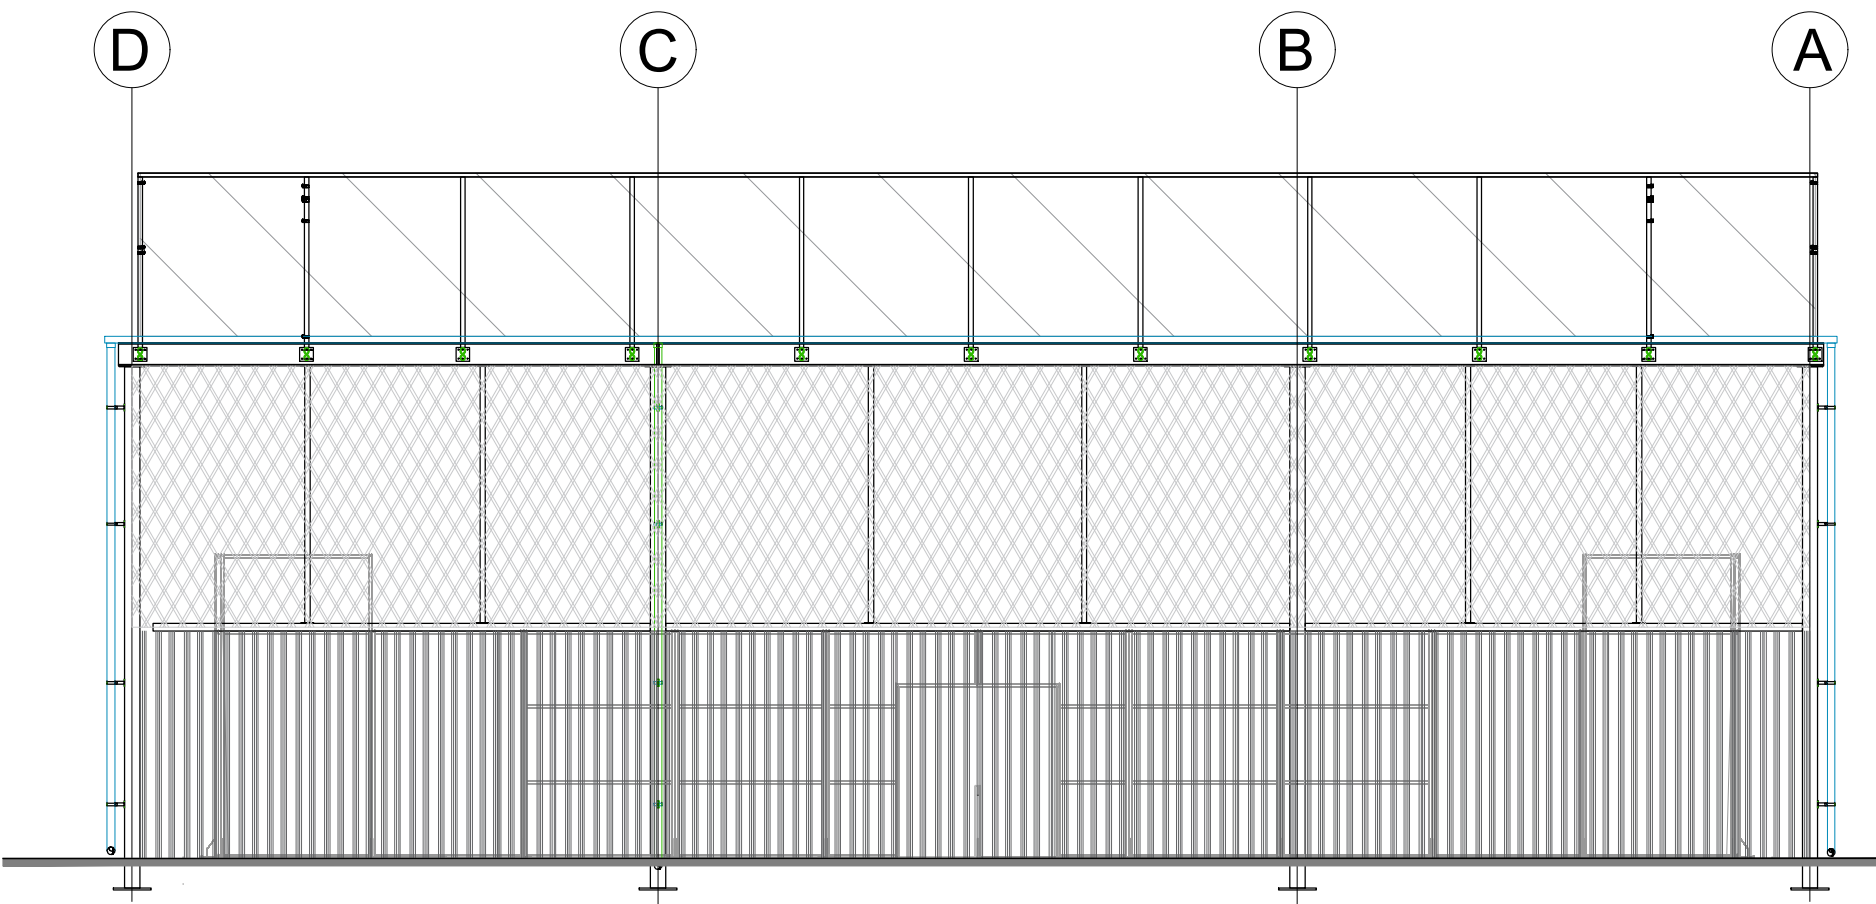


ELEVATION D

Proposed Elevations @ 1:100

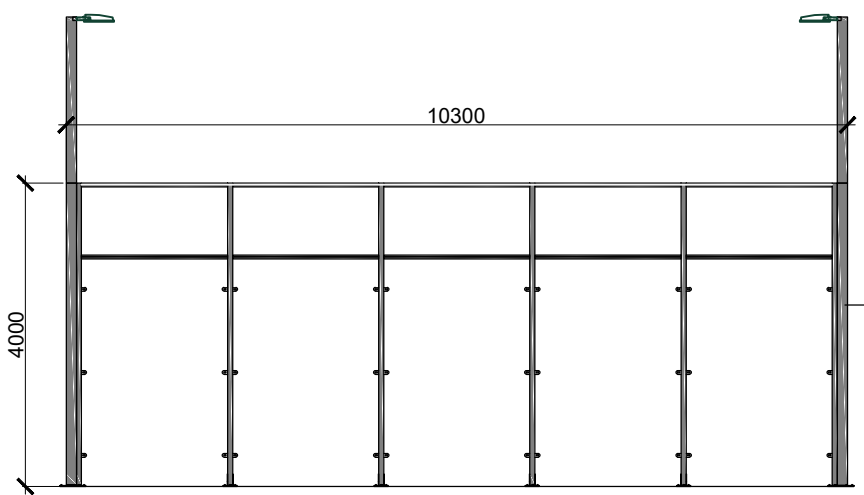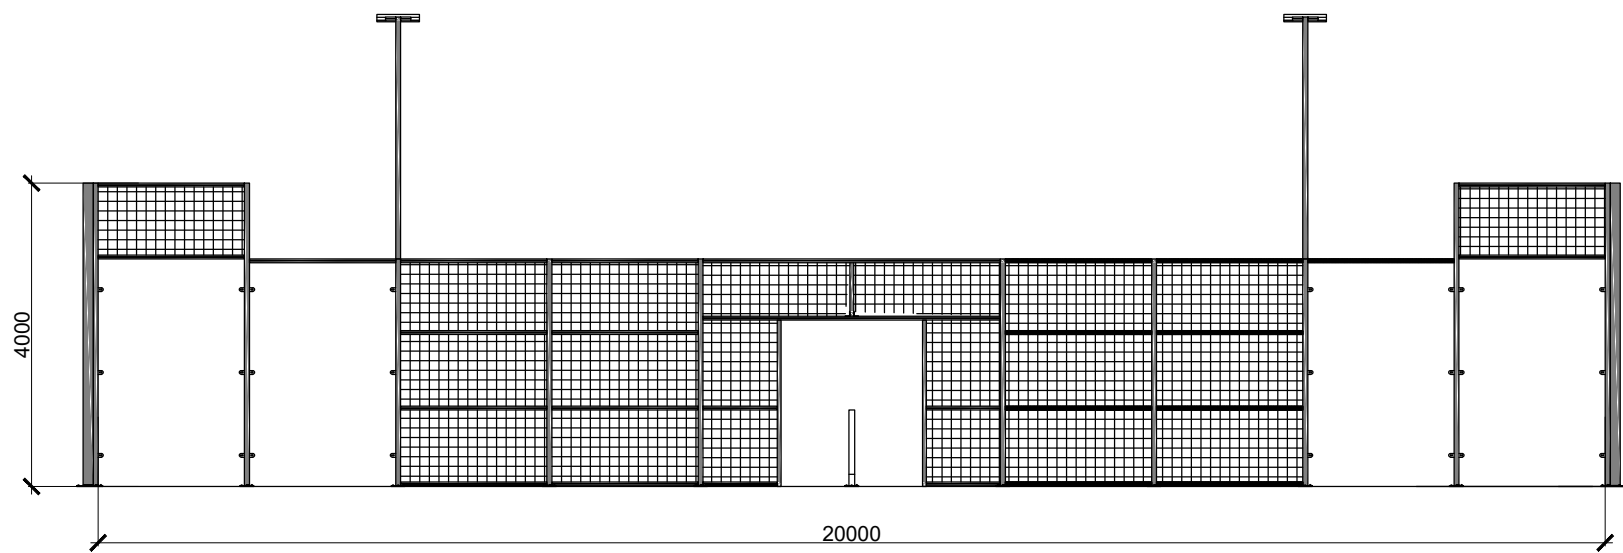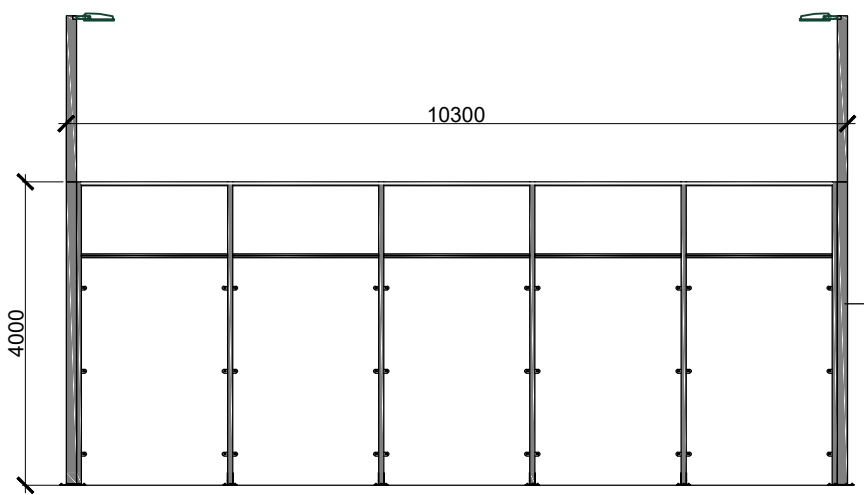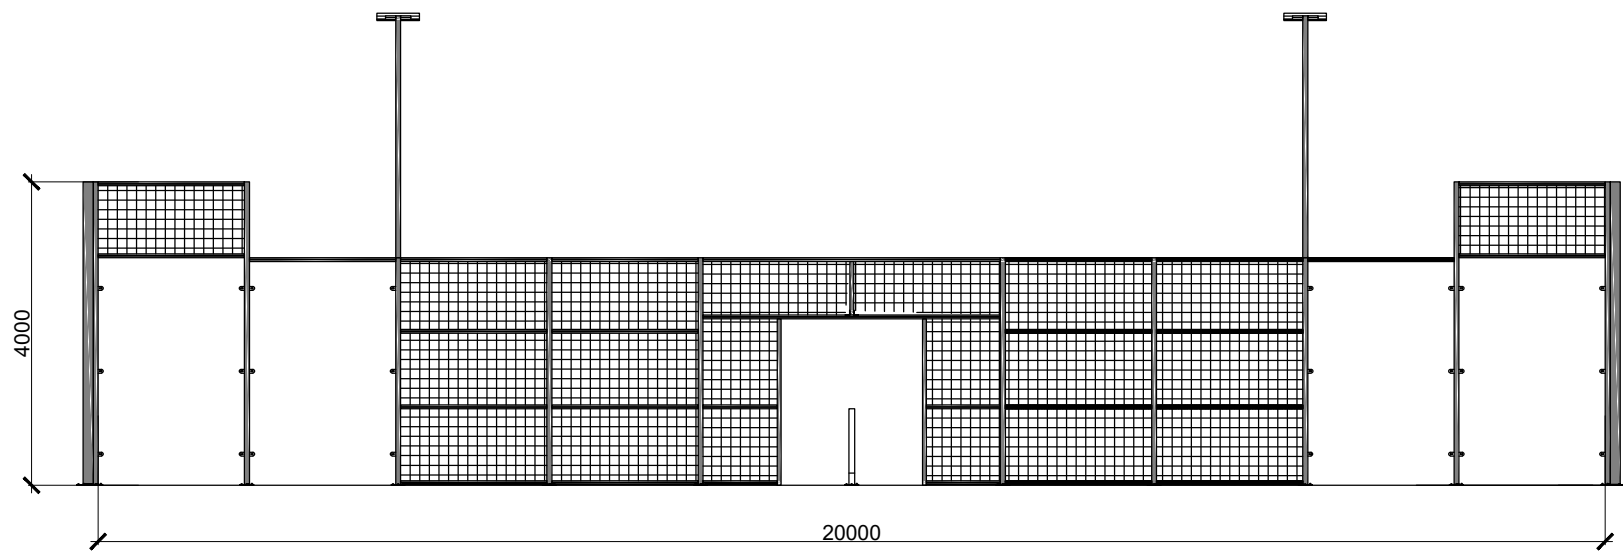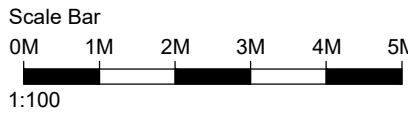

PROPOSED ELEVATIONS OF COURTS

Proposed Elevations @ 1:100

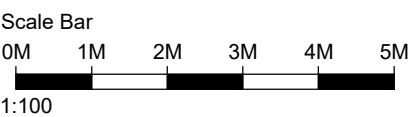

Date: 04/02/25		Checked by: CS		Sheet Name: Proposed Elevations		Project No: A1125.17		Revision: P1	
Drawn by: DDB		Scale @ A1: 1:100		Purpose of issue: Planning (NMA)		Status: YY		Drawing No: 1125.17-BOW-A1-00-DR-A-0004	
All dimensions to be verified on site, and the Architect informed of any discrepancy. All drawings and specifications should be read in conjunction with the Health and Safety Plan, all conflicts should be reported to the appointed Principal Designer.		Do not scale from this drawing		This drawing is the copyright of Bowman Riley Architects Limited. ©		Pure Padel Clubs Ltd		Pure Padel Royal Wootton Bassett	
						Brinkworth Rd, Swindon SN4 8DS			
Revision		Date		By		Chk			

