




ELEVATION A

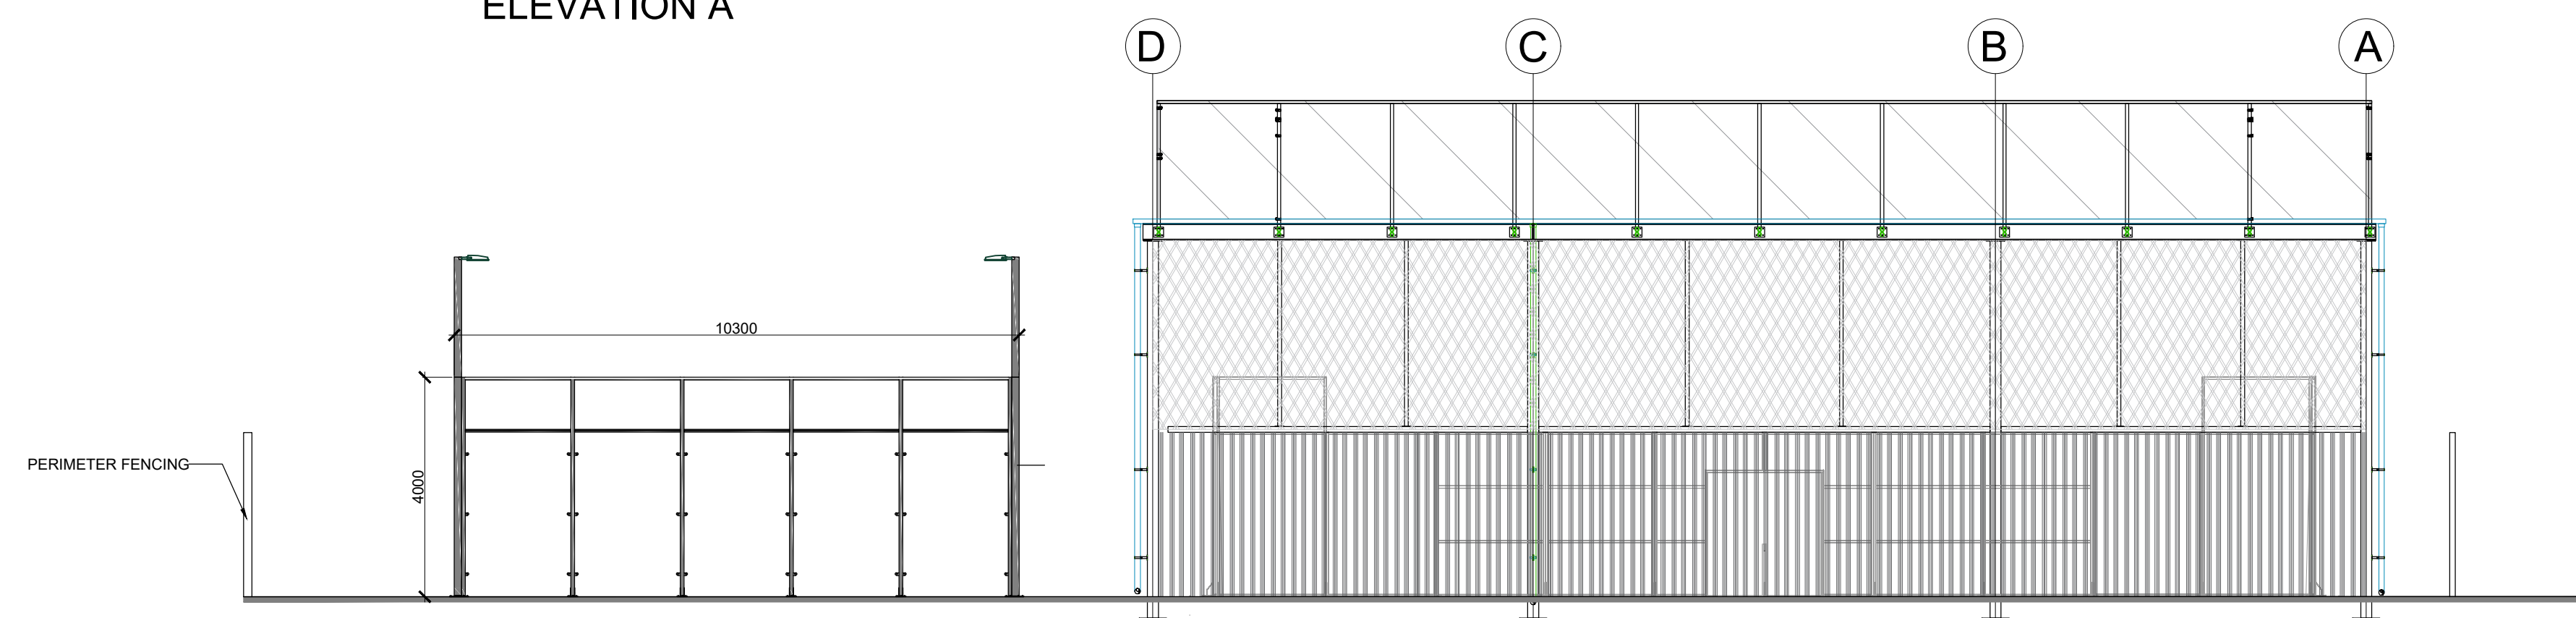

ELEVATION B

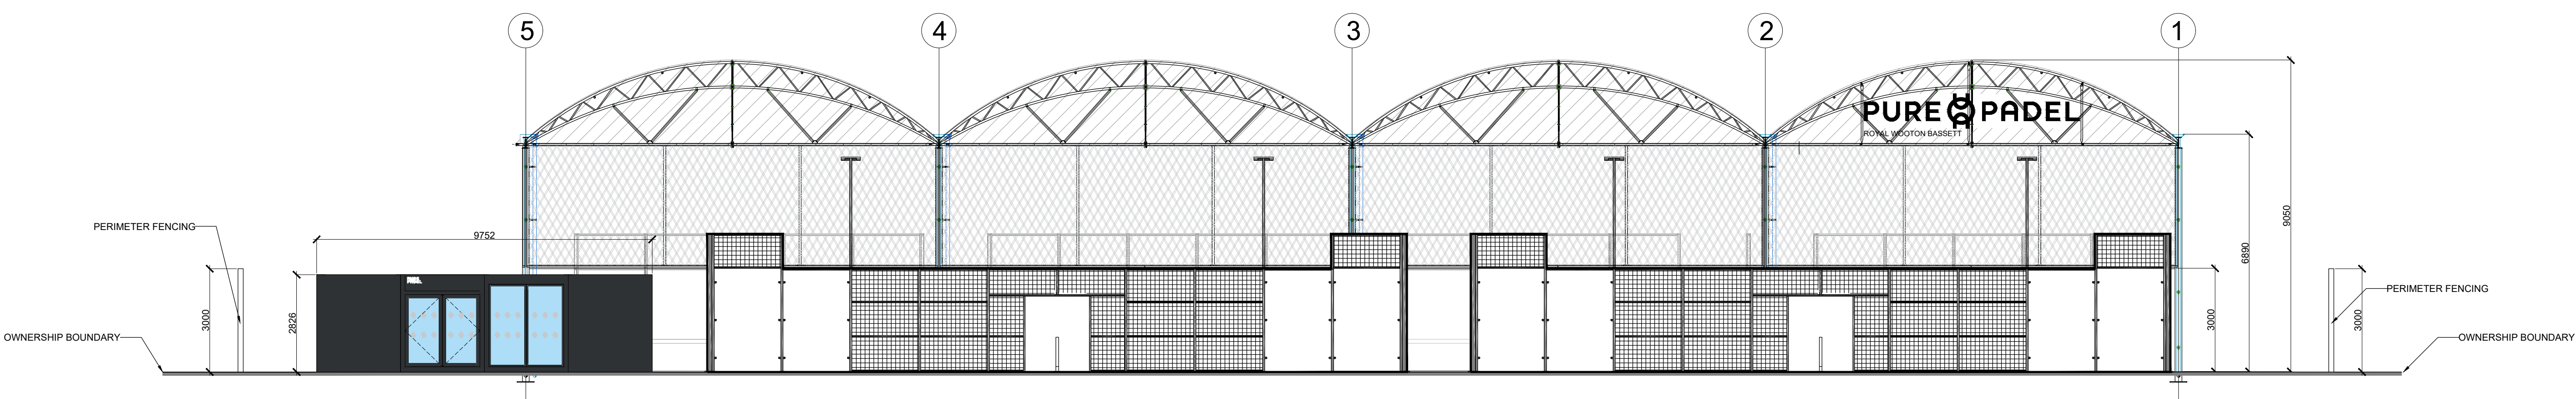


ELEVATION C

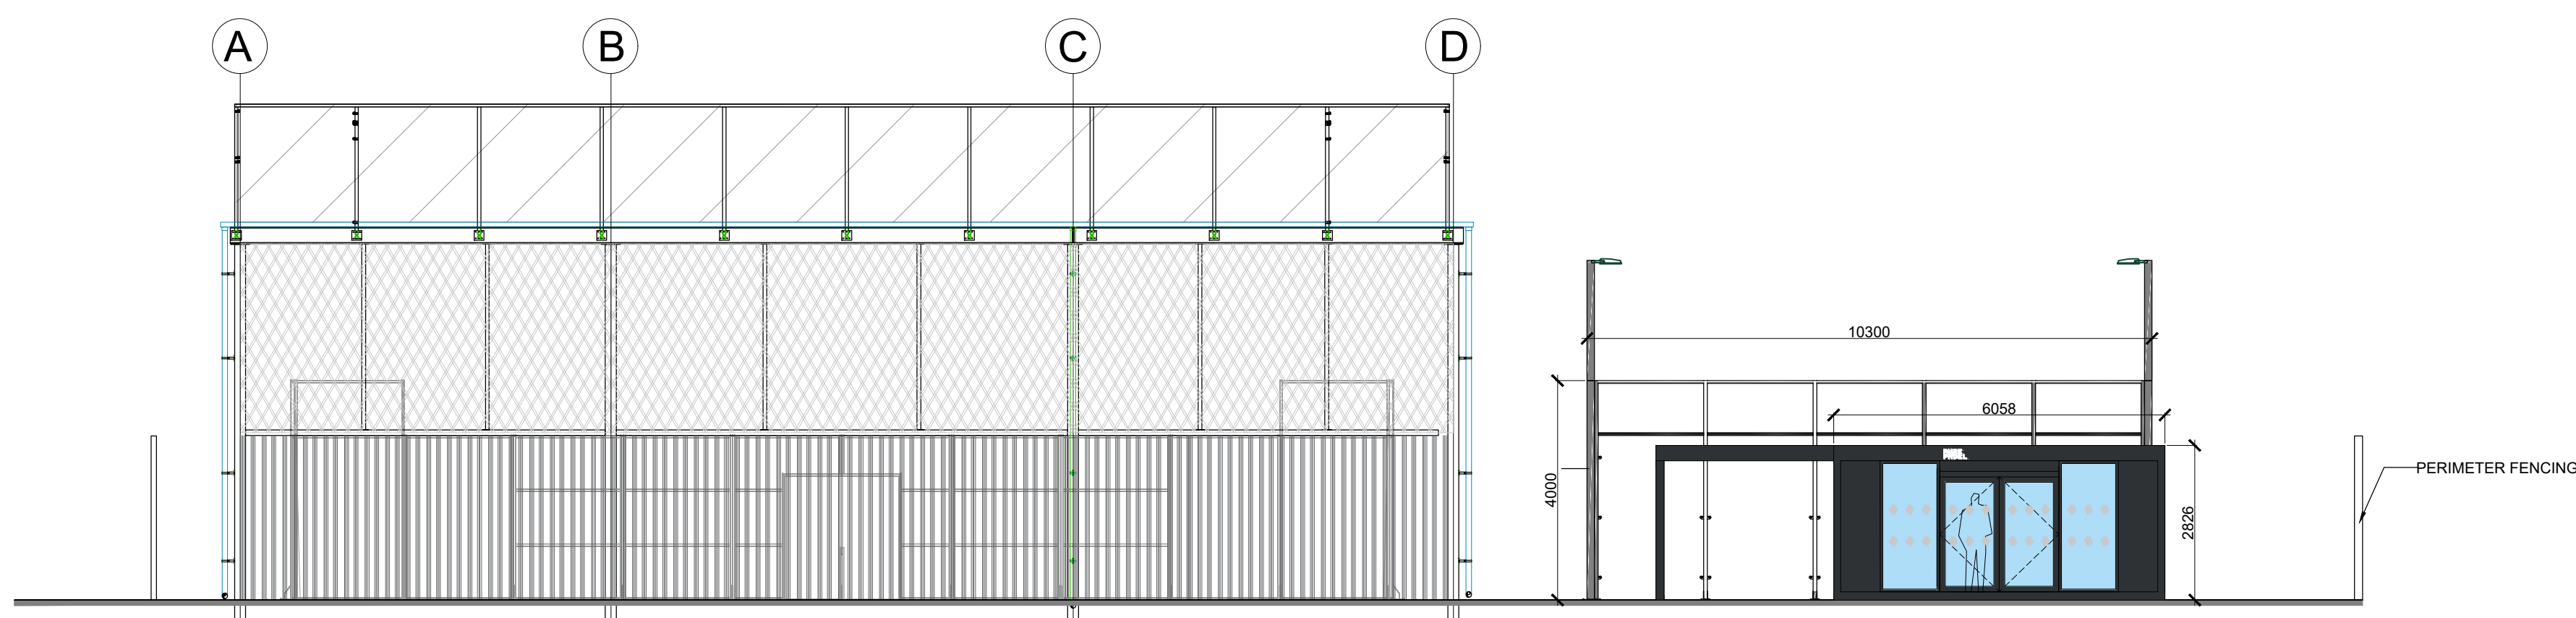

ELEVATION D

Proposed Site Elevations @ 1:100

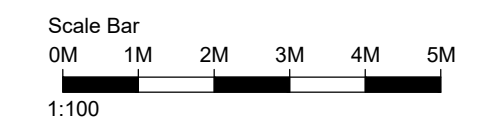

Revision	Date	By	Chk

Date: 04/02/25 Checked by: CS Sheet Name: Proposed Site Elevations Project No: A1125.17 Revision: P1

Drawn by: DDB Scale @ A1: 1:100 Purpose of issue: Planning (NMA) Status: YY Drawing No: 1125.17-BOW-A1-00-DR-A-0005

All dimensions to be verified on site, and the Architect informed of any discrepancy. All drawings and specifications should be read in conjunction with the Health and Safety Plan, all conflicts should be reported to the appointed Principal Designer.
Do not scale from this drawing
This drawing is the copyright of Bowman Riley Architects Limited. ©

Pure Padel Clubs Ltd
Pure Padel Royal Wootton Bassett
Brinkworth Rd, Swindon SN4 8DS

