
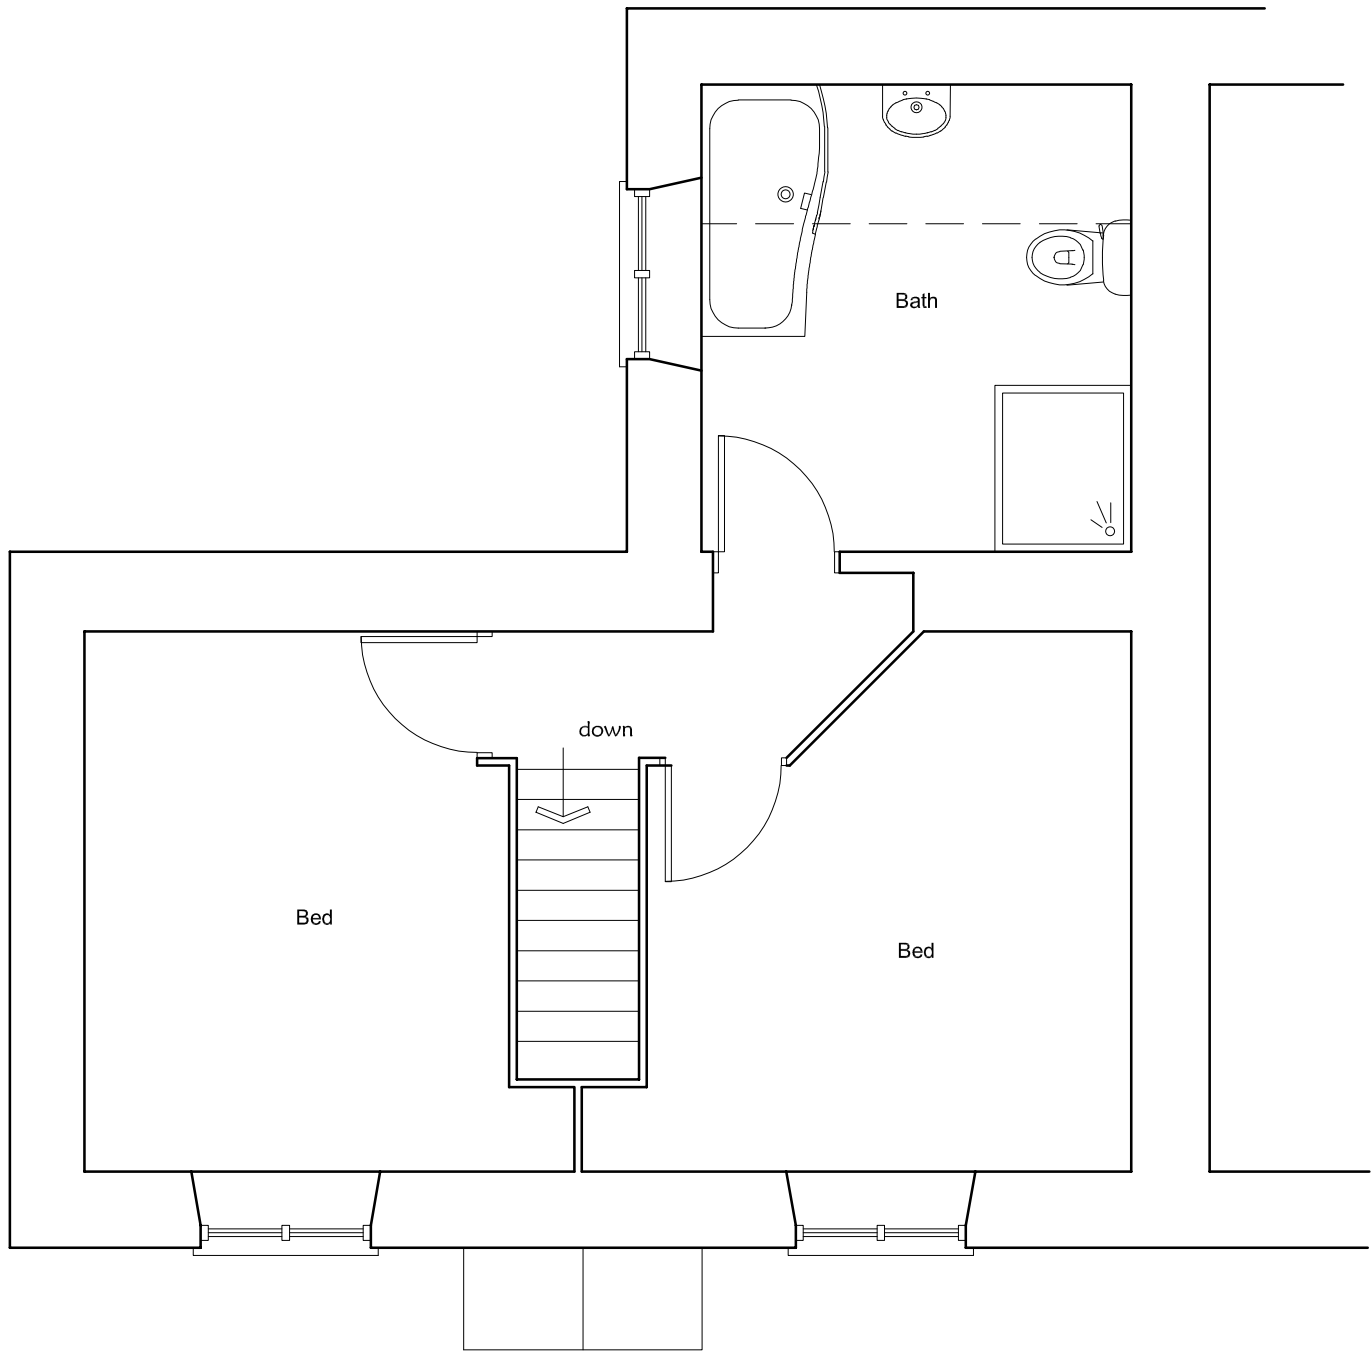
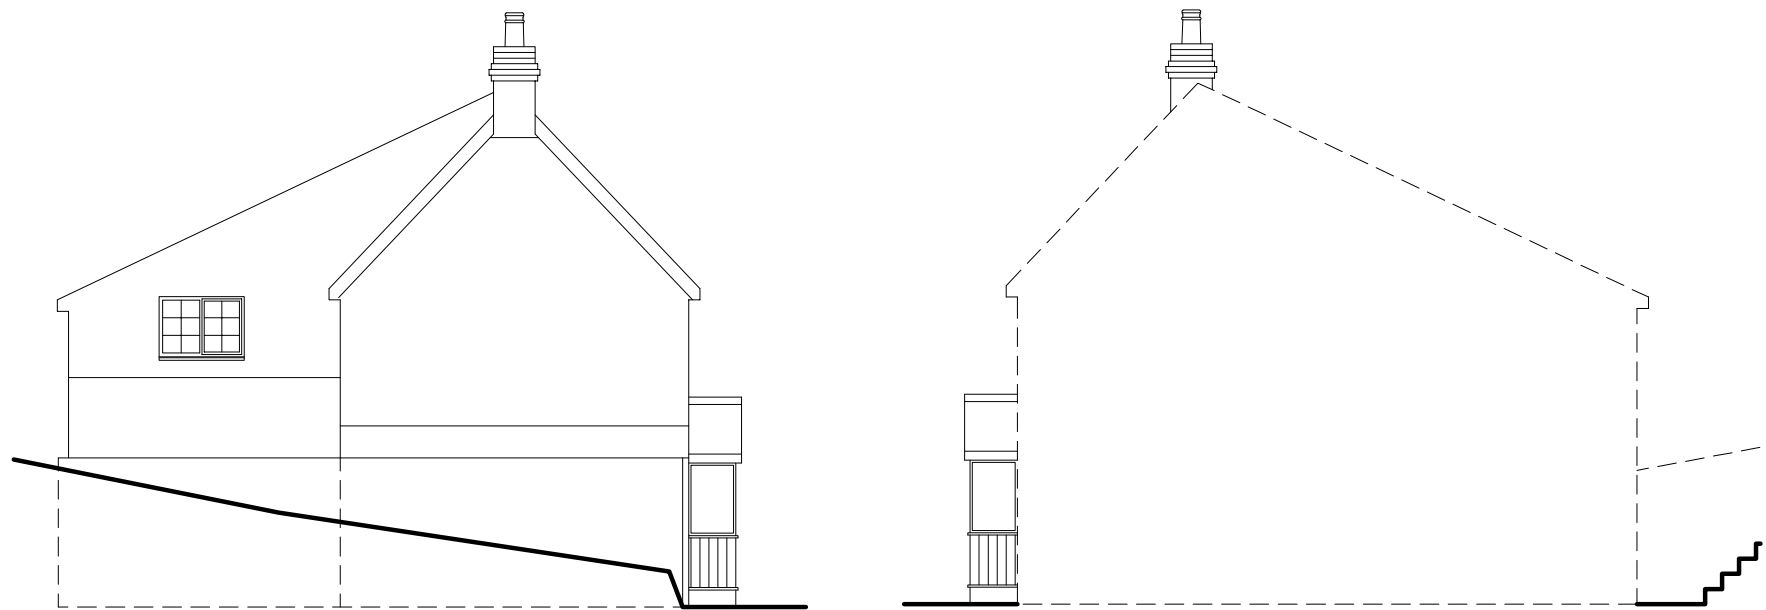
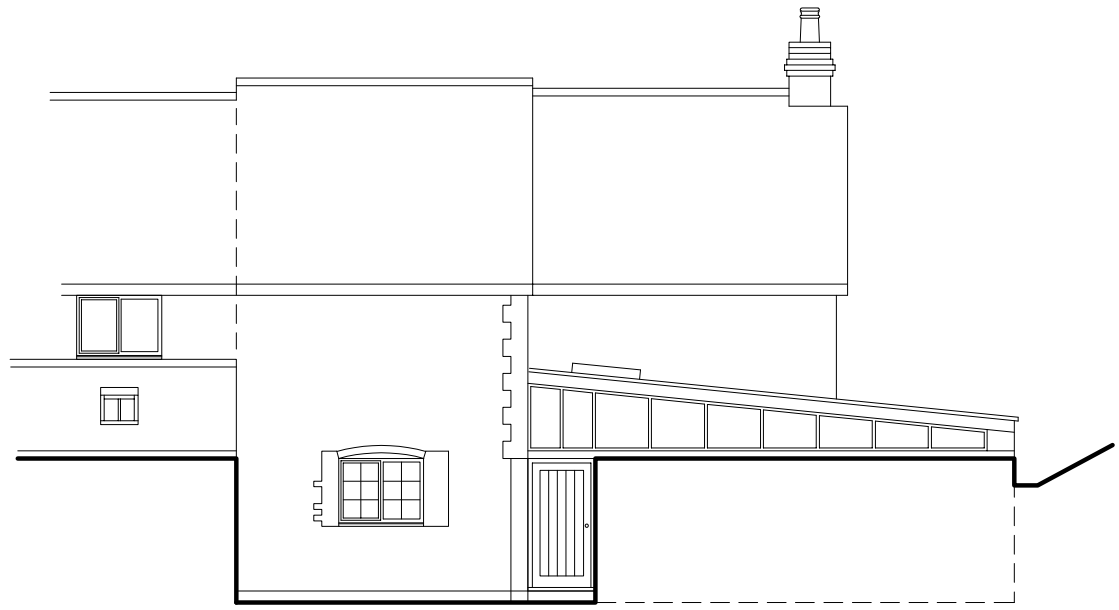


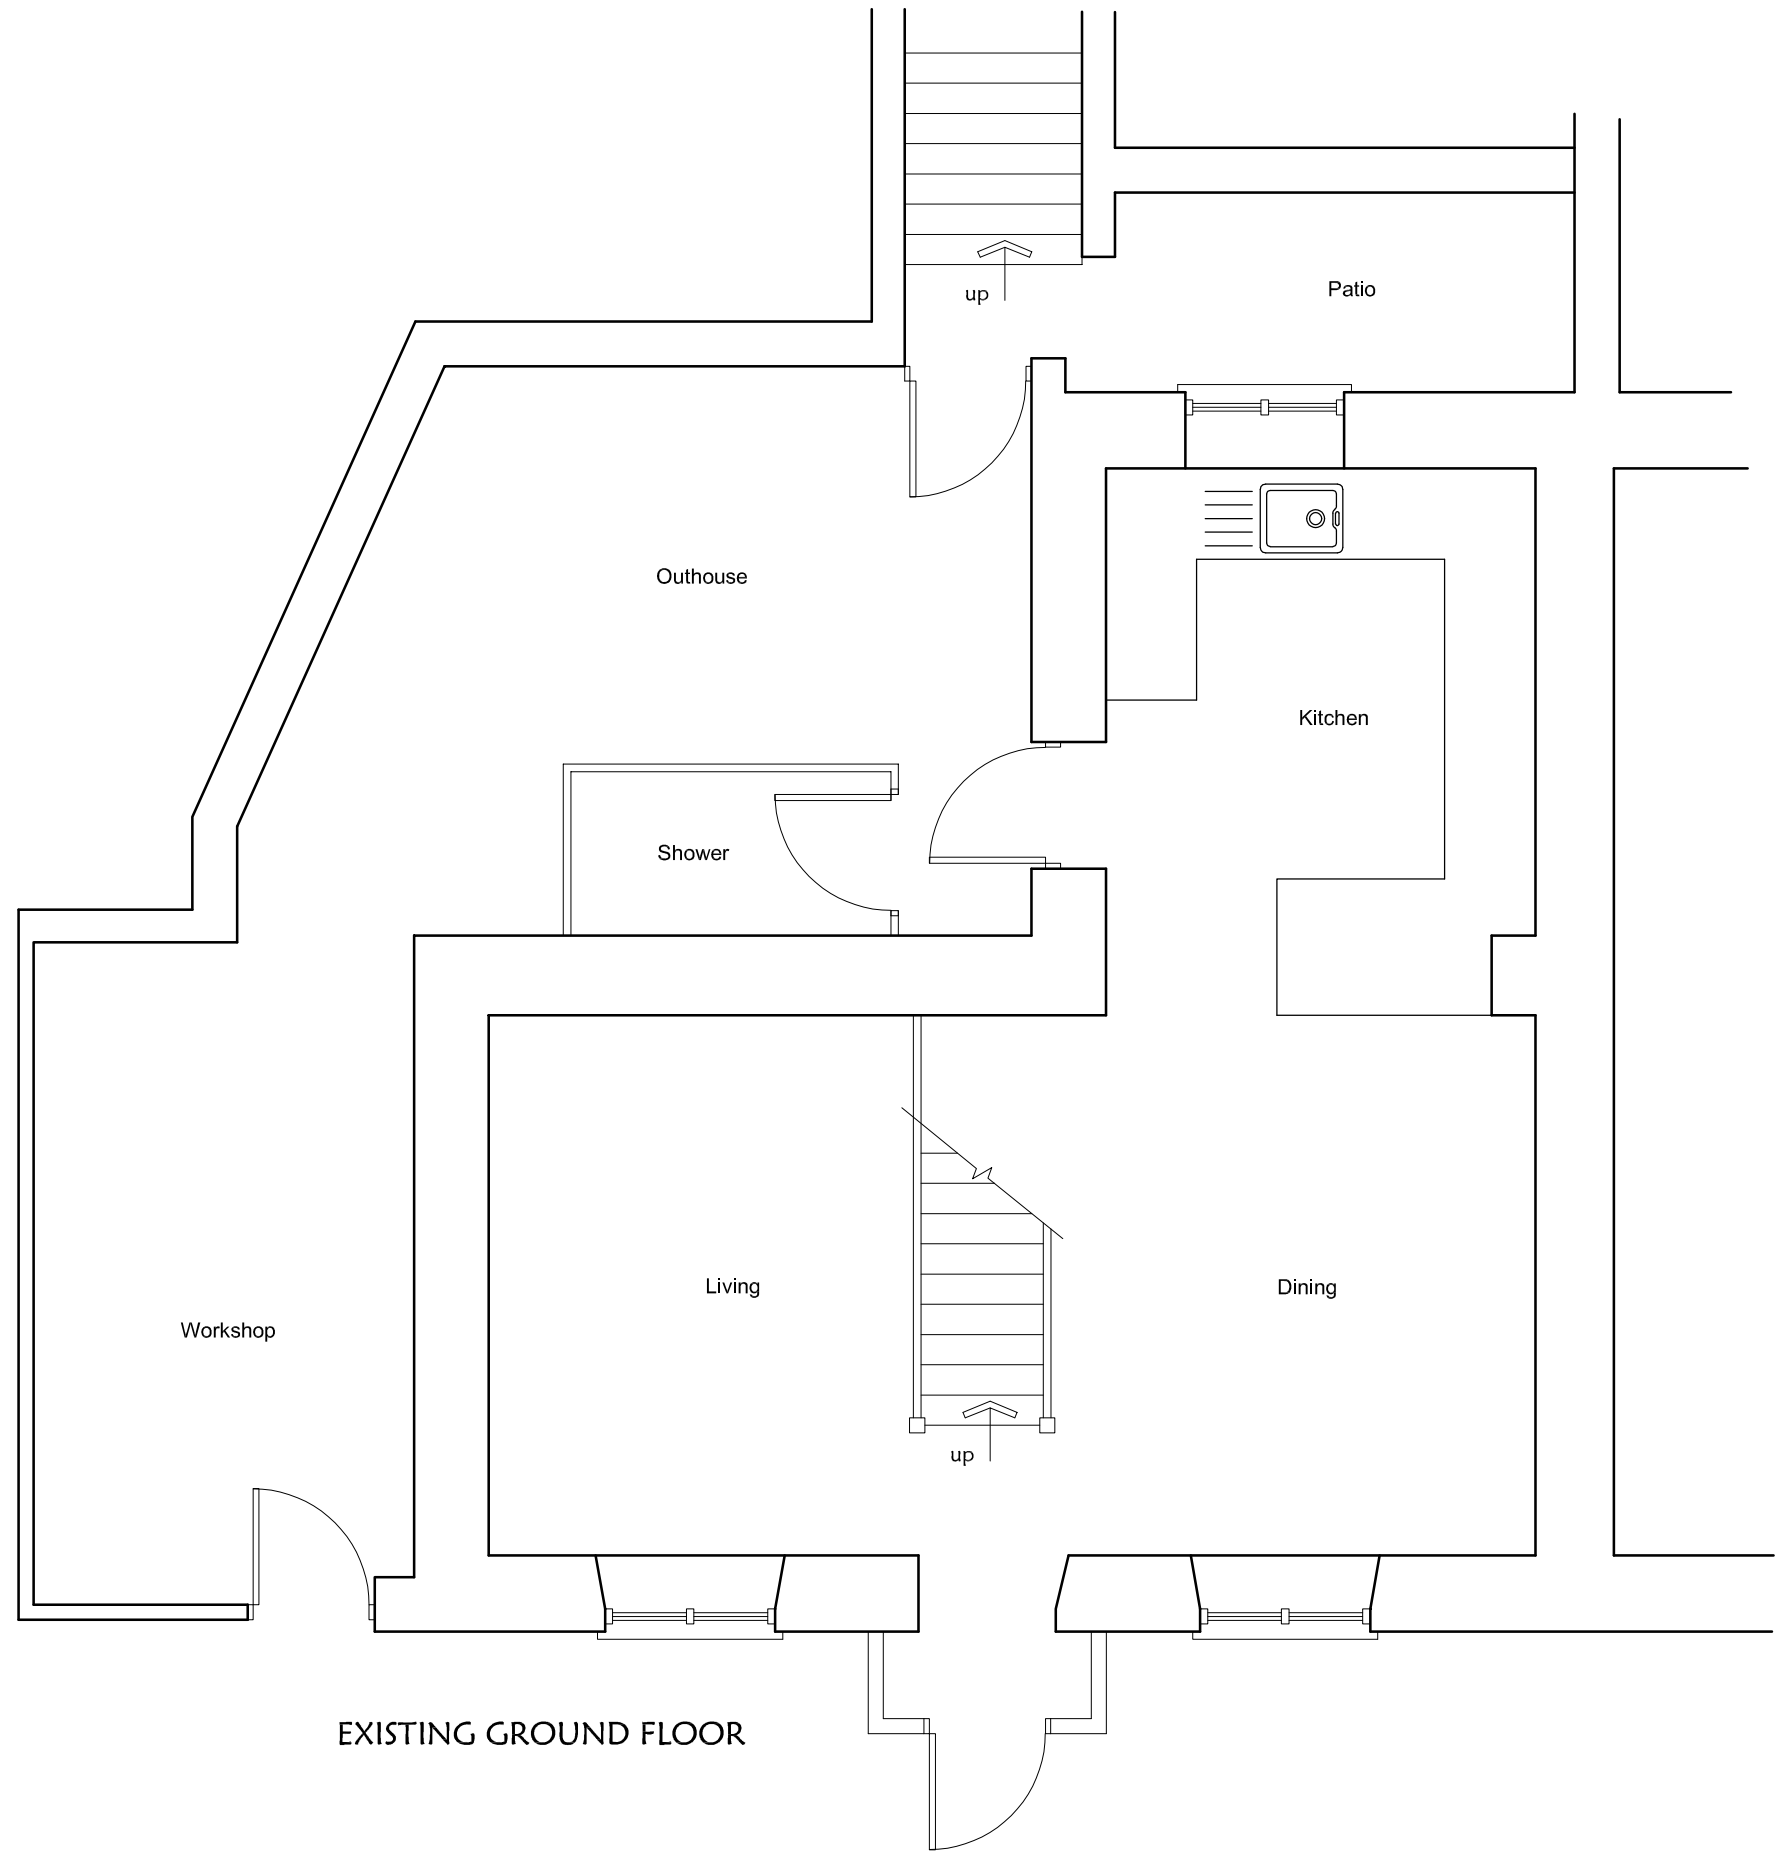

Project:  
WHEELWRIGHTS COTTAGE  
BURTON

Drawing Title:  
EXISTING PLANS AND ELEVATIONS

Client:  
MR AND MRS COUGHLAN

Singleton Design

32 Castle Street, Newtown  
Tisbury, Wiltshire, SP3 6SN

Tel. 01747 445045  
e: [singleton.design@btinternet.com](mailto:singleton.design@btinternet.com)

Scale: 1:50, 1:100 @ A2  
Drg No: P967/03 Rev: