



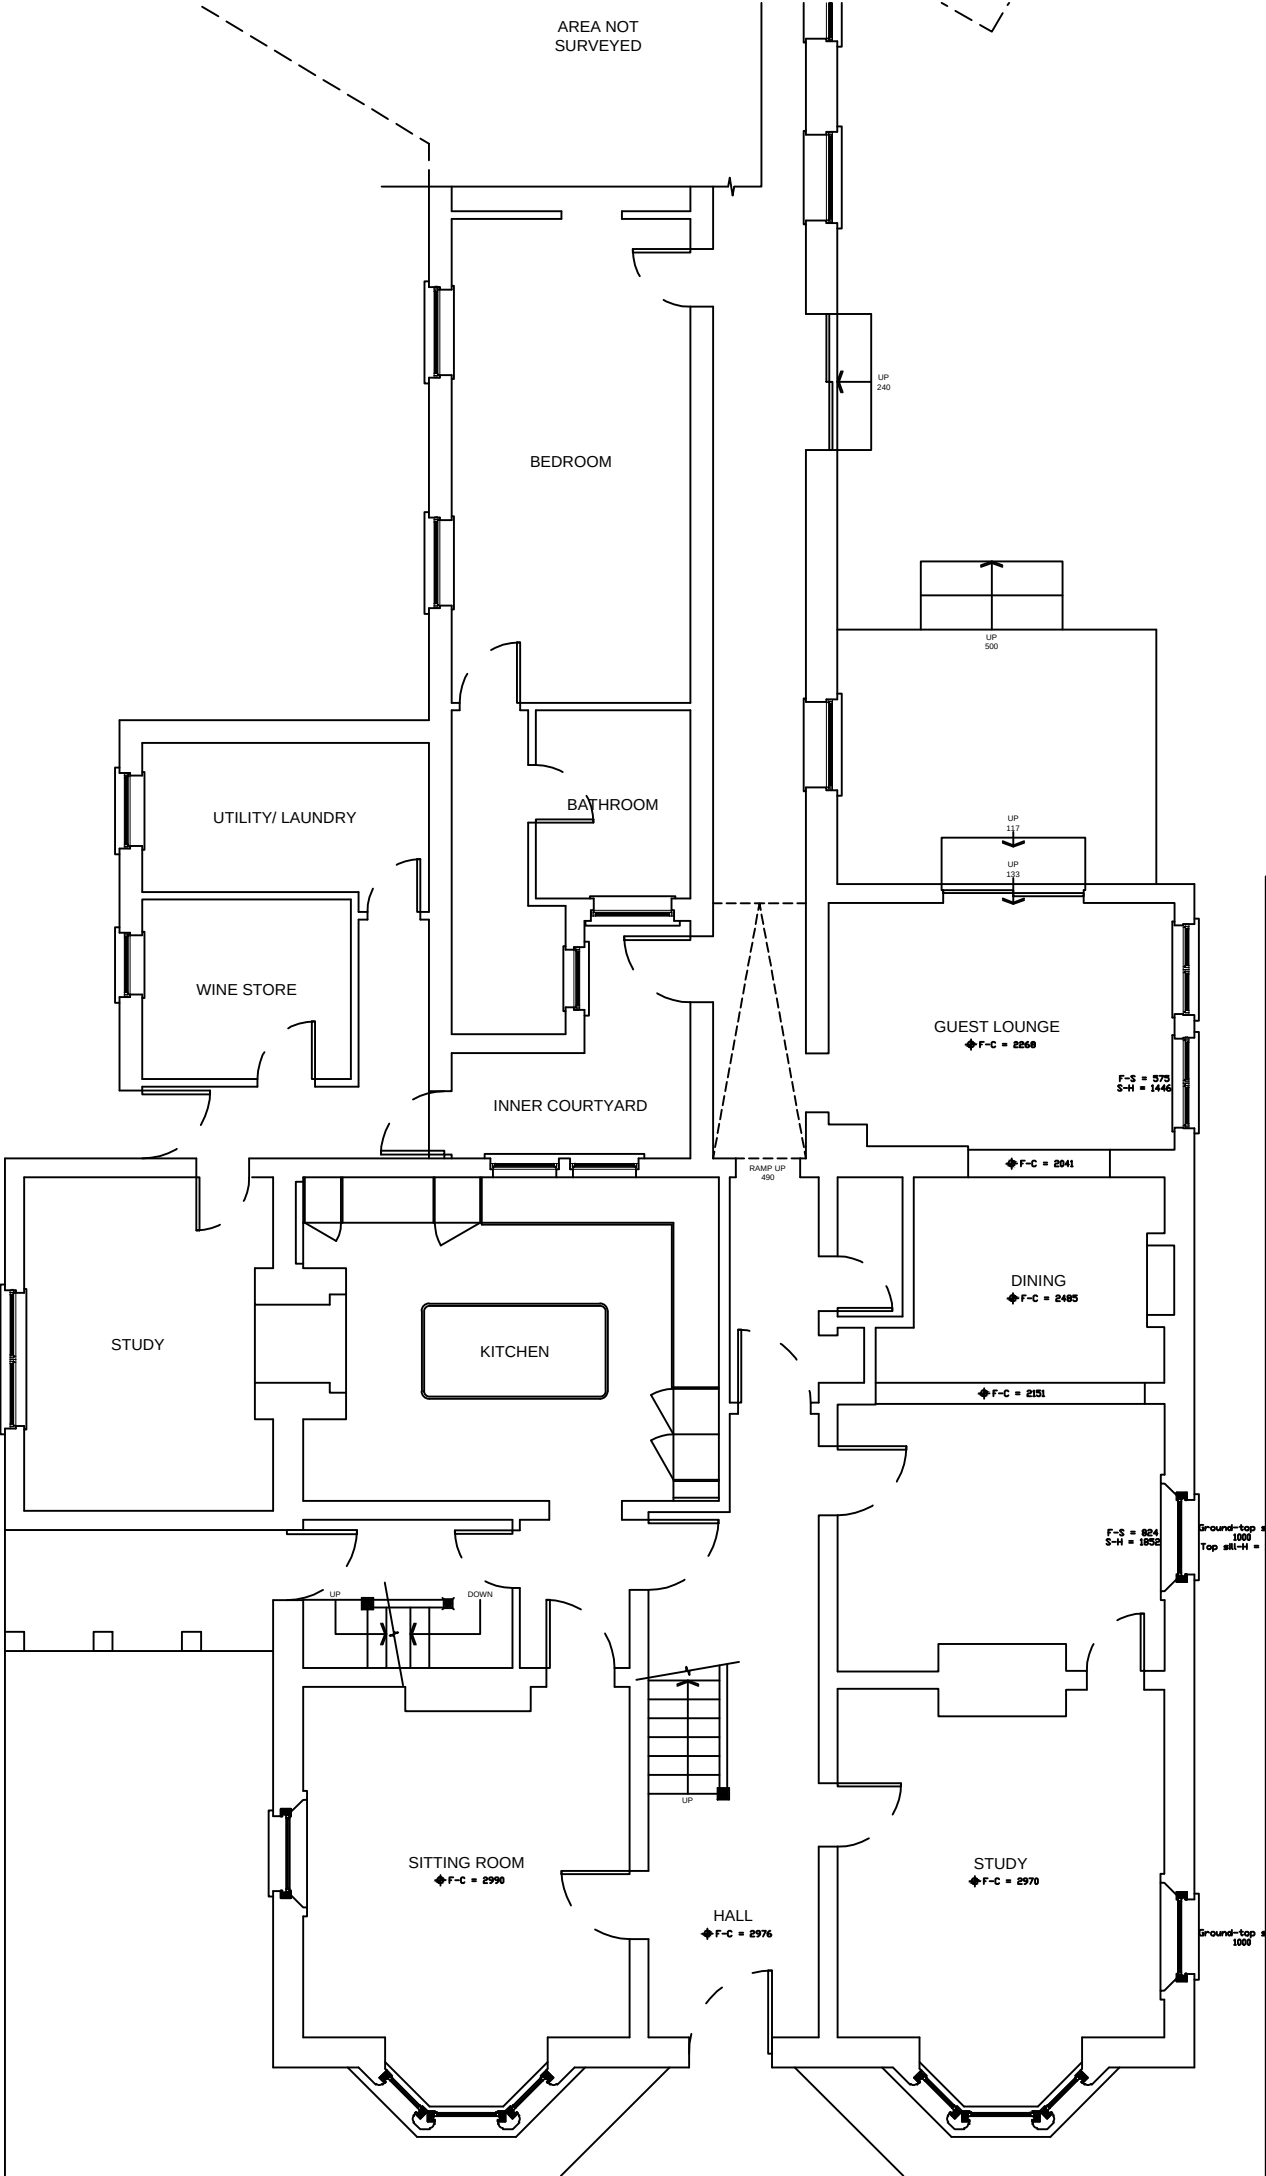

NOTES:
1. This drawing is copyright of Larkham Design Ltd and must not be used without their permission.
2. This drawing has been produced to support a planning application and should not be used for any other purpose

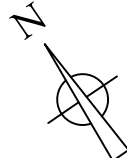

Metres
0 1 2 3 4 5

Scale Bar (1:100 at A3)

Metres
0 1 2 3 4 5

Scale Bar (1:200 at A3)

Rev	Amendment	Date



LARKHAM DESIGN LTD
ARCHITECTURAL SERVICES

Field View Barn, Longhedge, Salisbury, Wilts. SP4 6RS

Tel: 01722 322193 info@larkhamdesign.co.uk
www.larkhamdesign.co.uk

Client & Project Address:

Mr & Mrs A Swanwick

Byways House,
31 Folwer's Road,
Salisbury, Wilts.
SP1 2QP

Project Description:

Proposed Single Storey
Rear Extension

Drawing Title:

Existing Plan &
Elevations

Scale:

1:100 & 1:200 at A3

Drawing Ref:

1052/Ex/01

Rev: