


Elevations scaled @ 1:100


Existing

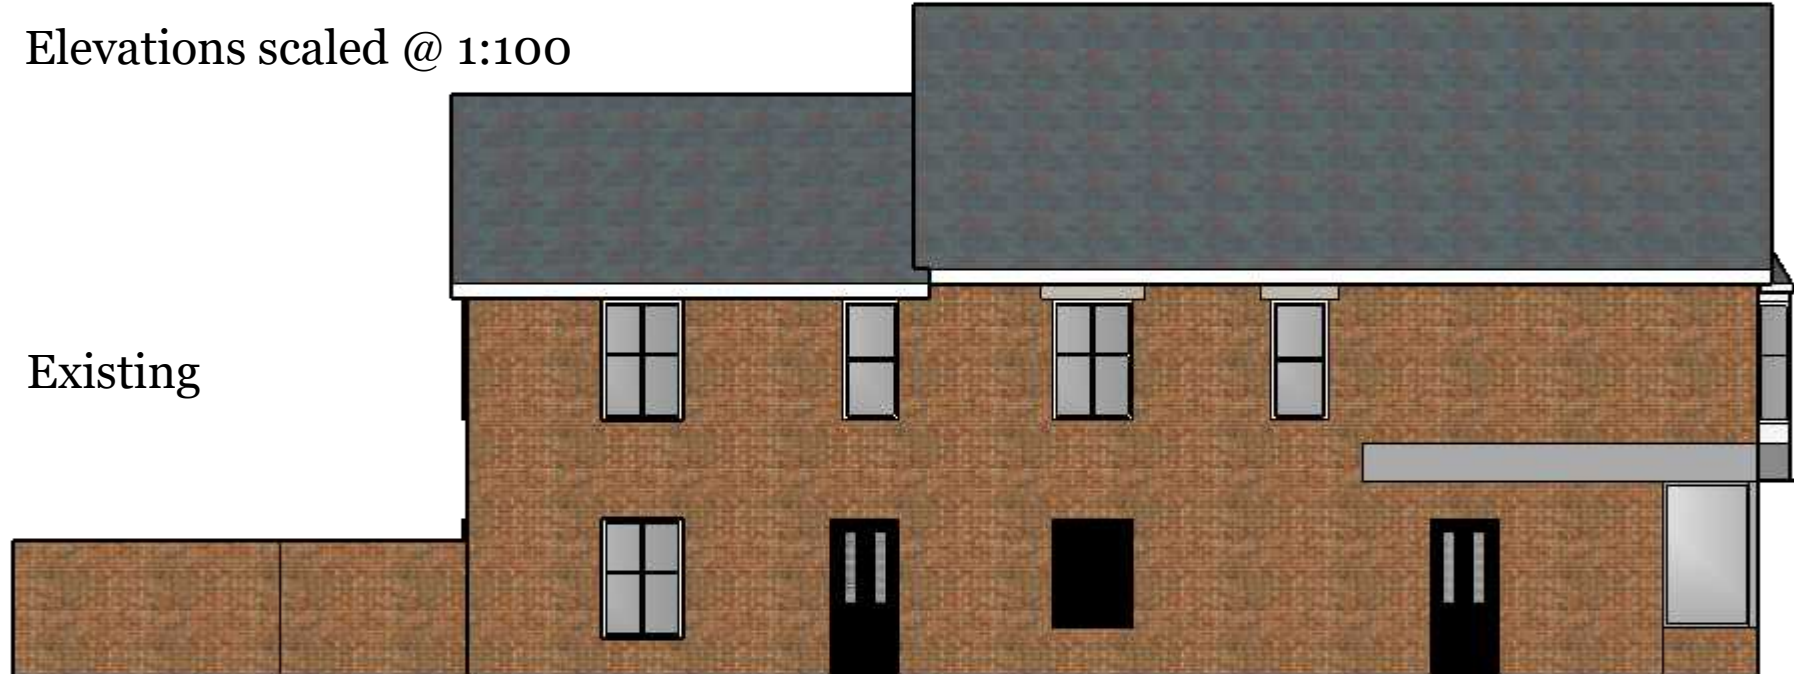

left



front

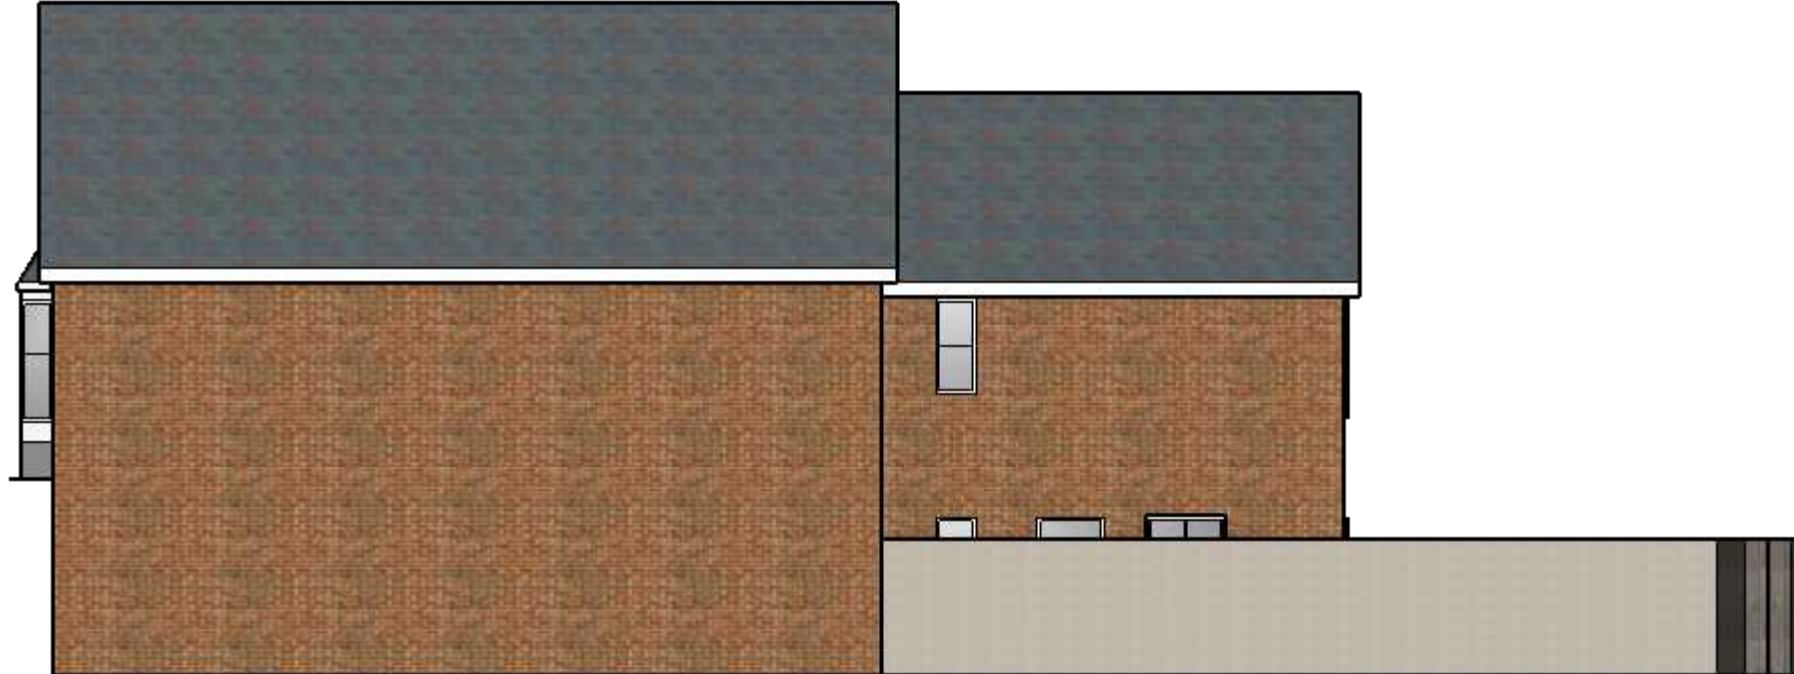


right



rear

plan view


Proposed

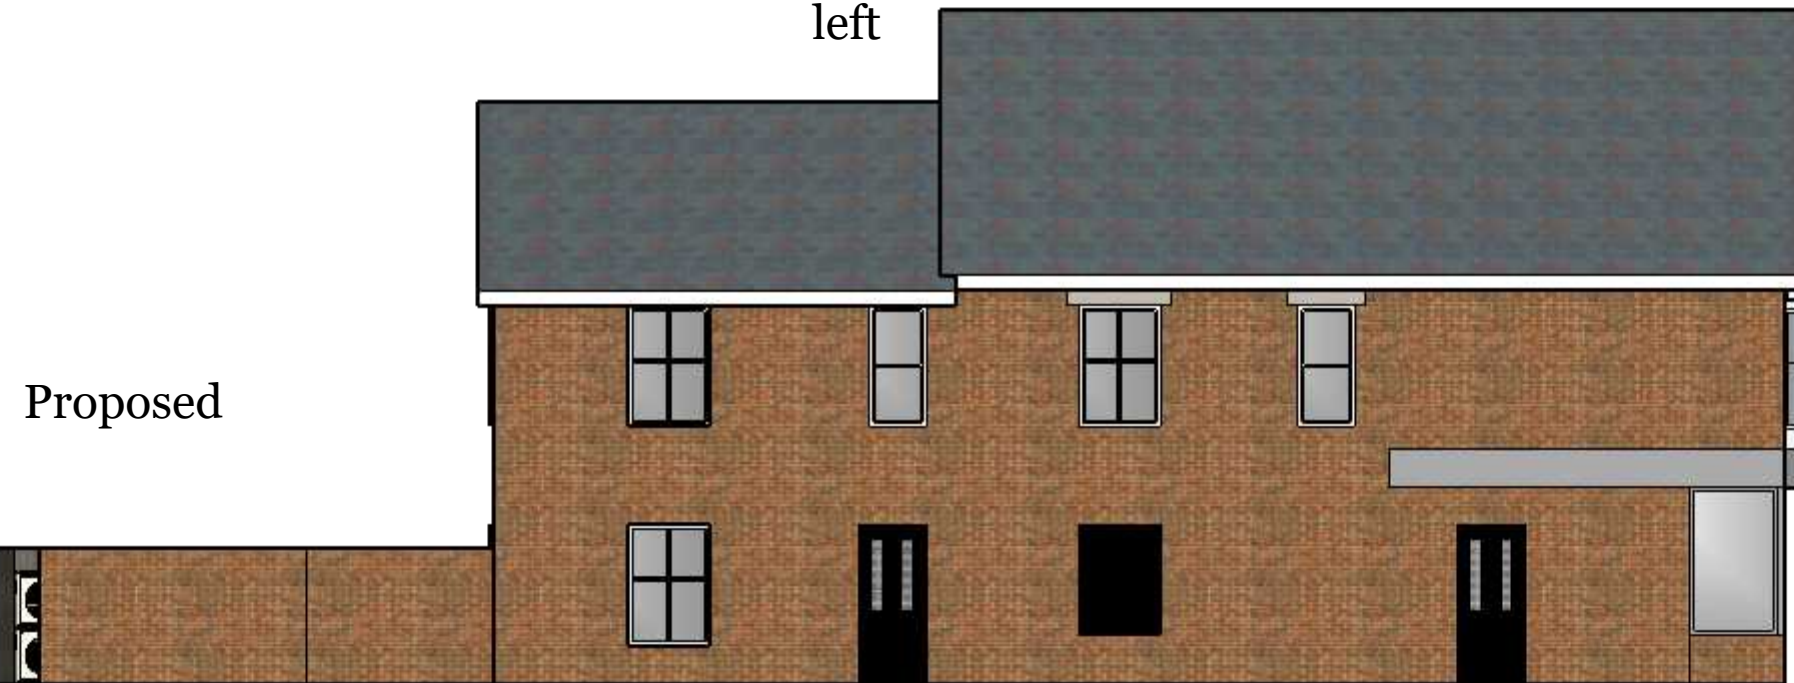

left




front

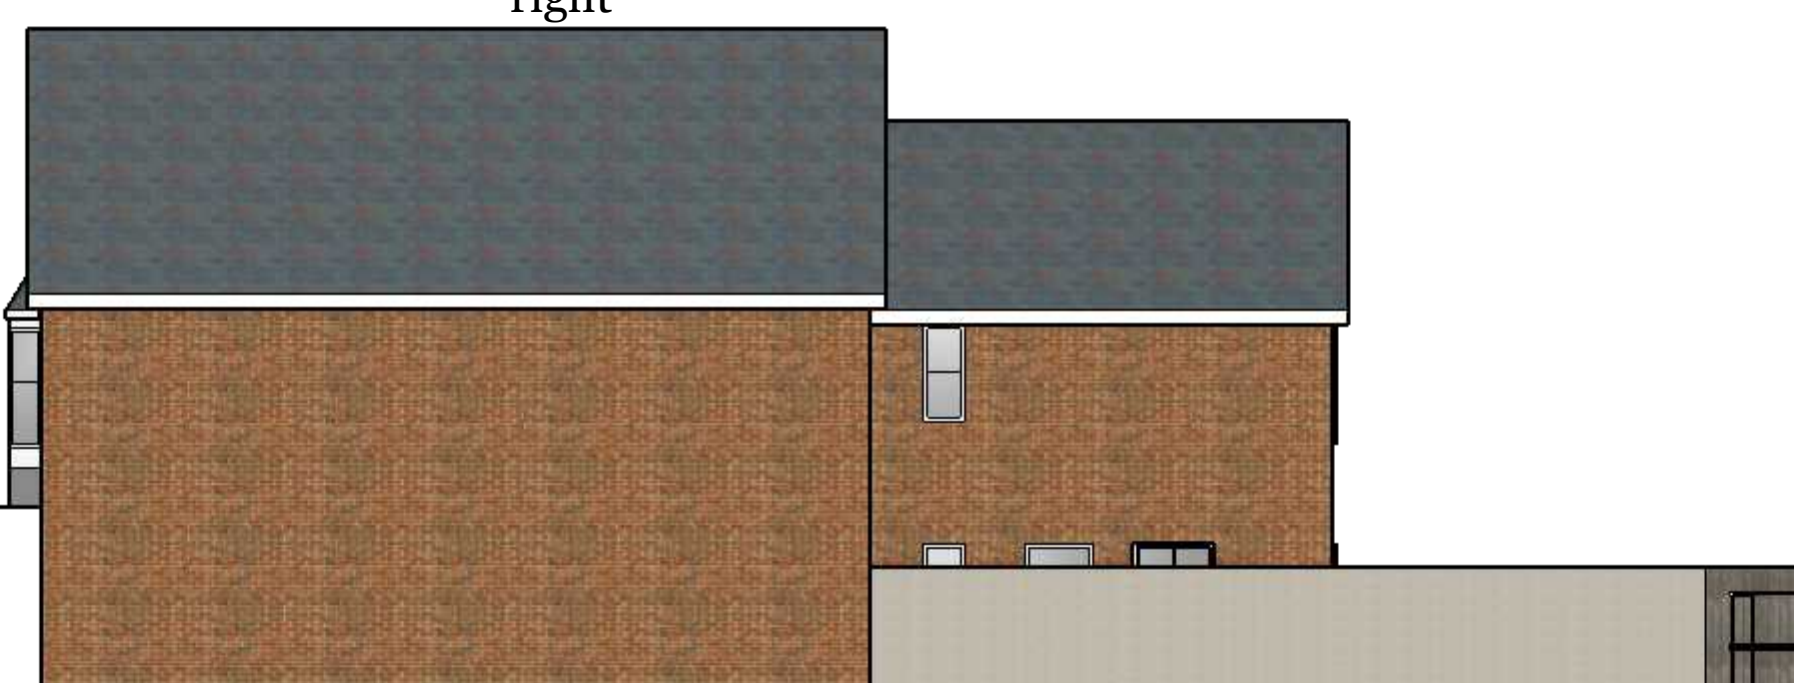

right



rear

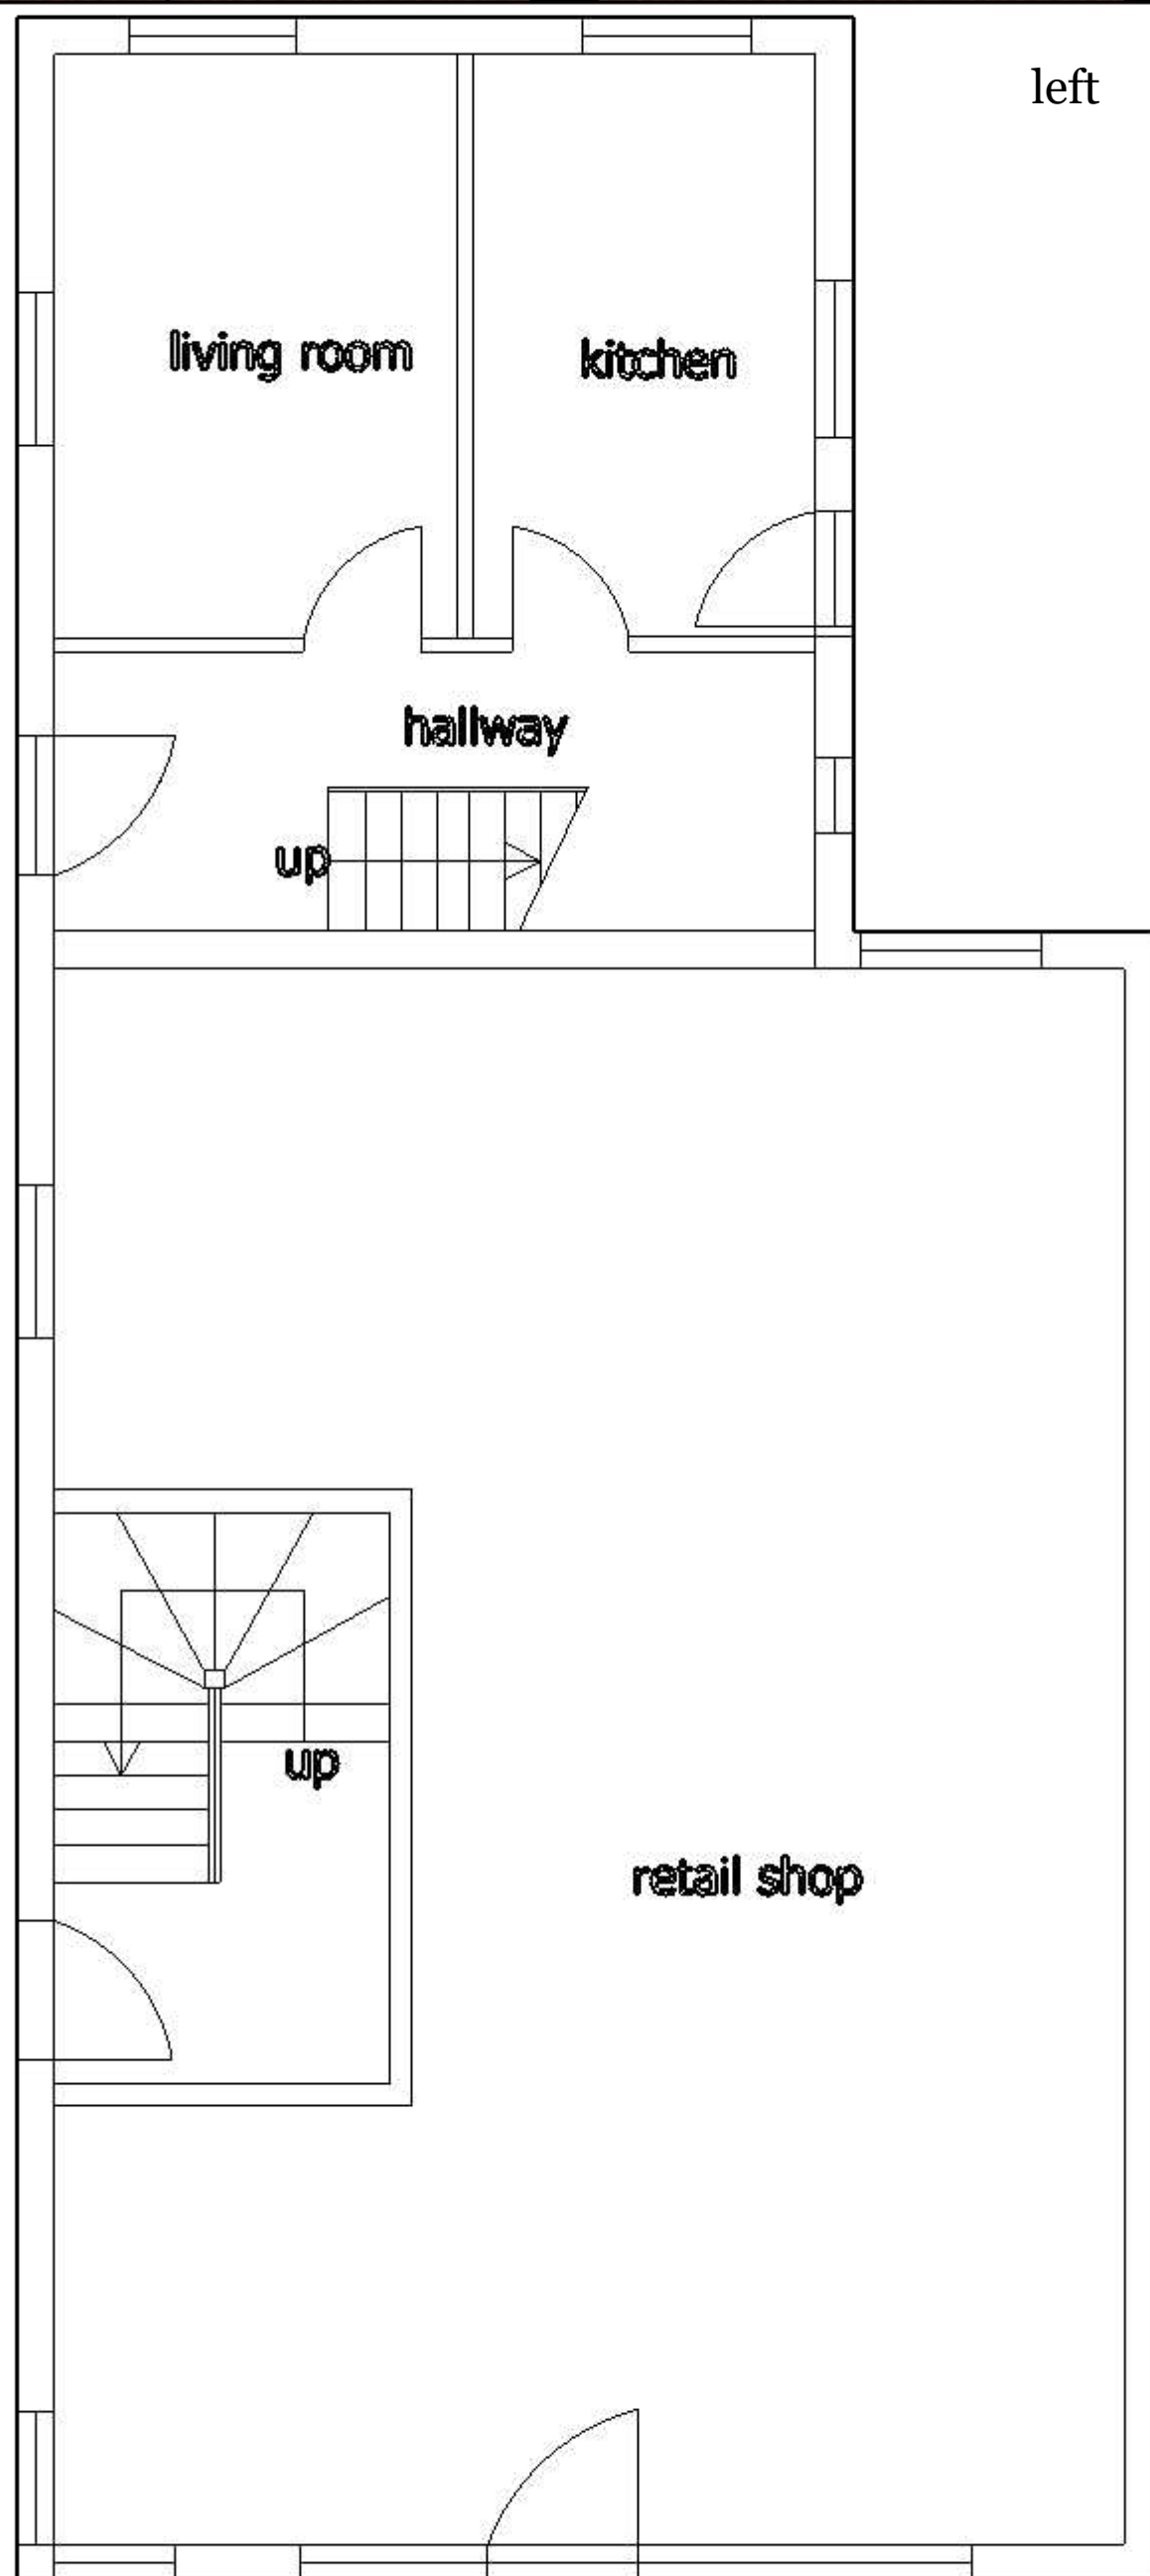

existing ground floor

Floor layouts scaled @ 1:50



Before Installation




After Installation

New area for condensing units.

These are the two condensing units that have been installed within timber screening.

A full specification sheet of the condensing units have been submitted with this application.

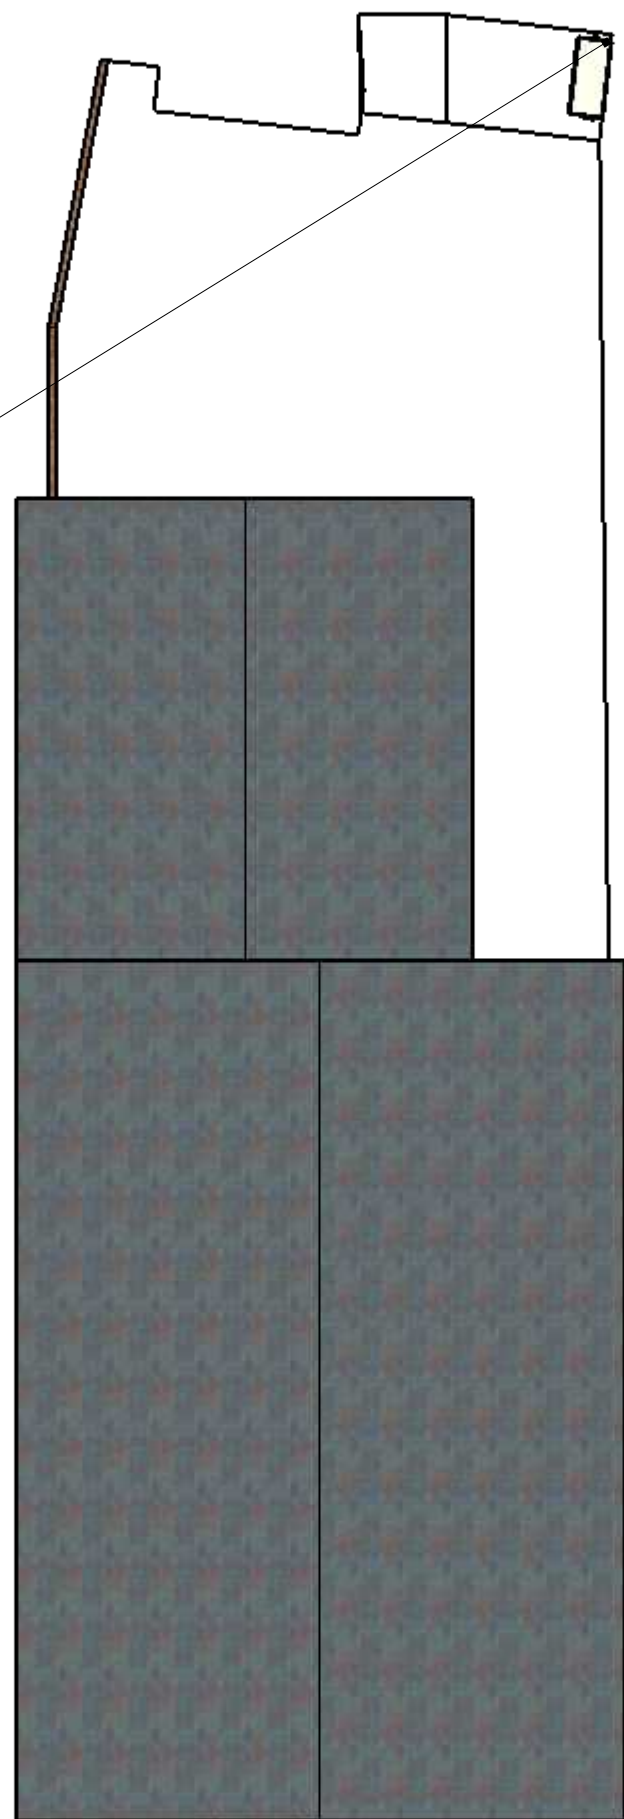

plan view