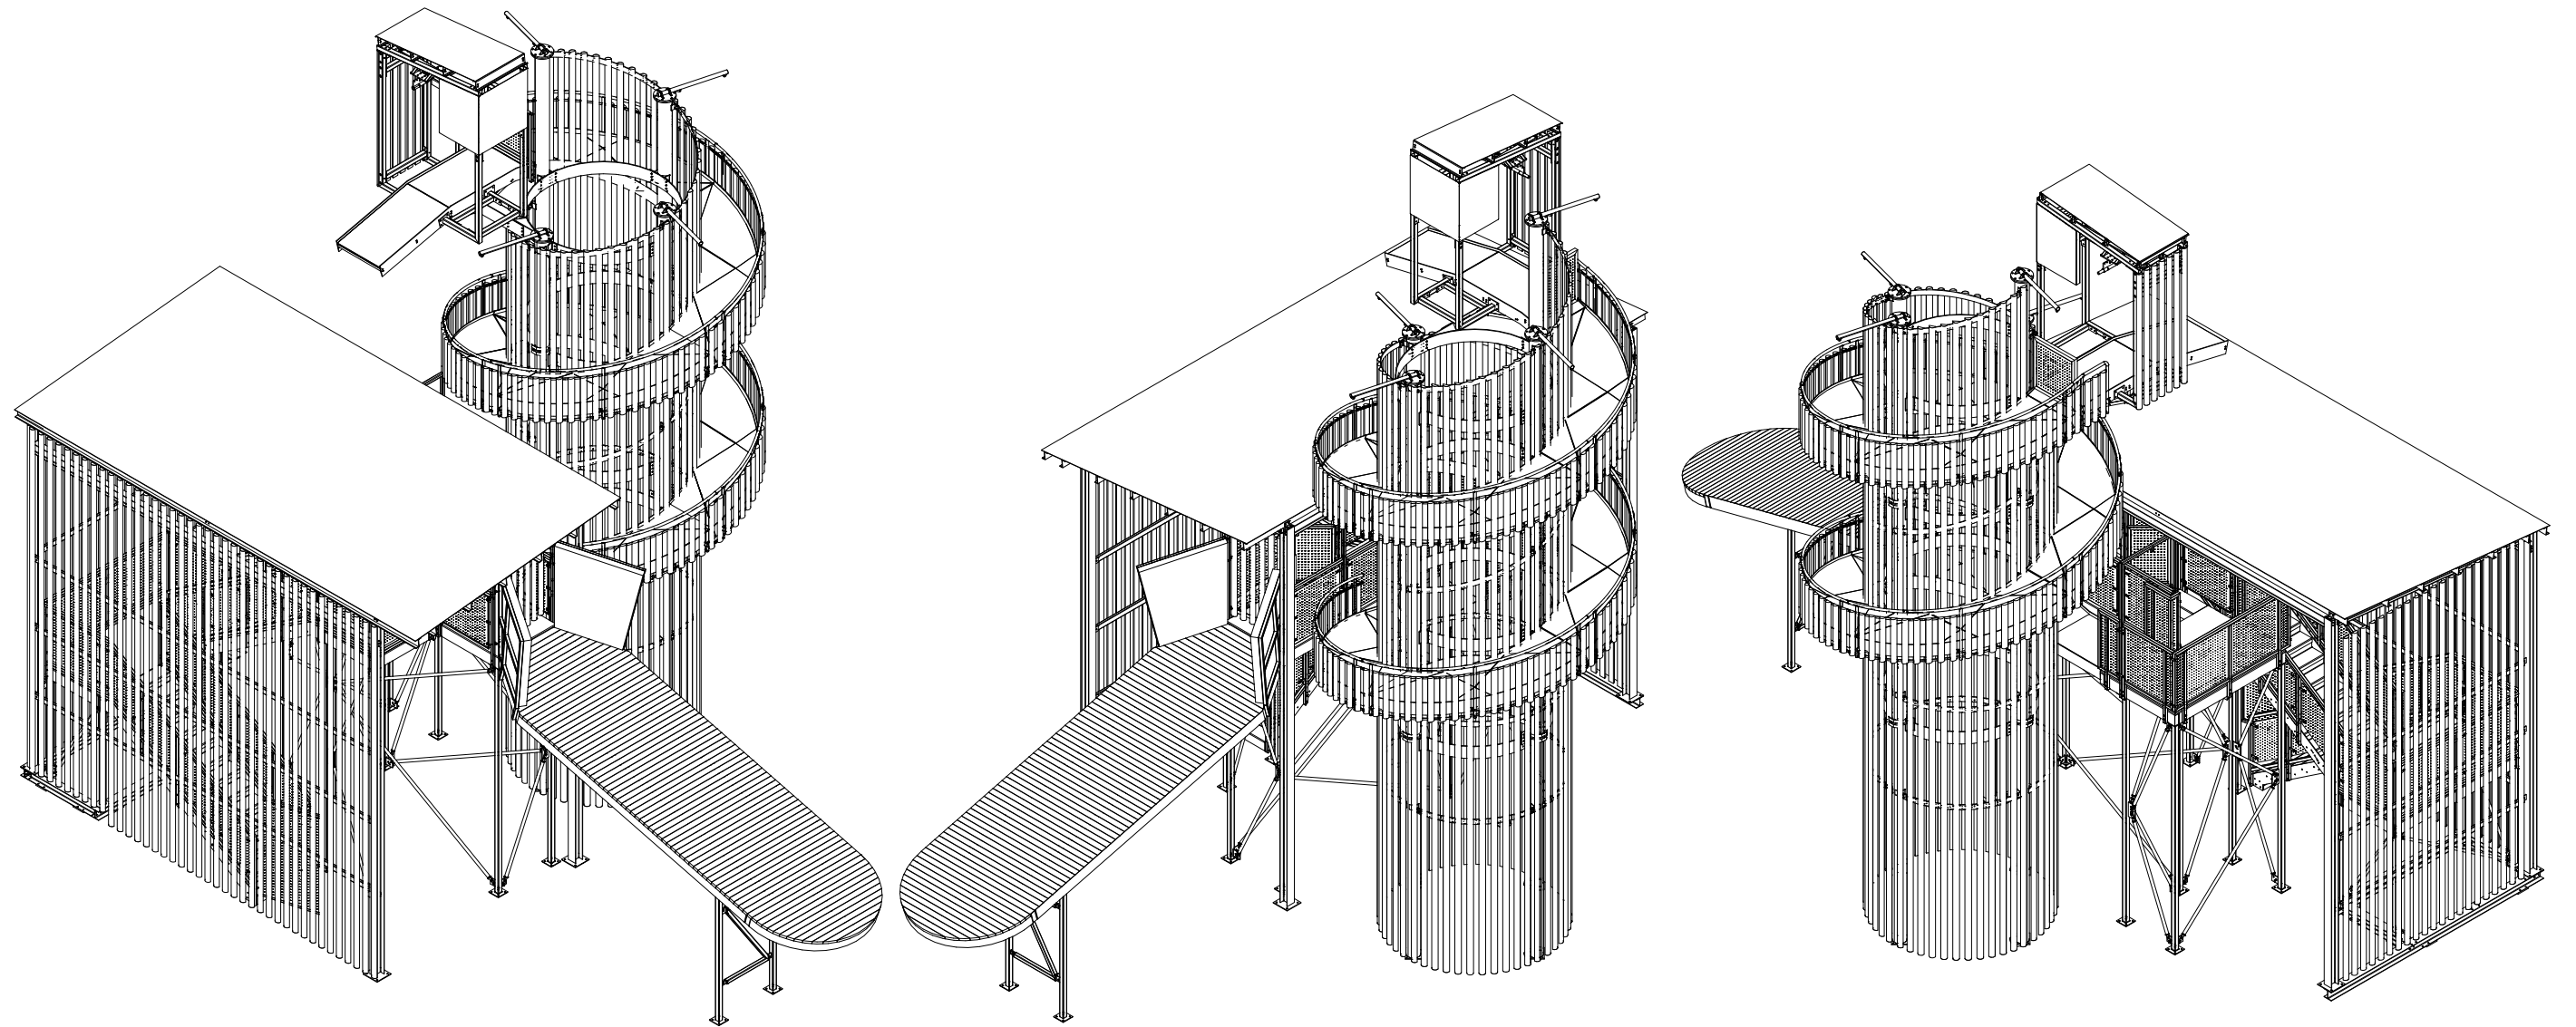


Rev.	Date	Description
Client		
		
Project		
Center Parcs Longleat		

		
Drawing Title		
Tower Platform - ISO Views		
Scale (A3)	Date	
1:100	FEB 2026	
Drawing No.	Rev	
CP-04-PP-13	-	
This drawing is copyright and is issued under the condition that it is not to be copied wholly or in part without the consent in writing of ZipZag, contractors to check all dimensions on site, do not scale from the drawing.		