
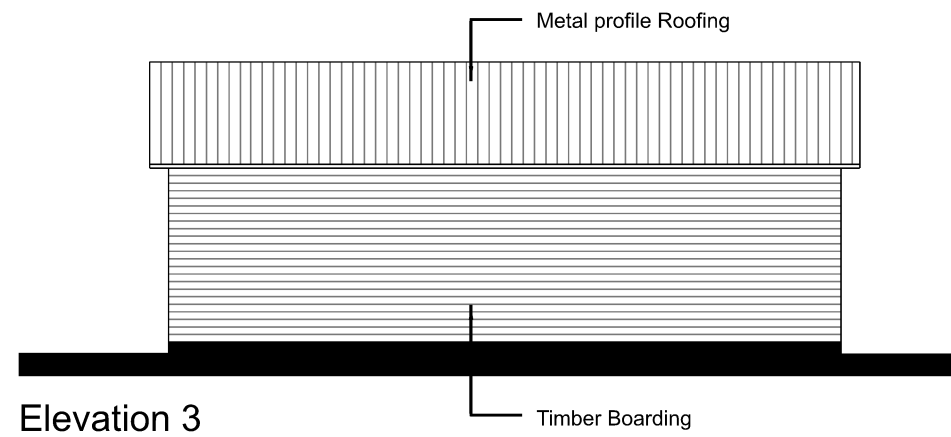
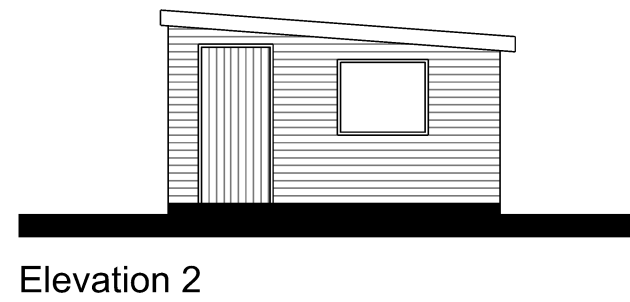
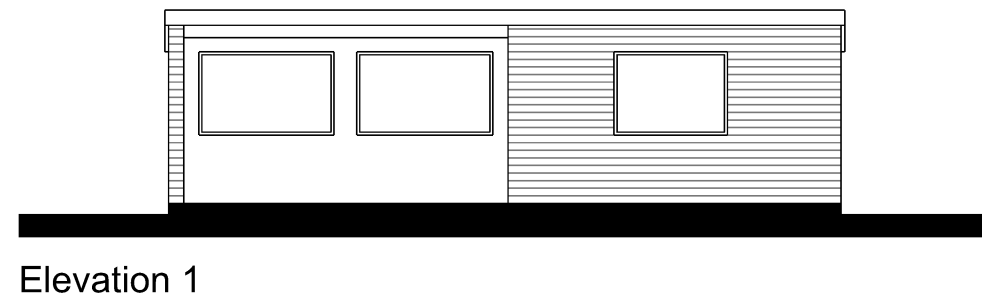


The Old Ride
Bath Road
Bradford on Avon
Wiltshire
Tel 01225 865220
Fax 01225 866086

ASHLEY
DESIGN

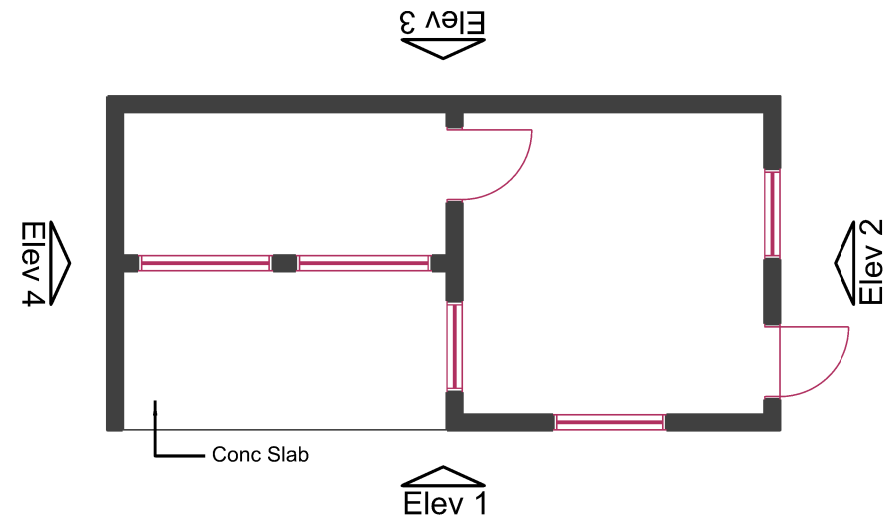

CLIENT Dauntsey's School
PROJECT Timber Out Building
DRAWING TITLE Plans and Elevations
SCALE 1:100@A3 DRAWN MAS DATE March 2026

DRAWING NUMBER
2879-03

REVISIONS

--	--	--	--	--	--	--	--	--	--

All rights described in Chapter IV of the Copyright, Designs and Patents Act 1988 has been generally asserted © 2011 Ashley Design Associates. Contractors must check all dimensions on site. Only figured dimensions are to be worked from.