


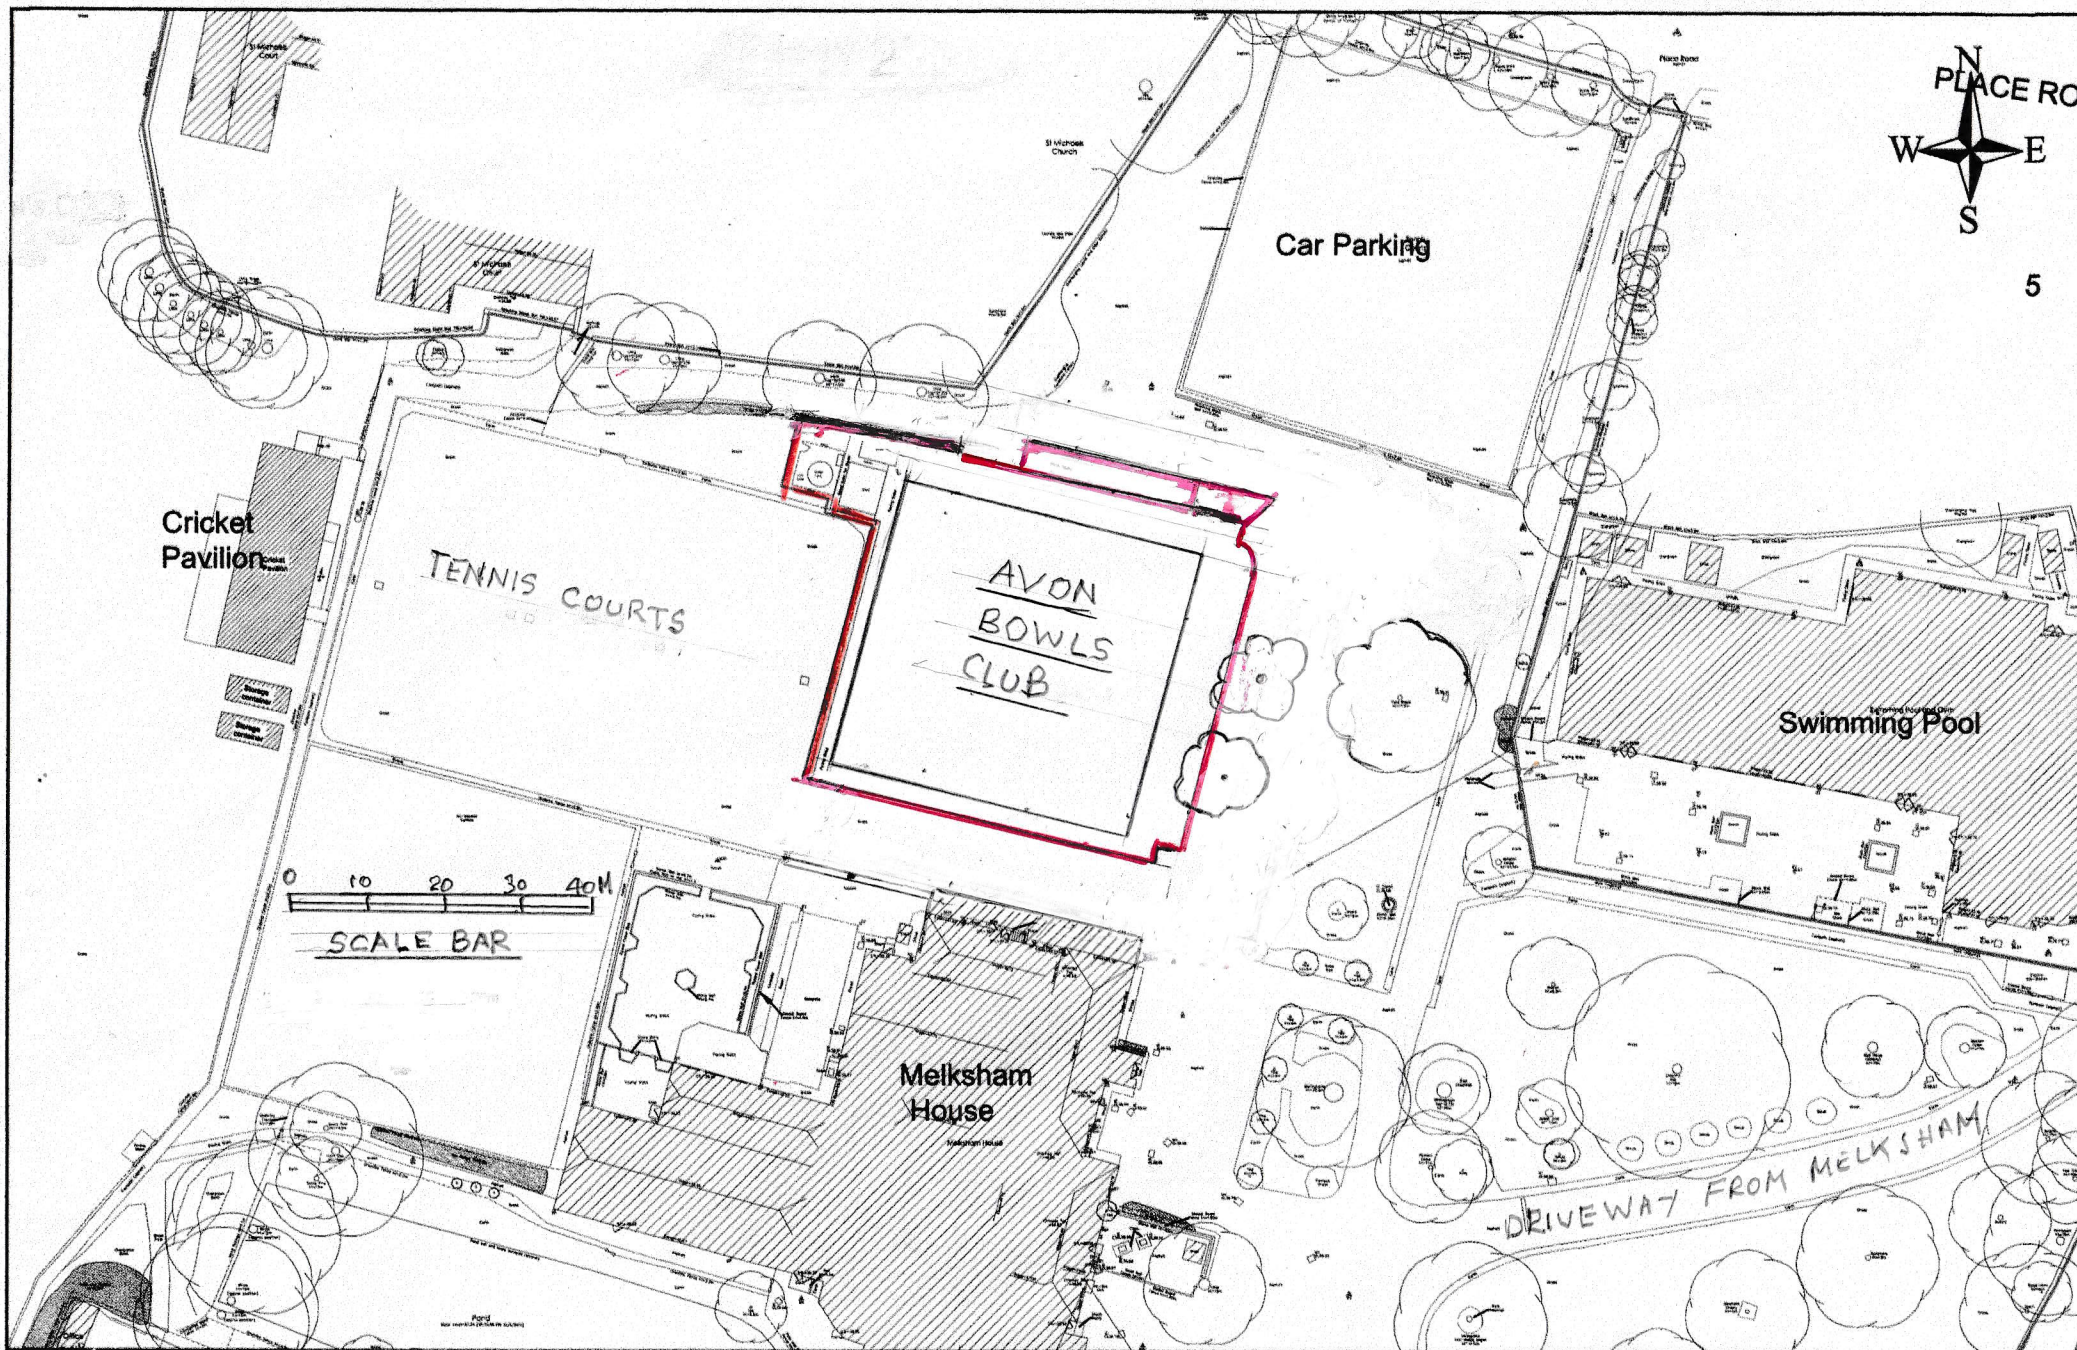

SITE:	PLAN OF MELKSHAM COMMUNITY CAMPUS, WILTSHIRE	SCALE: 1:1000 DATE: 12/03/2026	DRAWN: DA CAD REF:	LOCATION PLAN OF AVON BOWLS CLUB	DRAWING NO 1 REVISION 12/03/2026
-------	--	-----------------------------------	-----------------------	----------------------------------	-------------------------------------