


The Old Ride
Bath Road
Bradford on Avon
Wiltshire
Tel 01225 865220
Fax 01225 866086

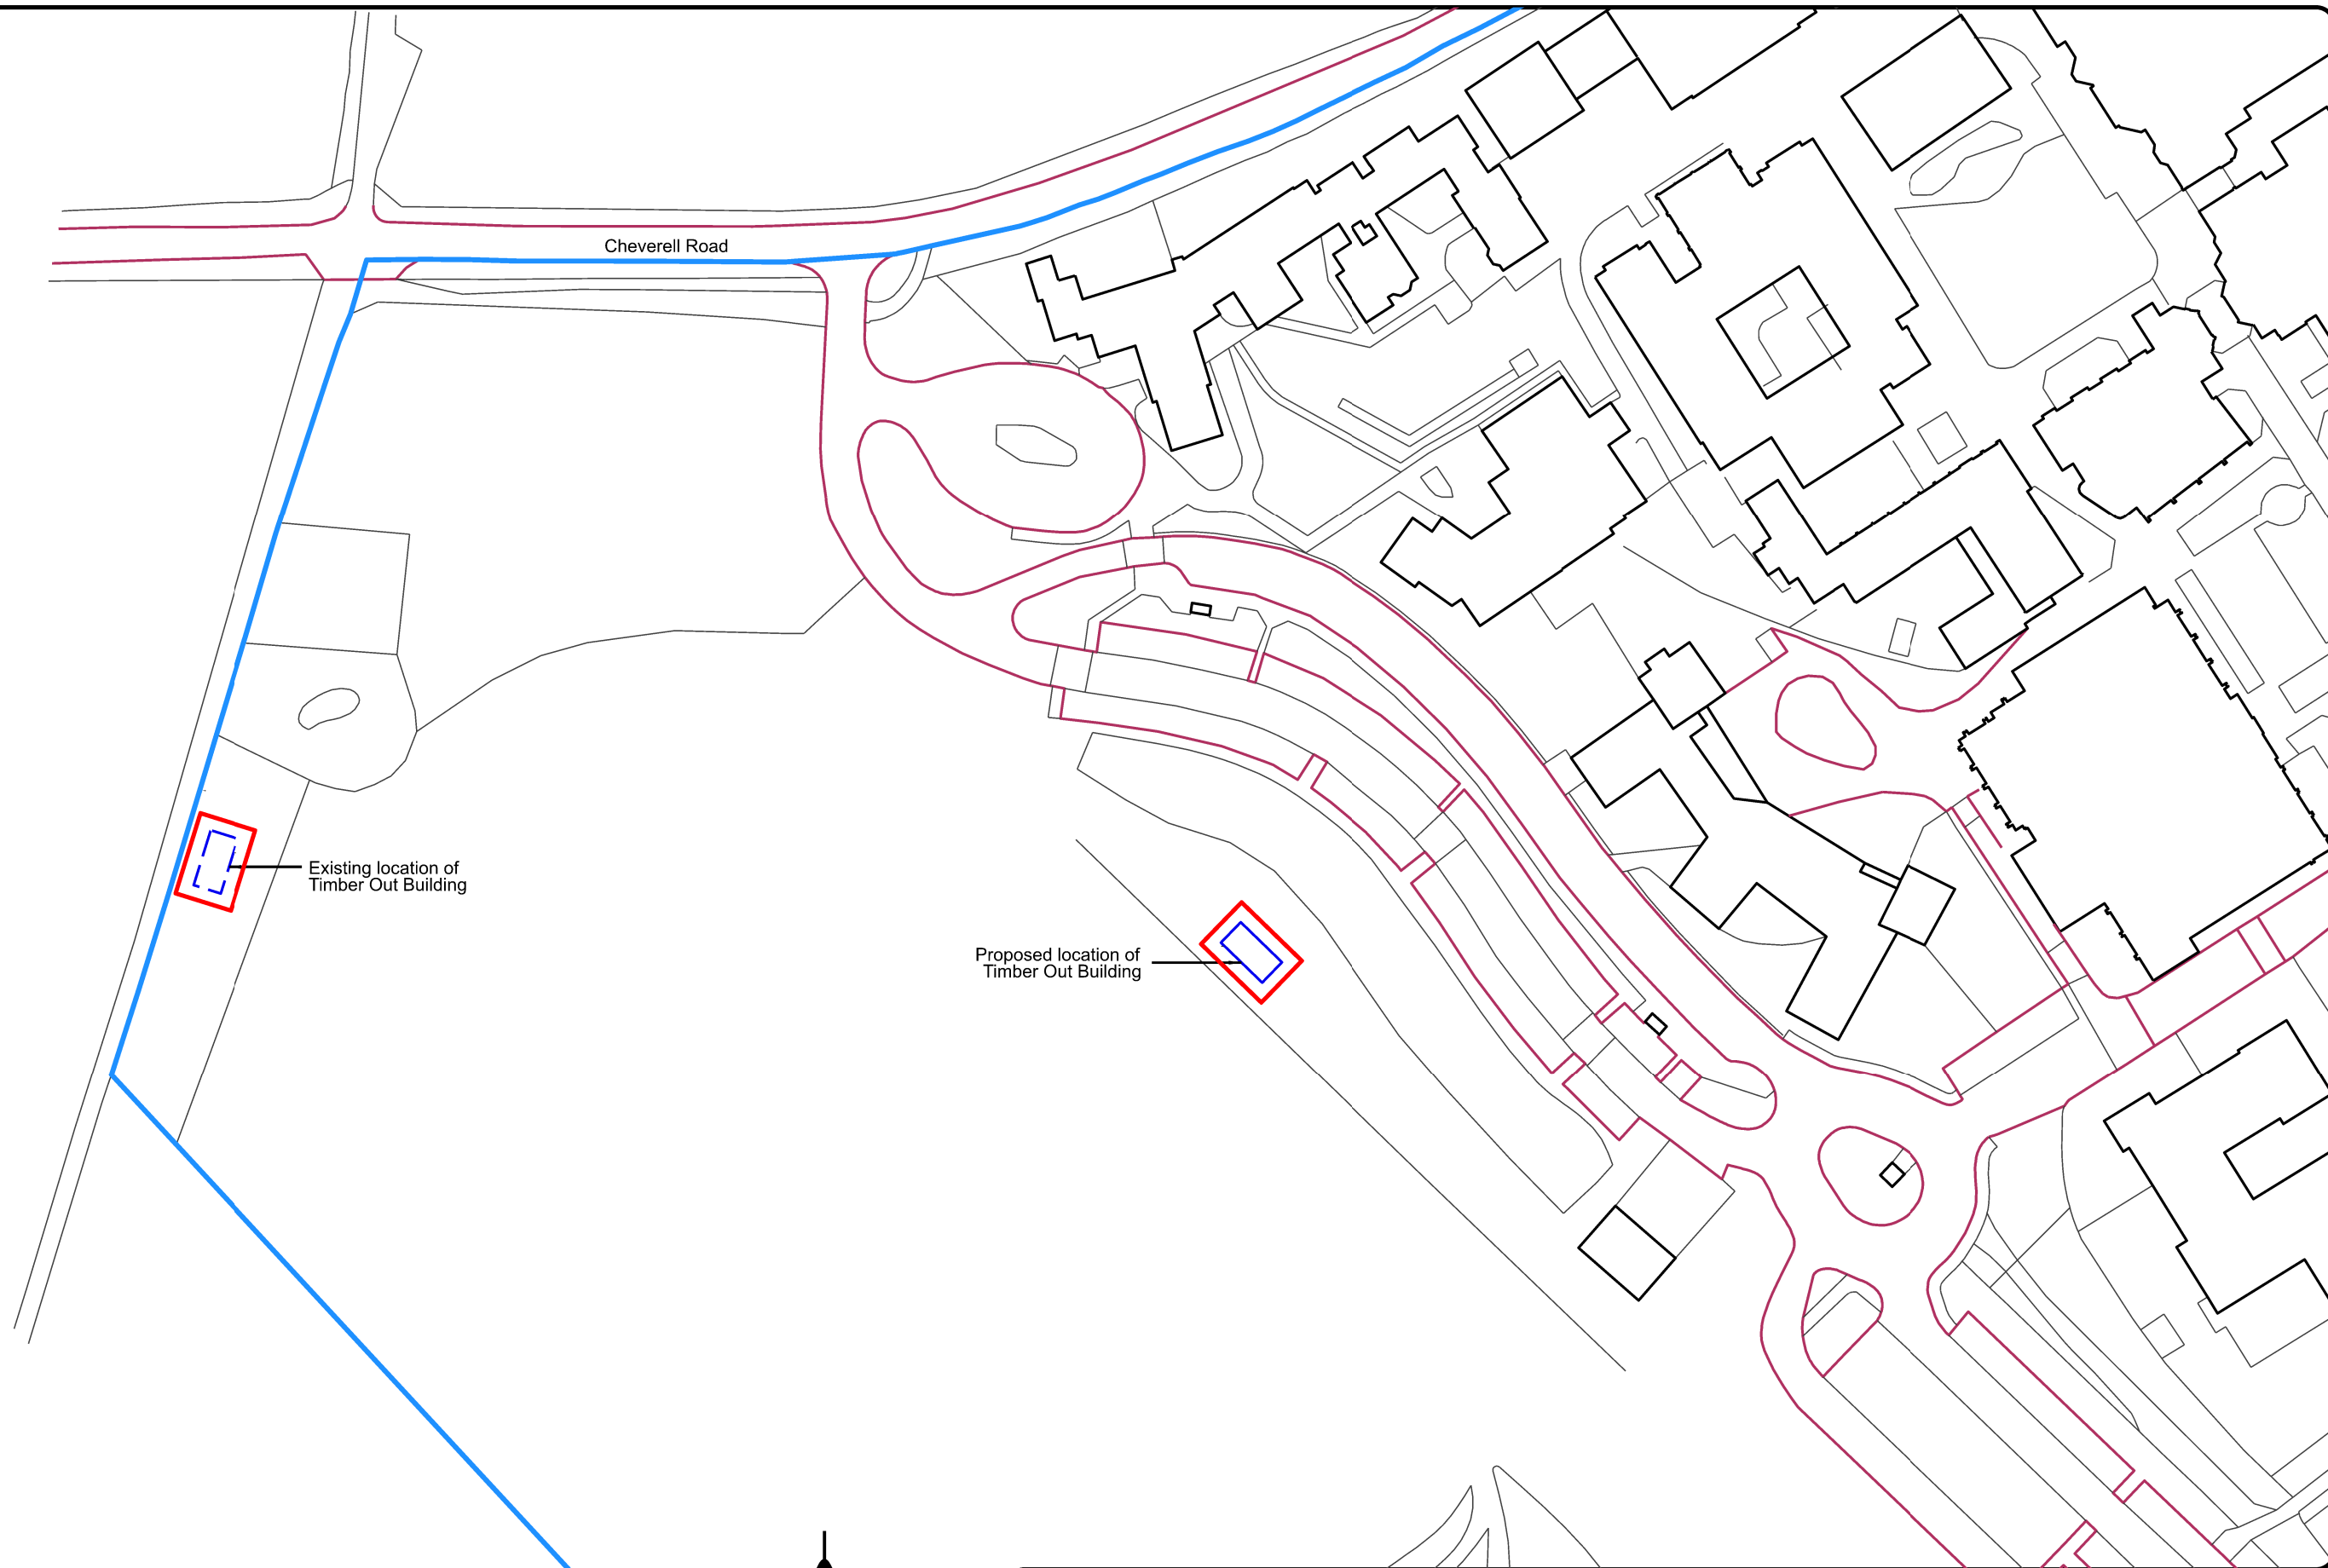

CLIENT

Dauntsey's School

PROJECT

Timber Out Building

DRAWING TITLE

Location Plan

SCALE

1:1000@A3

DRAWN

MAS

DATE

March 2026

DRAWING NUMBER

2879-01

REVISIONS

--	--	--	--	--	--	--	--	--	--

All rights described in Chapter IV of the Copyright, Designs and Patents Act 1988 has been generally asserted © 2011 Ashley Design Associates. Contractors must check all dimensions on site. Only figured dimensions are to be worked from.