



+201m
+200m
+199m
+198m
+197m
+196m
+195m
+194m
+193m
+192m
+191m
+190m
+189m
+188m
+187m
+186m
+185m
+184m
+183m
+182m

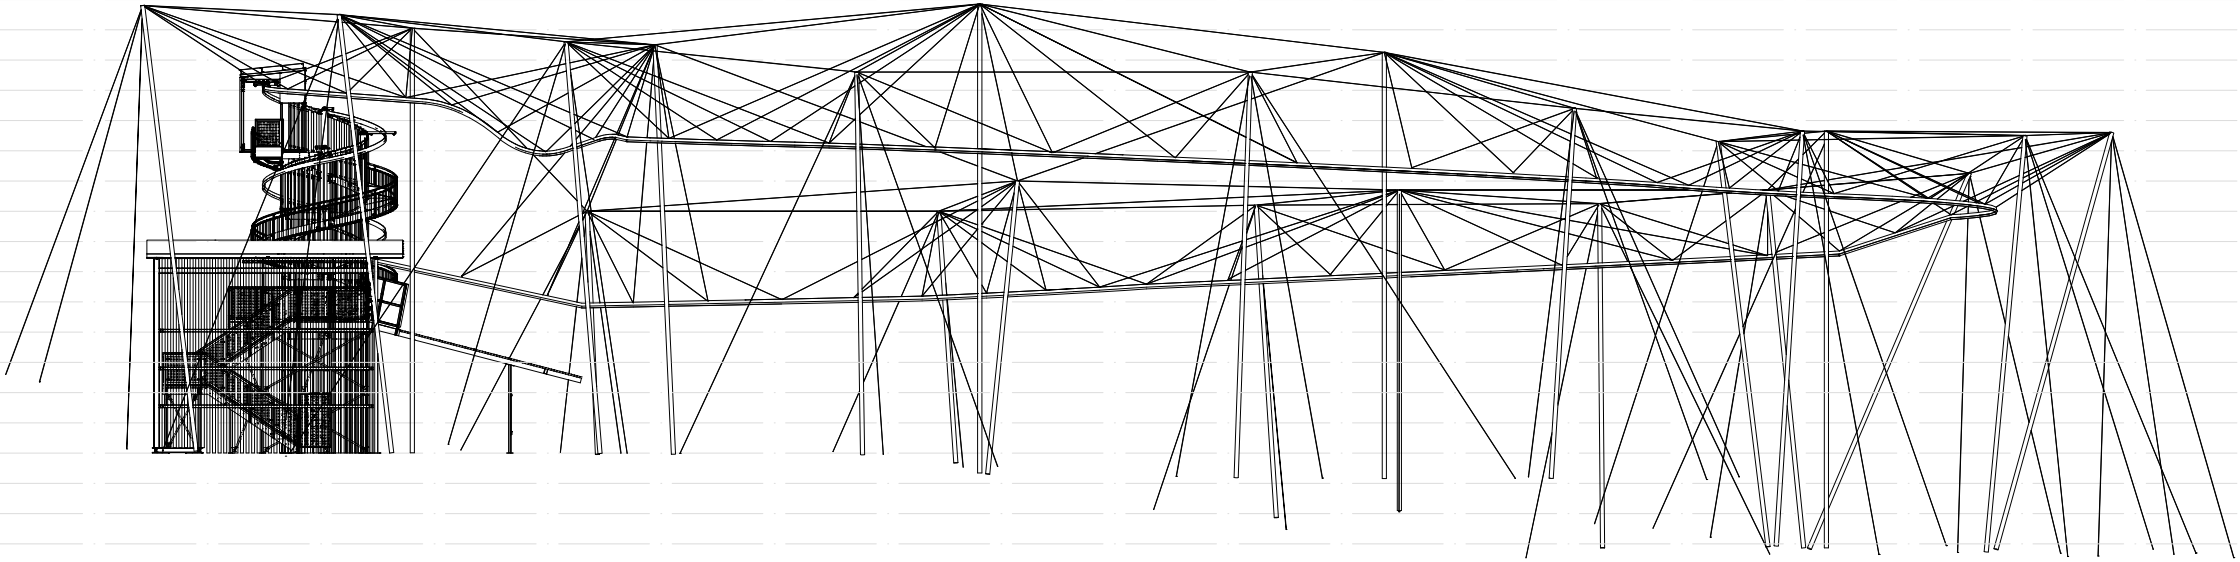


ELEVATION A-A

+201m
+200m
+199m
+198m
+197m
+196m
+195m
+194m
+193m
+192m
+191m
+190m
+189m
+188m
+187m
+186m
+185m
+184m
+183m
+182m

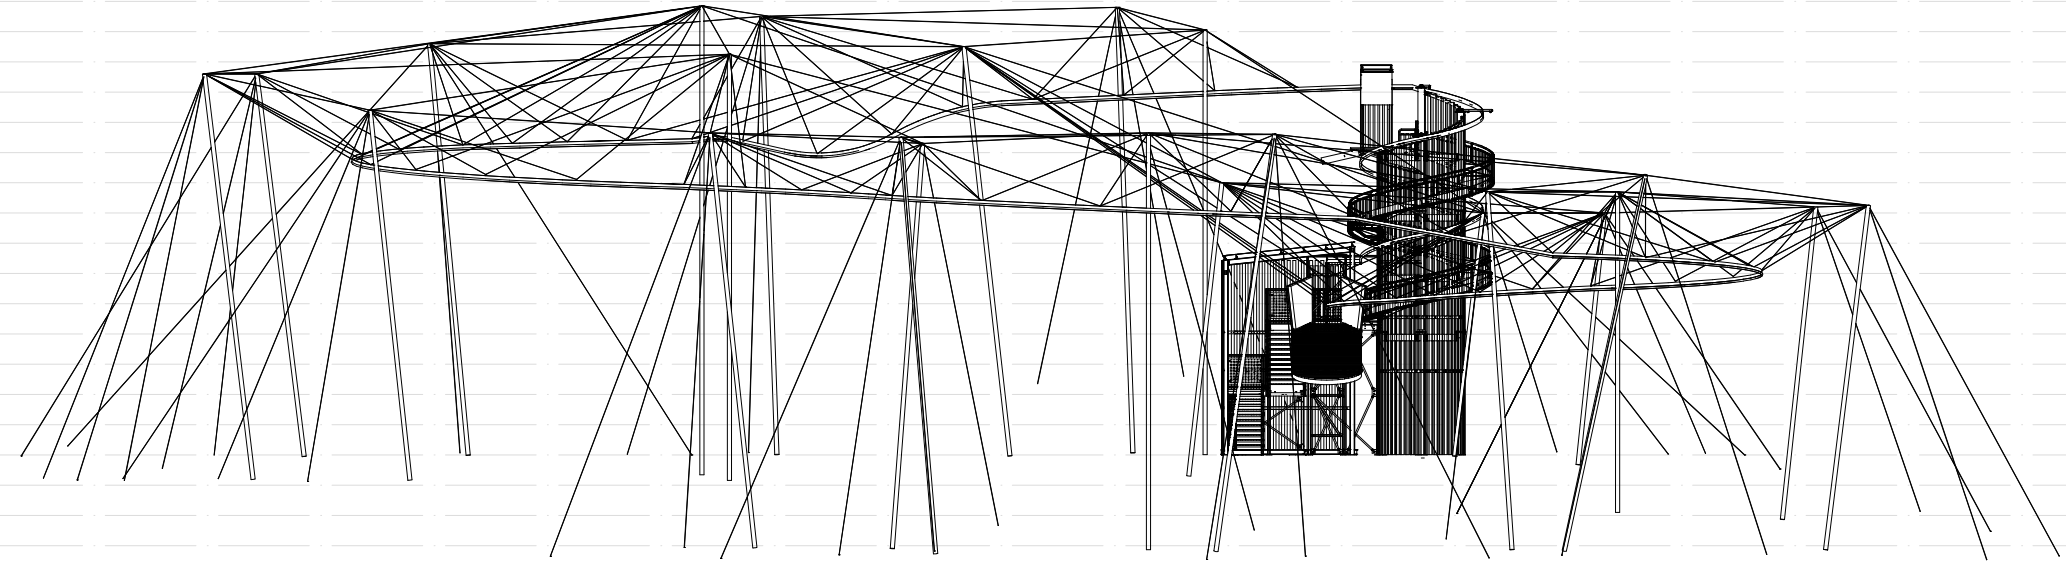

ELEVATION B-B

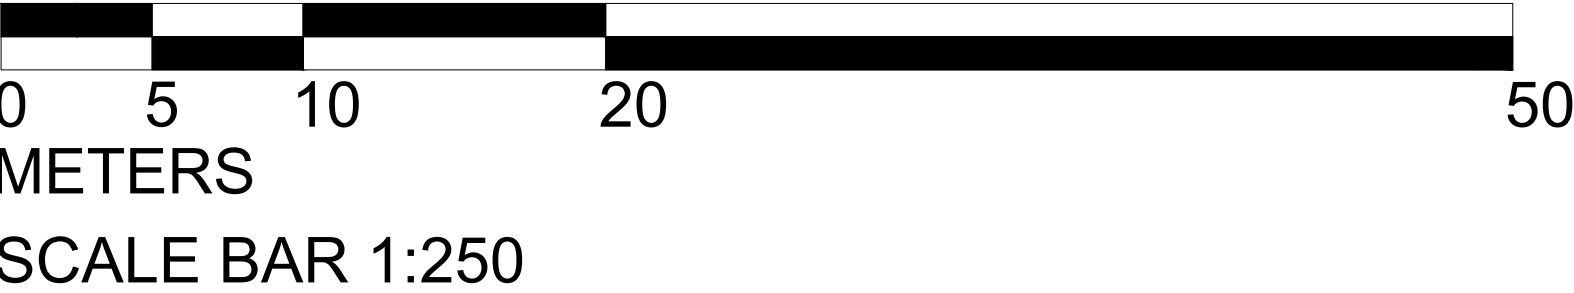

Rev.	Date	Description
Client		
		
Project		
Center Parcs Longleat		
Drawing Title		
Proposed ZipZag Elevation Drawings		
Scale (A3)		Date
1:250		FEB 2026
Drawing No.		Rev
CP-04-PP-03		-
This drawing is copyright and is issued under the condition that it is not to be copied wholly or in part without the consent in writing of ZipZag, contractors to check all dimensions on site, do not scale from the drawing.		