



0 5 10 20 50
METERS

SCALE BAR 1:250




Client
Project
Center Parcs
Longleat

Drawing Title
Proposed ZipZag Ride
Site GA

Scale (A3)
1:250
Date
FEB 2026

Drawing No.
CP-04-PP-01
Rev
-

This drawing is copyright and is issued under the condition that it is not to be copied wholly or in part without the consent in writing of ZipZag, contractors to check all dimensions on site, do not scale from the drawing.

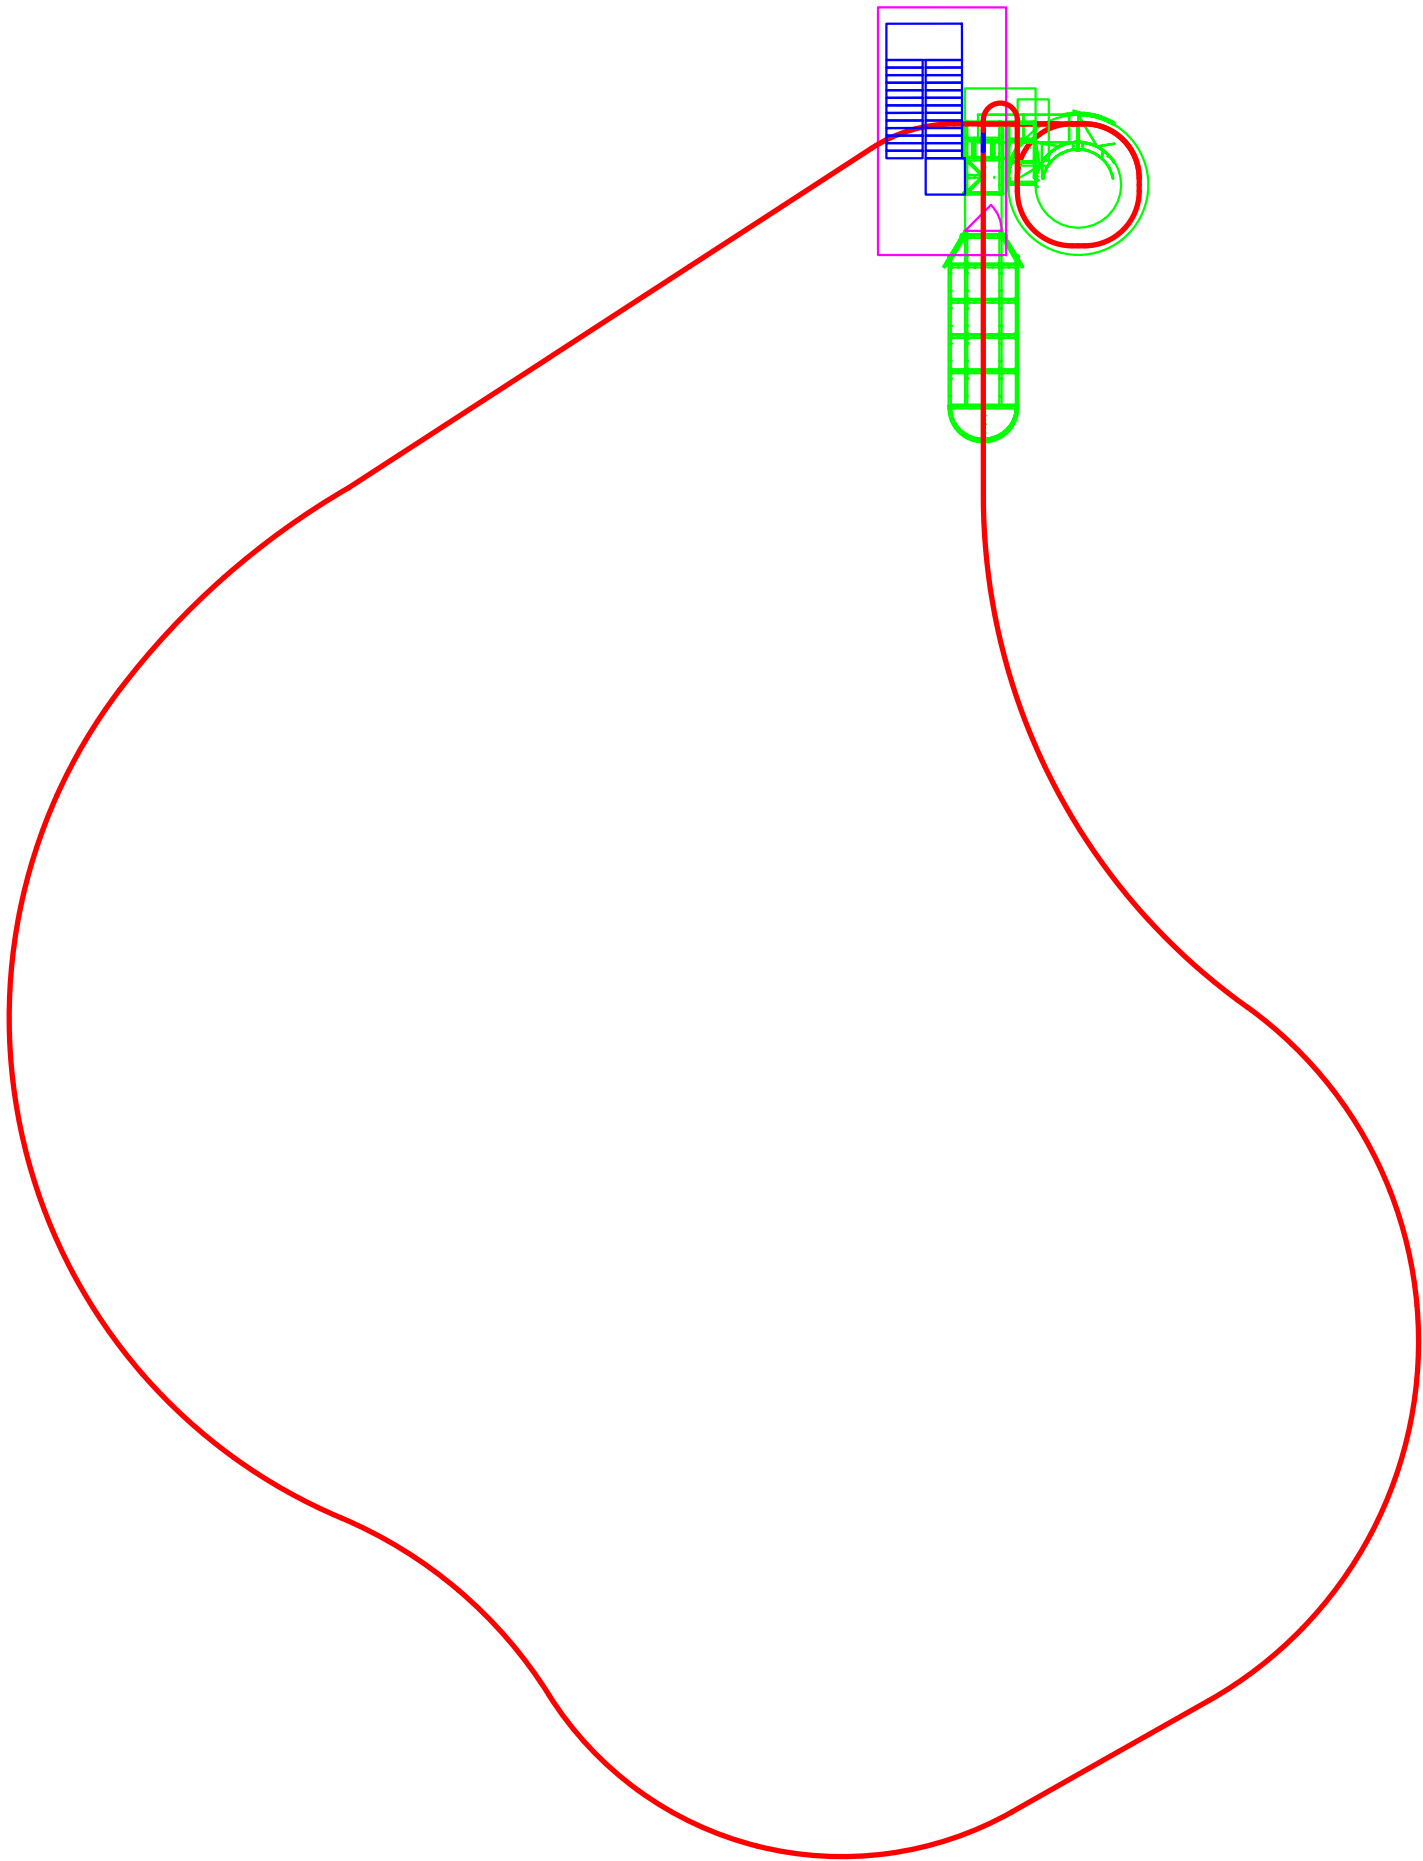

A

A

B

B