



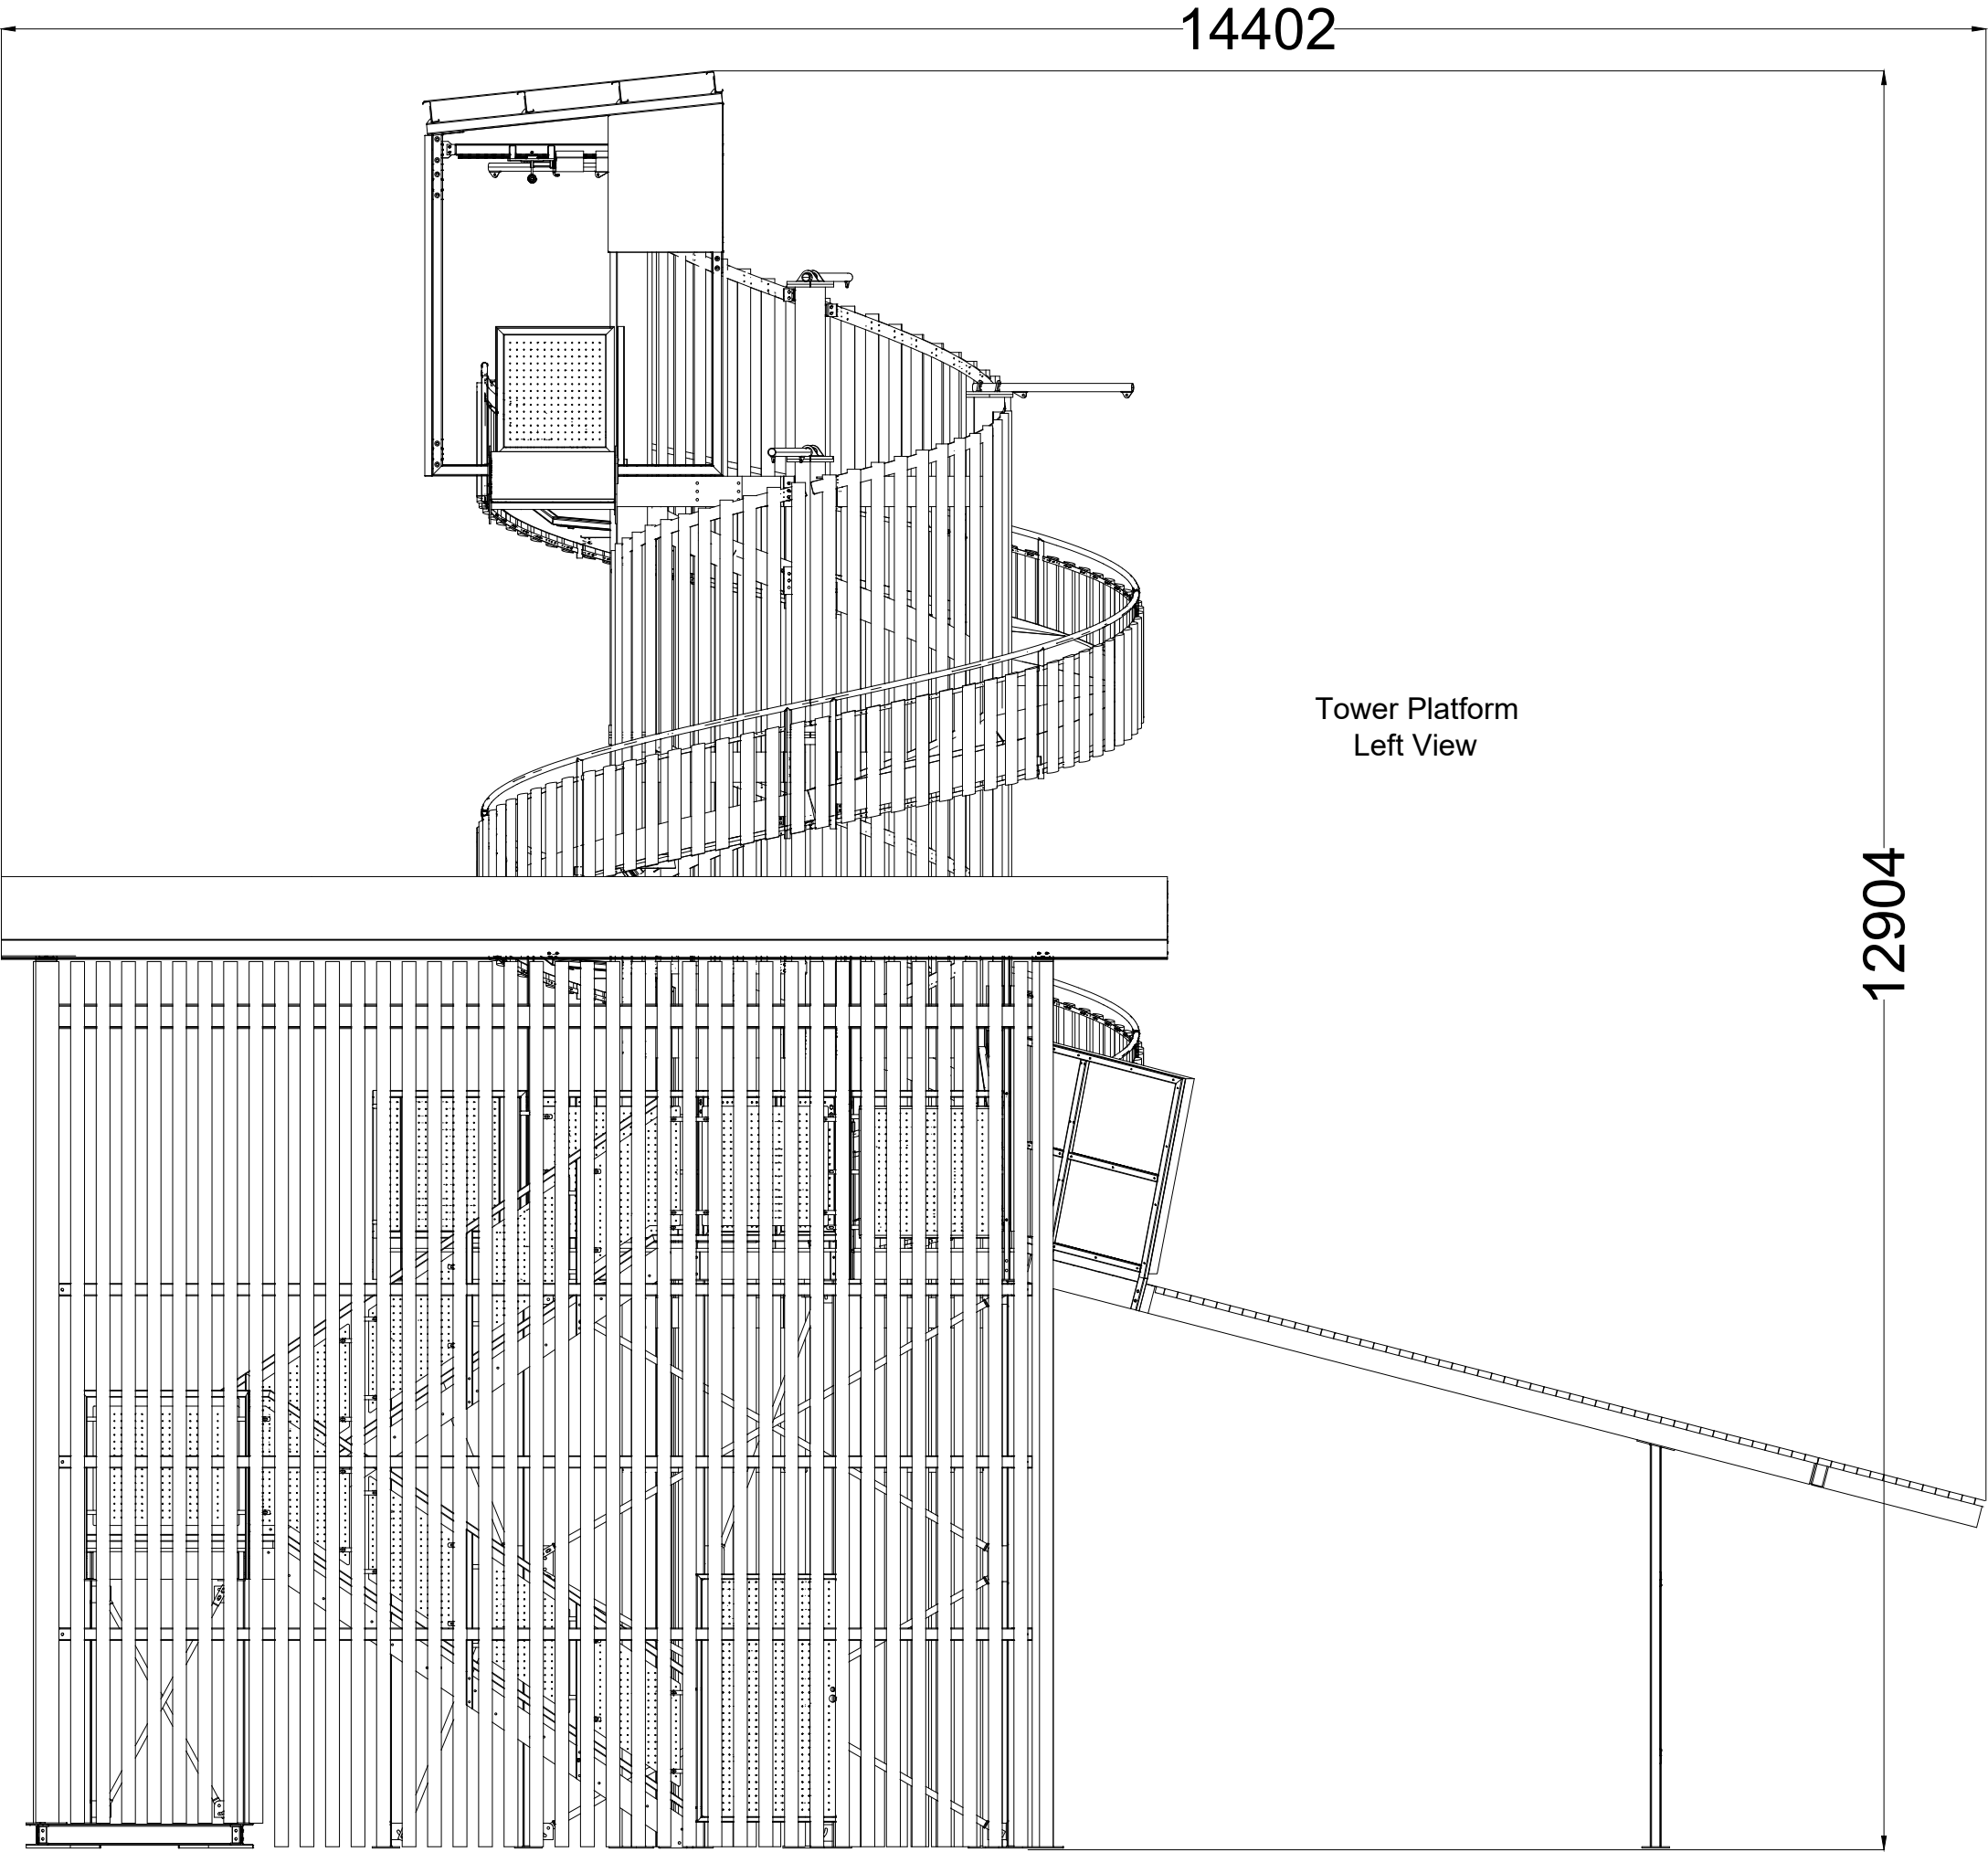

Tower Platform
Left View

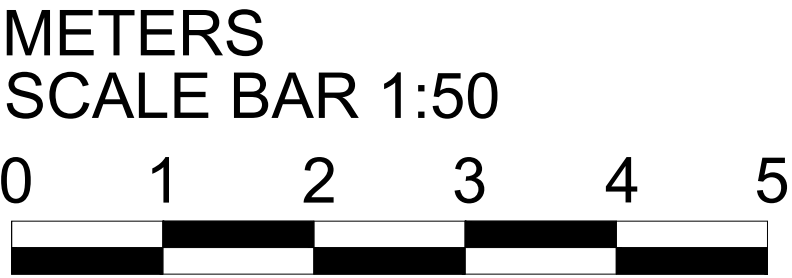

Rev.	Date	Description
Client		
Project		Center Parcs Longleat
Drawing Title Tower Platform - Left View		
Scale (A3) 1:50	Date FEB 2026	
Drawing No. CP-04-PP-08	Rev -	
This drawing is copyright and is issued under the condition that it is not to be copied wholly or in part without the consent in writing of ZipZag, contractors to check all dimensions on site, do not scale from the drawing.		

