


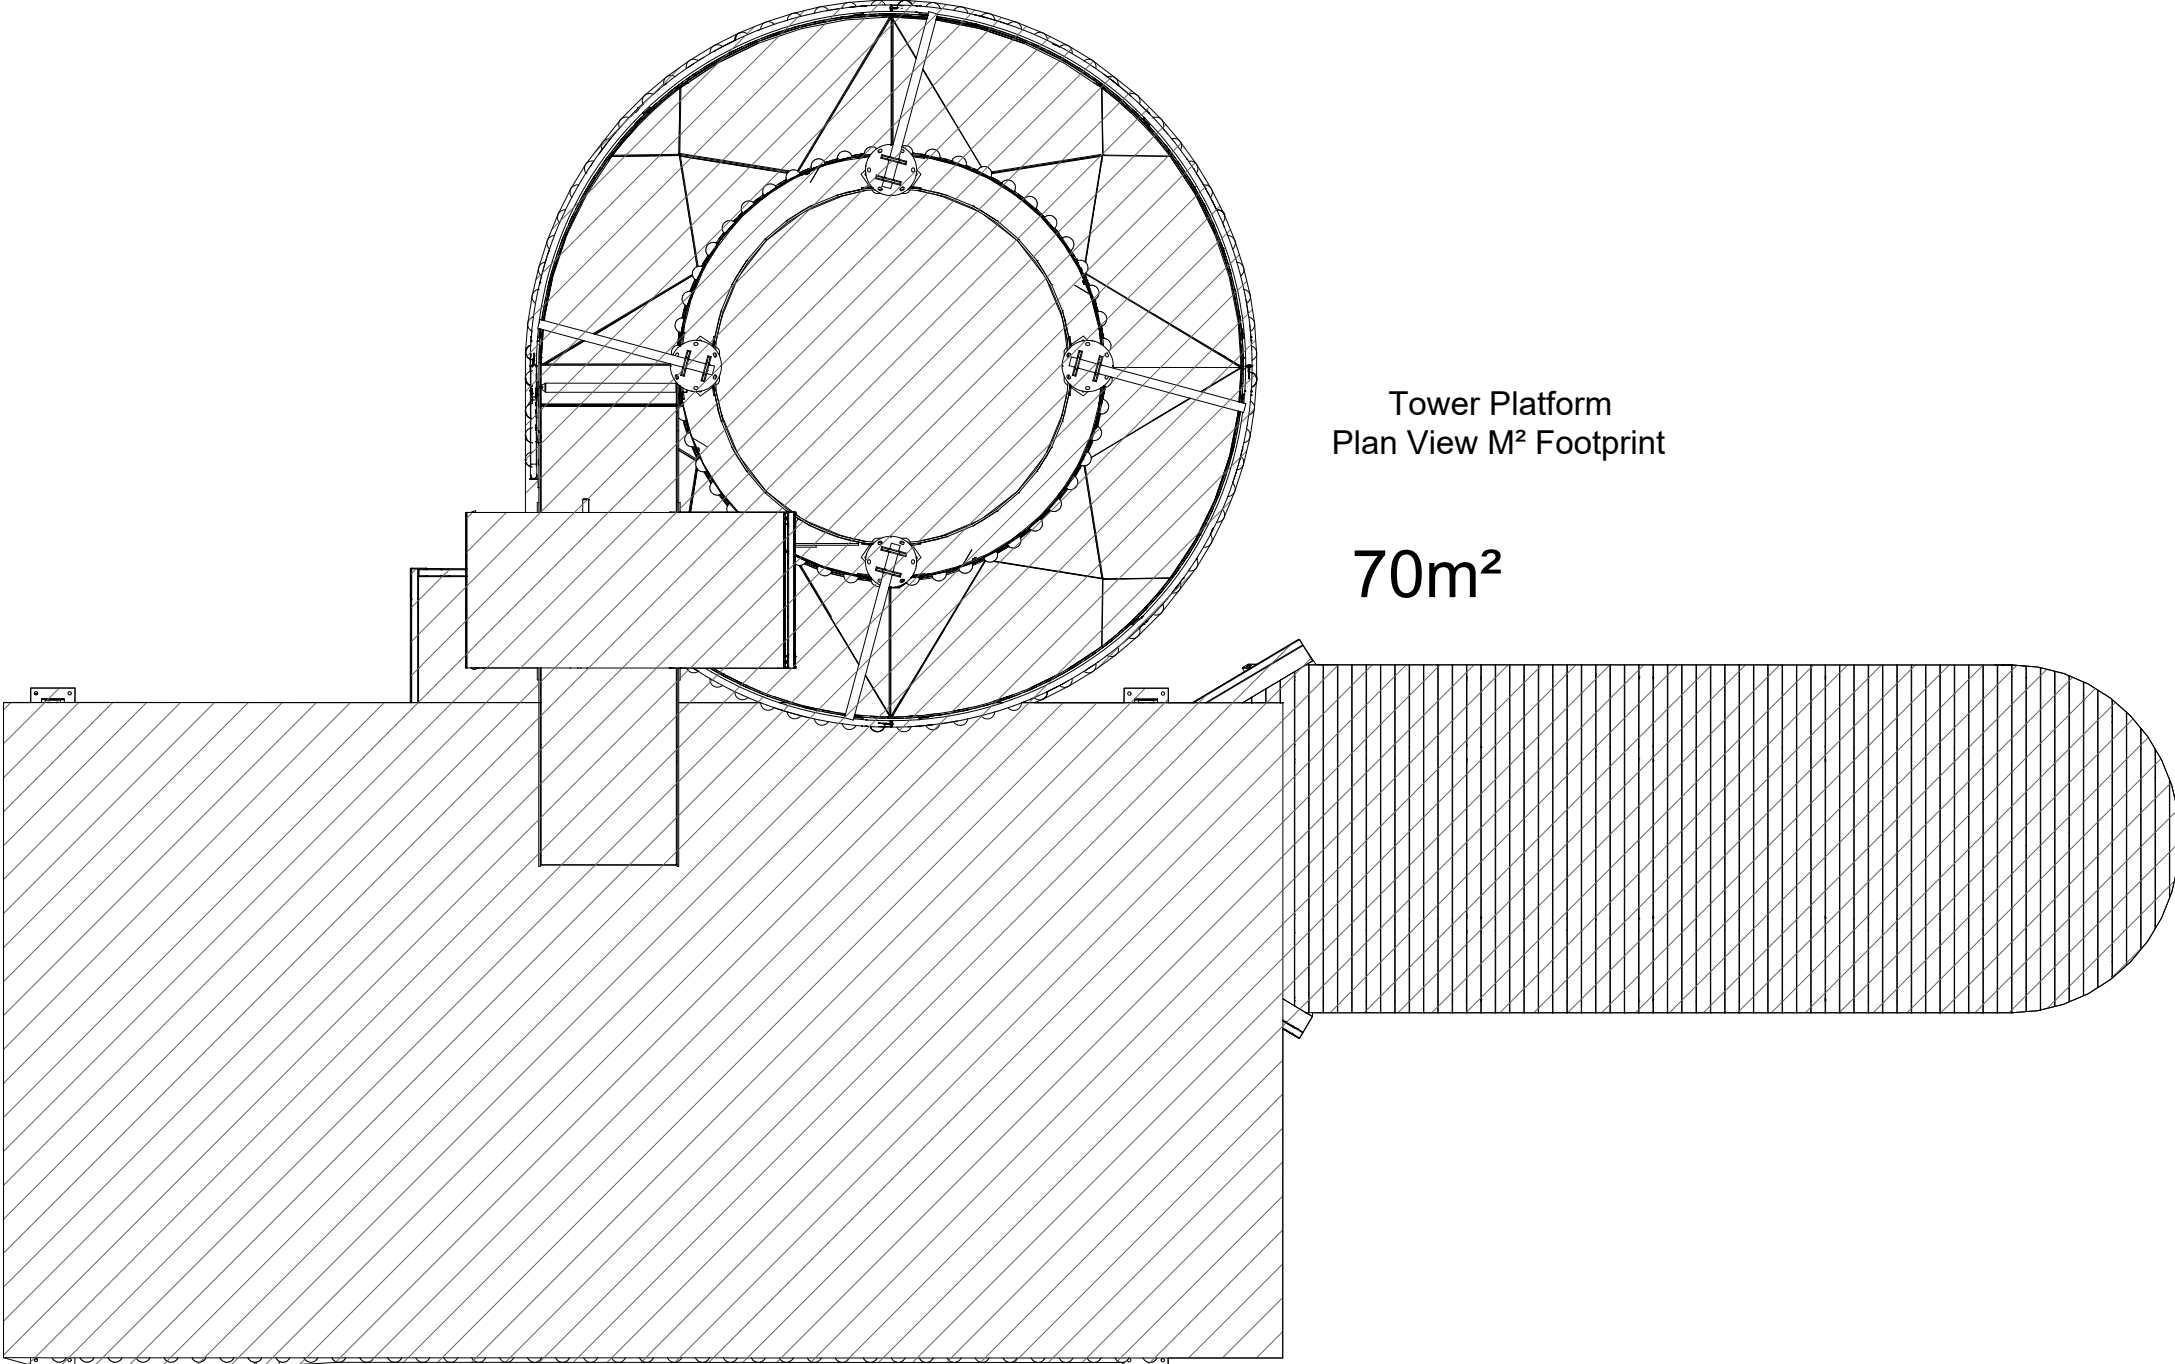

Rev.	Date	Description
Client		
Project		Center Parcs Longleat
Drawing Title		
Tower Platform - Plan View M² Footprint		
Scale (A3)		Date
1:50		FEB 2026
Drawing No.		Rev
CP-04-PP-12		-
This drawing is copyright and is issued under the condition that it is not to be copied wholly or in part without the consent in writing of ZipZag, contractors to check all dimensions on site, do not scale from the drawing.		