




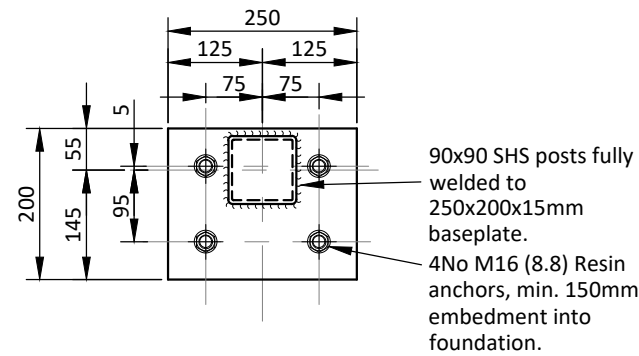


BASEPLATE DETAIL
90x90 SHS
(ECCENTRIC)
Scale 1:10

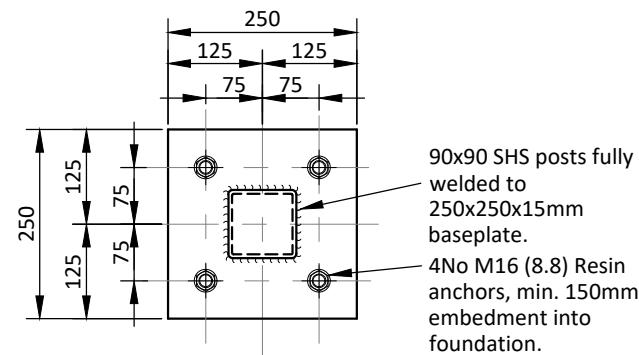

BASEPLATE DETAIL
90x90 SHS
Scale 1:10

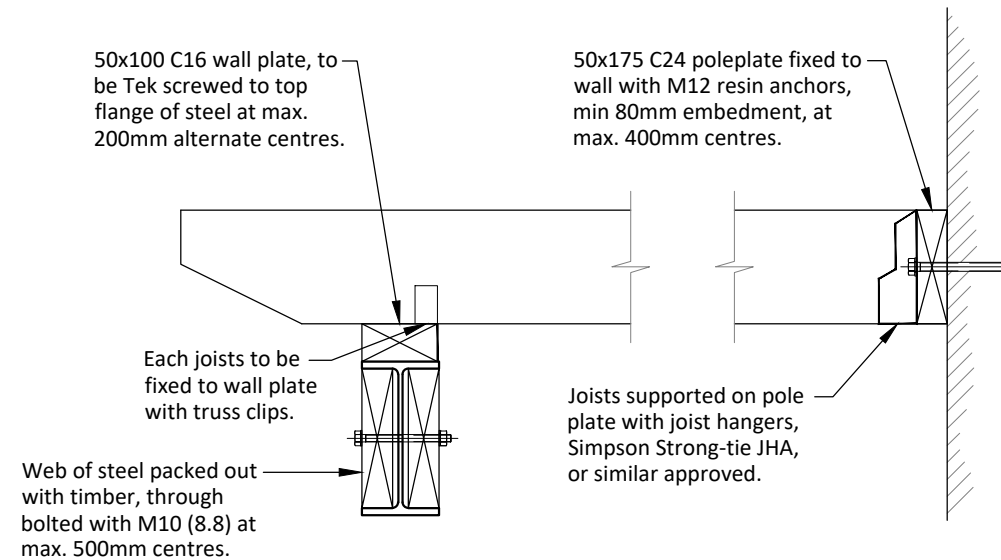

SECTION A-A
Scale 1:10

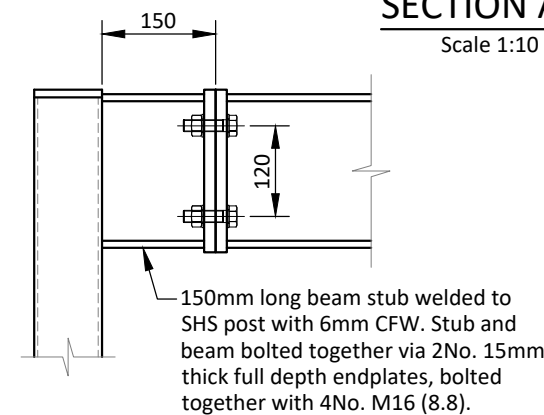

BEAM TO POST CONNECTION DETAIL
Scale 1:10

GENERAL

- DO NOT SCALE THIS DRAWING, USE ONLY WRITTEN DIMENSIONS. ANY DISCREPANCIES TO BE REPORTED TO THE ENGINEERS. IF IN DOUBT ASK.
- SETTING OUT TO ARCHITECT'S DRAWINGS.
- THIS DRAWING IS TO BE READ IN CONJUNCTION WITH ALL OTHER RELEVANT ARCHITECTS, ENGINEERS, AND SPECIALISTS DRAWINGS, AND WITH THE SPECIFICATIONS.
- WORKS TO COMPLY WITH ALL RELEVANT BRITISH STANDARDS, CODES OF PRACTICES, EURO CODES AND THE BUILDING REGULATIONS.
- THE CONTRACTOR SHALL BE RESPONSIBLE FOR MAINTAINING THE STRUCTURAL INTEGRITY OF THE WORKS AT ALL TIMES BY THE PROVISION OF ADEQUATE TEMPORARY WORKS.
- ALL DIMENSIONS IN MILLIMETRES (mm),
- ALL LEVELS IN METRES (m).



All Temporary works to be designed by contractor.

Existing structural elements indicated on this drawing are assumed only. To be checked on site by the contractor.

REV	DESCRIPTION	DRAWN	CHK'BY	DATE	CLIENT:	PROJECT TITLE:	M² CIVIL & STRUCTURAL CONSULTING ENGINEERS W: www.m2structural.co.uk E: info@m2structural.co.uk T: 01225 285073
A1	PRELIMINARY ISSUE	SW	MD	10.09.24	Mrs A. Caddow	75 Bath Road	
					PROJECT REF: M2-3039	FILE: SK	
					DRG NO.: 02	REV: A1	
					SCALE (A1): 1:50	DRAWN: SW	DRAWING TITLE: Proposed Connection Details
					CHECKED: MD	DATE: SEP 2024	