


NOTES:


- THIS DRAWING SHOULD BE READ IN CONJUNCTION WITH ALL OTHER RELEVANT ARCHITECT AND ENGINEERING DETAILS, DRAWINGS AND SPECIFICATIONS.
- ANY DISCREPANCIES SHOULD BE REPORTED TO THE ARCHITECT AND/OR ENGINEER IMMEDIATELY, SO THAT CLARIFICATION CAN BE SOUGHT PRIOR TO THE COMMENCEMENT OF WORK.

EXTERNAL WORKS NOTES


- NO BLOCKS/SLABS WITH A UNIT WEIGHT IN EXCESS OF 20KG TO BE USED.
- KERBS IN EXCESS OF 20KG TO BE MACHINE LAID

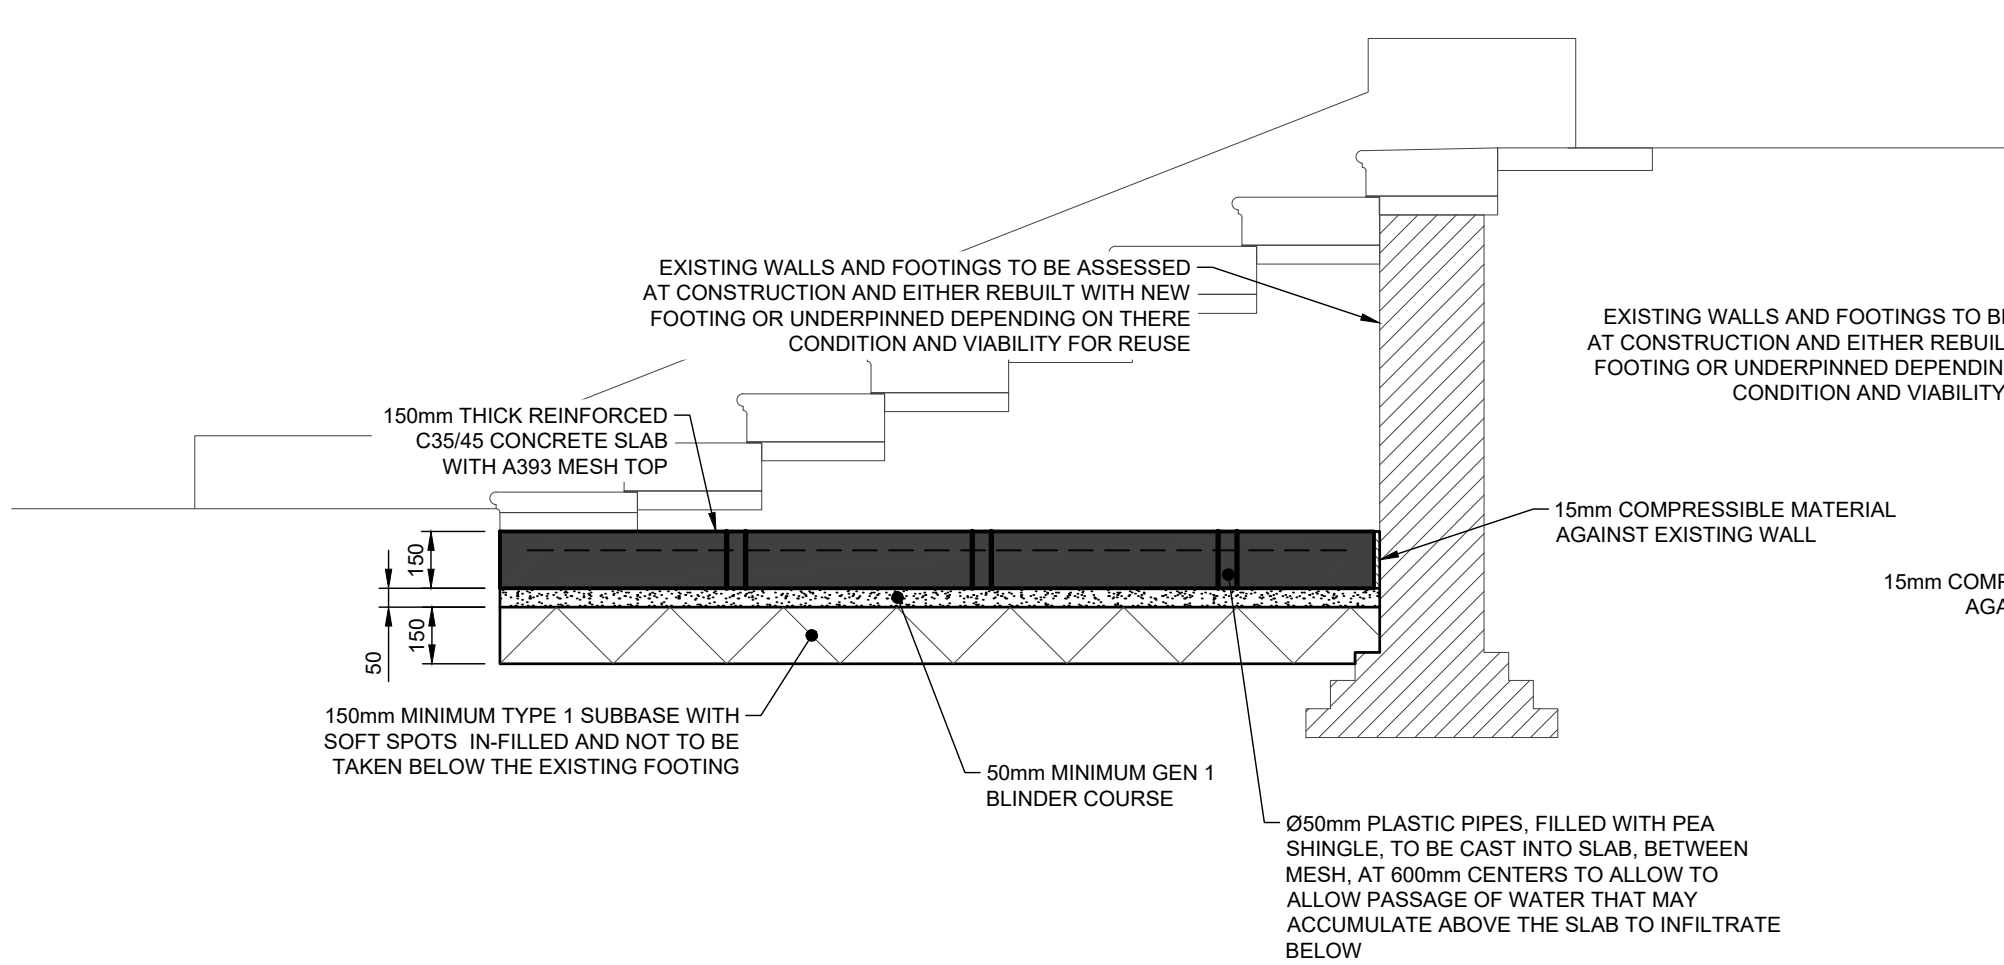


STEPS A - SECTION THOUGH PROPOSED SLAB
FOR STAIR CONSTRUCTION INFORMATION REFER ARCHITECTS DRAWINGS

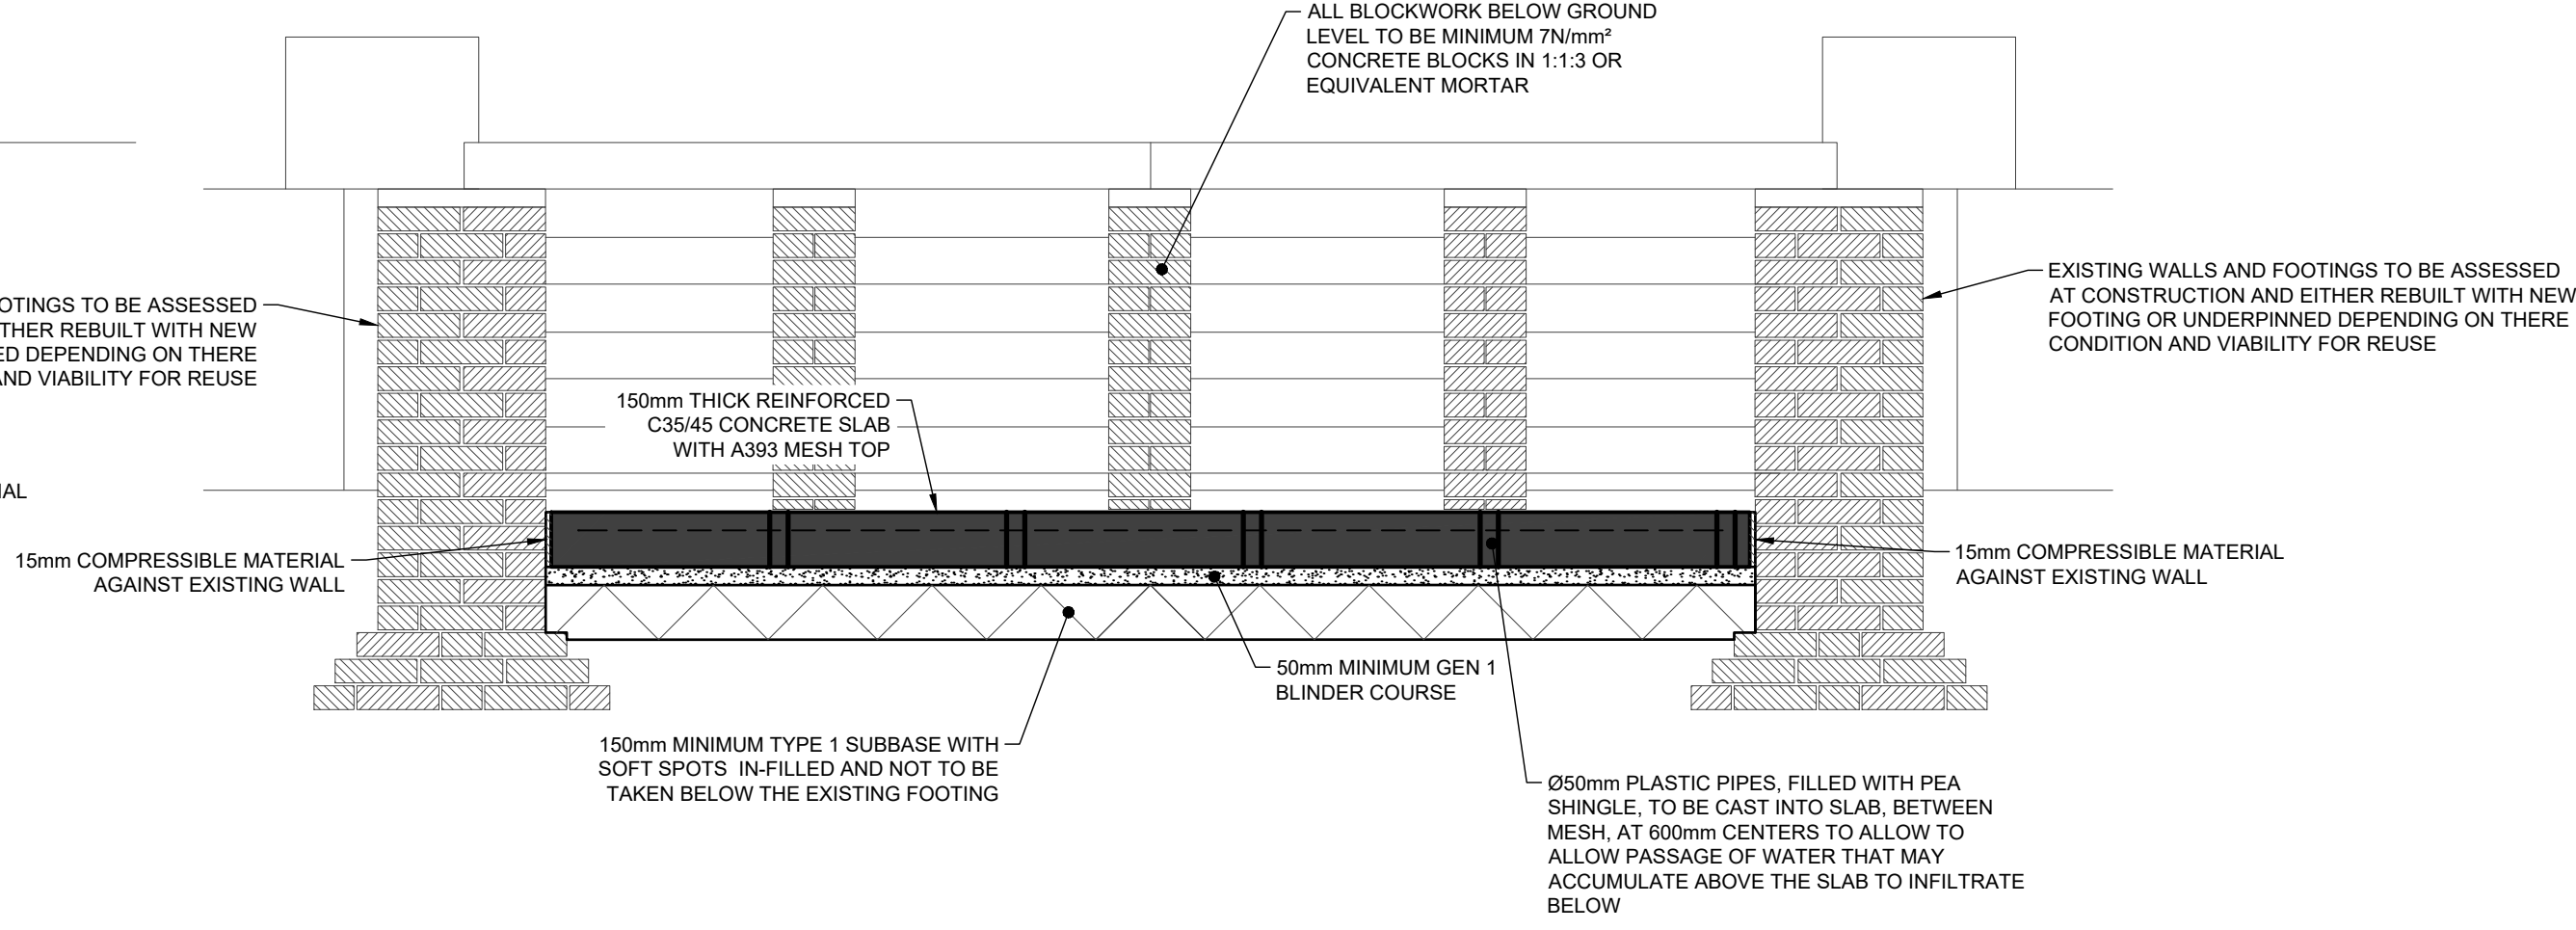


STEPS A - SECTIONAL ELEVATION THOUGH PROPOSED SLAB
FOR STAIR CONSTRUCTION INFORMATION REFER ARCHITECTS DRAWINGS

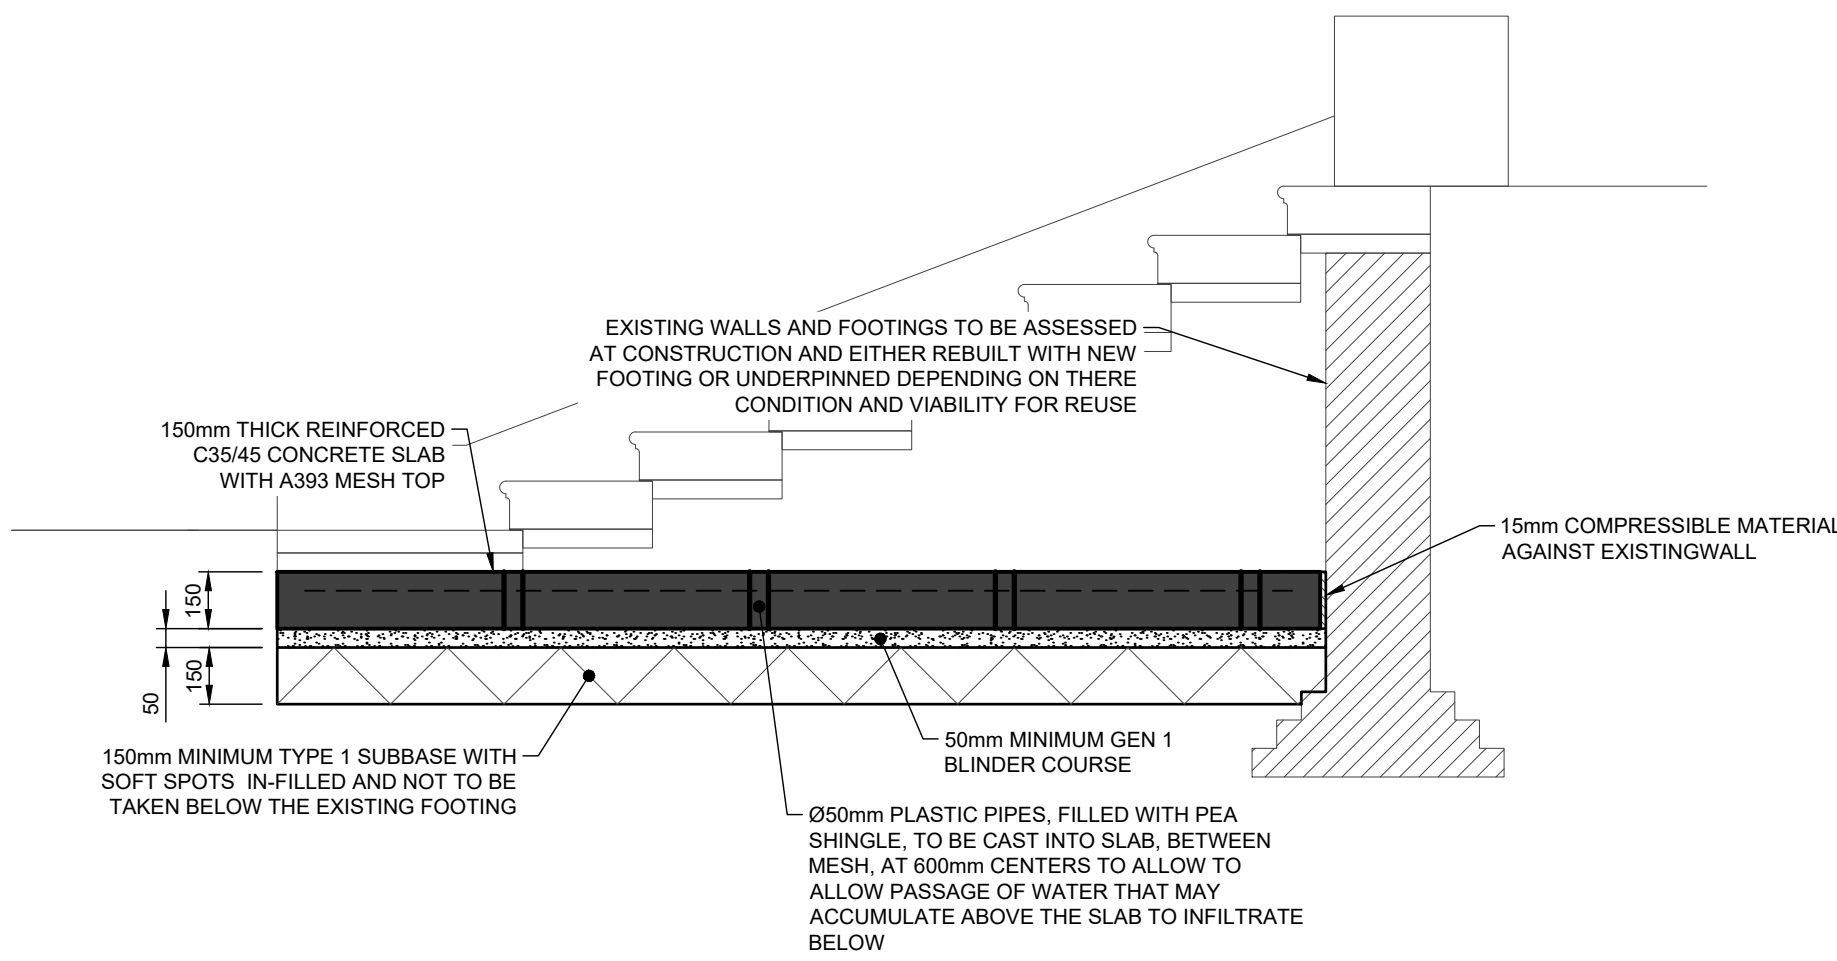

STEPS B - SECTION THOUGH PROPOSED SLAB
FOR STAIR CONSTRUCTION INFORMATION REFER ARCHITECTS DRAWINGS

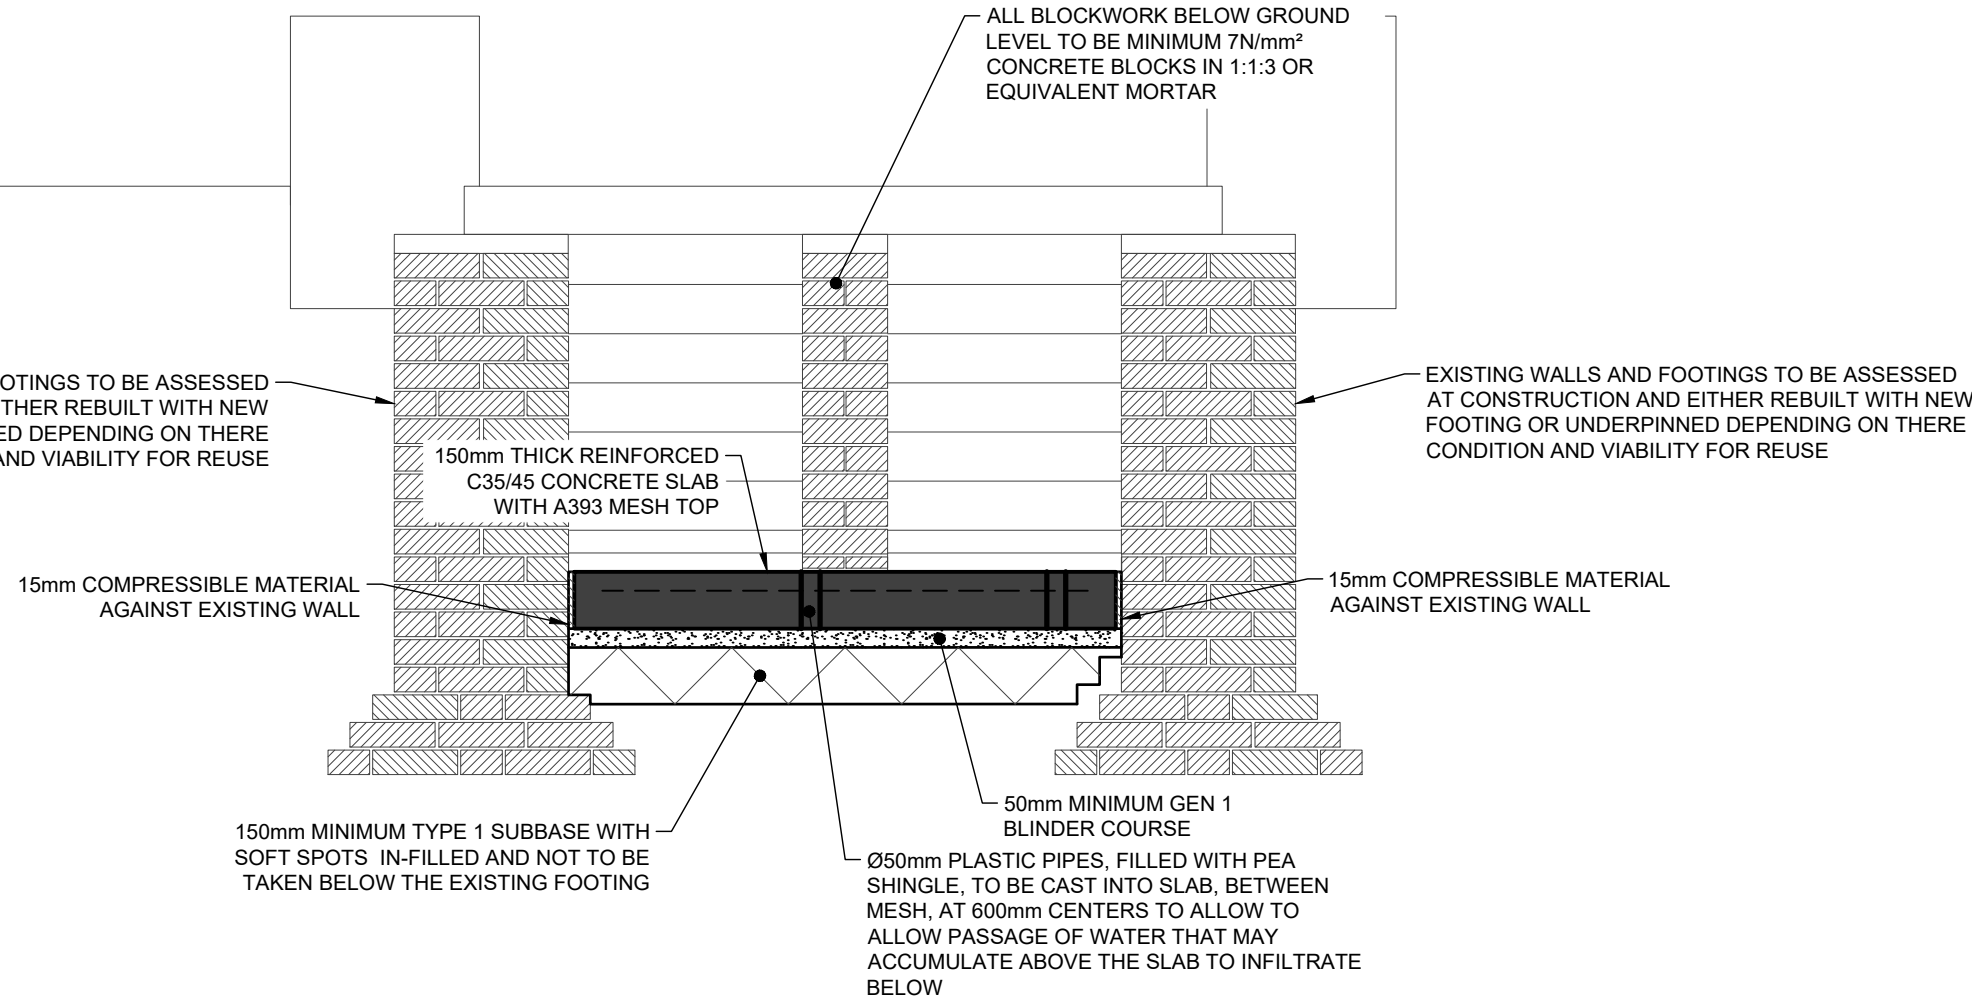

STEPS B - SECTIONAL ELEVATION THOUGH PROPOSED SLAB
FOR STAIR CONSTRUCTION INFORMATION REFER ARCHITECTS DRAWINGS

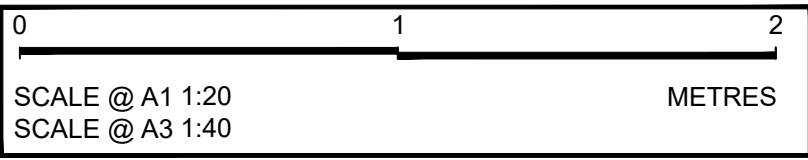

NOTES:

- THIS DRAWING TO BE READ IN CONJUNCTION WITH ALL RELEVANT ARCHITECTS AND ENGINEERS DRAWINGS AND SPECIFICATIONS.
- FOR SETTING OUT REFER TO ARCHITECT'S DRAWINGS.
- ALL DIMENSIONS ARE IN MILLIMETRES (mm) UNLESS NOTED OTHERWISE.
- DO NOT SCALE FROM THE DRAWING OR THE COMPUTER DIGITAL DATA. ONLY FIGURED DIMENSIONS TO BE USED.

P02	06/03/26	SLAB HOLES ADDED	SP8
P01	05/03/26	ISSUED FOR PLANNING	SP8
Rev	Date	Description	By

Project Title
**Tottenham House Estate
Marlborough
SN8 3BE**

Drawing Title
**EXTERNAL WORKS DETAILS
SUNKEN LAWN**

Scale @ A1
1:20

Date
02/03/26

Drawn
MJL

Checked
PT

Drawing Status
SO - WORK IN PROGRESS

Revision
P02

Project Drawing ID
10588-MBP-XX-XX-DR-C-0604

Project Originator Volume Level Type Role Number

Consulting Engineers

88 Kingsway

London WC2B 6AA

T 020 7240 1191

E london@mbp-uk.com

W mbp-uk.com