


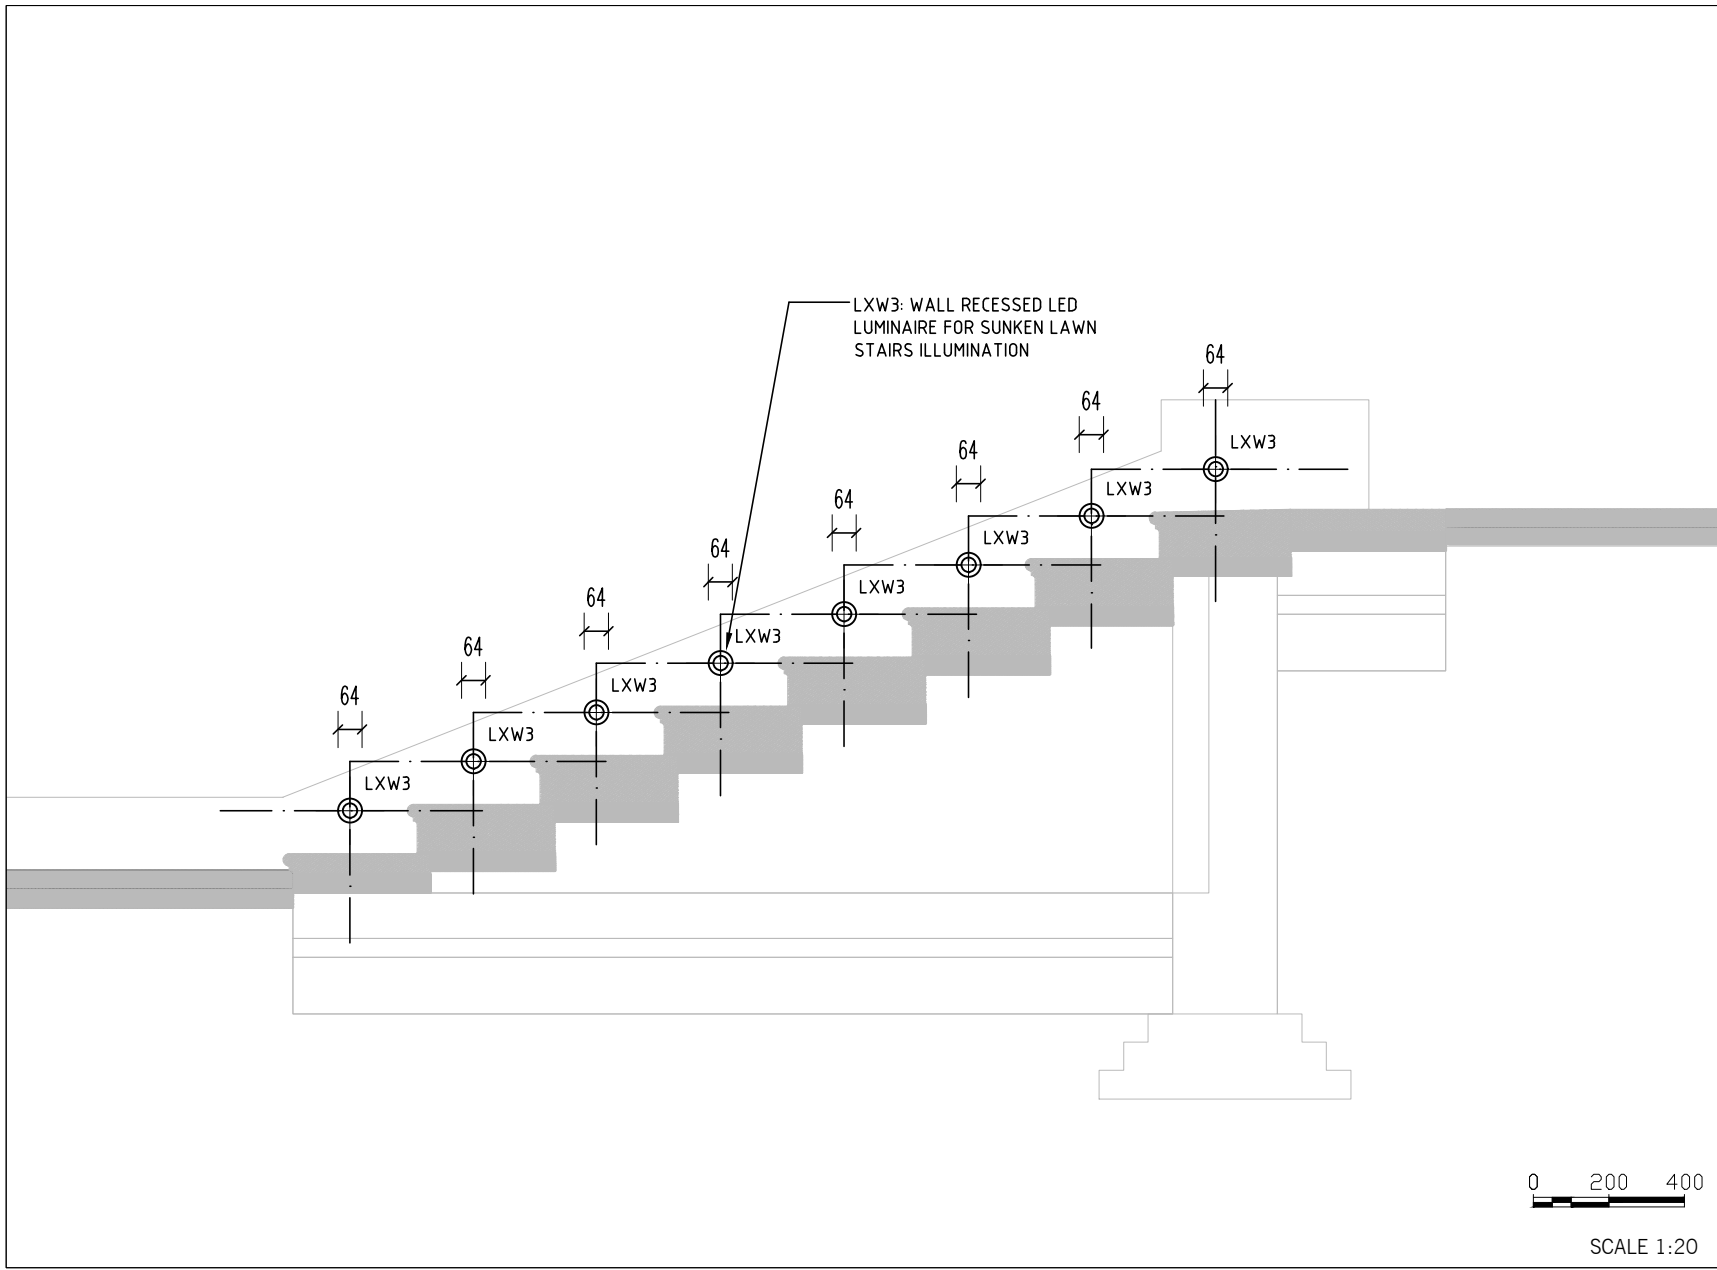

A) SUNKEN LAWN STAIR LIGHTING DETAIL
SCALE 1:20

LIGHTING NOTES:

- R

01

Indicates lighting control area
Indicates lighting control channel
- D1

Indicates luminaire type
1.

Refer to appropriate dpa luminaire and lighting control schedules for further details.
2.

Scaled dimensions should not be taken from this drawing. All dimensions to be checked on-site.
3.

Where appropriate refer to associated lighting detail drawings for the exact location of luminaires.
4.

All equipment supplied by the installing contractor shall comply with the relevant EN, BS, CE & IEC regulations, and be capable of installation in accordance with the current edition of the IEE wiring regulations. All equipment shall comply with all other statutory and local authority requirements.
5.

Installing Contractor to ensure that all transformers and control gear are compatible with the lighting control system dimmers.
6.

Final locations of lighting control plates, manual sliders and dimmer racks to be co-ordinated with Architect and M&E consultant. Exact locations to be agreed on-site and approved by client.
7.

Emergency lighting system and signage by others.

First Issue	For Planning	AKR	13/03/2026
Revision:	Description:	By:	Date:

dpa

lighting consultants London

Studio 208 Langdale House Telle: +44 (0) 20 3142 6300
11 Marshalsea Road Email: london@dpalighting.com
London, SE1 1EN, UK

Project:

TOTTENHAM HOUSE

Drawing Title:

SUNKEN LAWN
LANDSCAPE LIGHTING DETAILS
SHEET 1 OF 1

Scale:	Drawn By:	Date:	Drawing No:	Revision:
AS@A1	AKR	05/03/2026	L10751_LDT_LS_SL	00

© Copyright dpa lighting consultants London. Do not scale drawing. Figured dimensions must be used.
Any detail or dimensional conflicts should be referred to dpa lighting consultants London for clarification.