


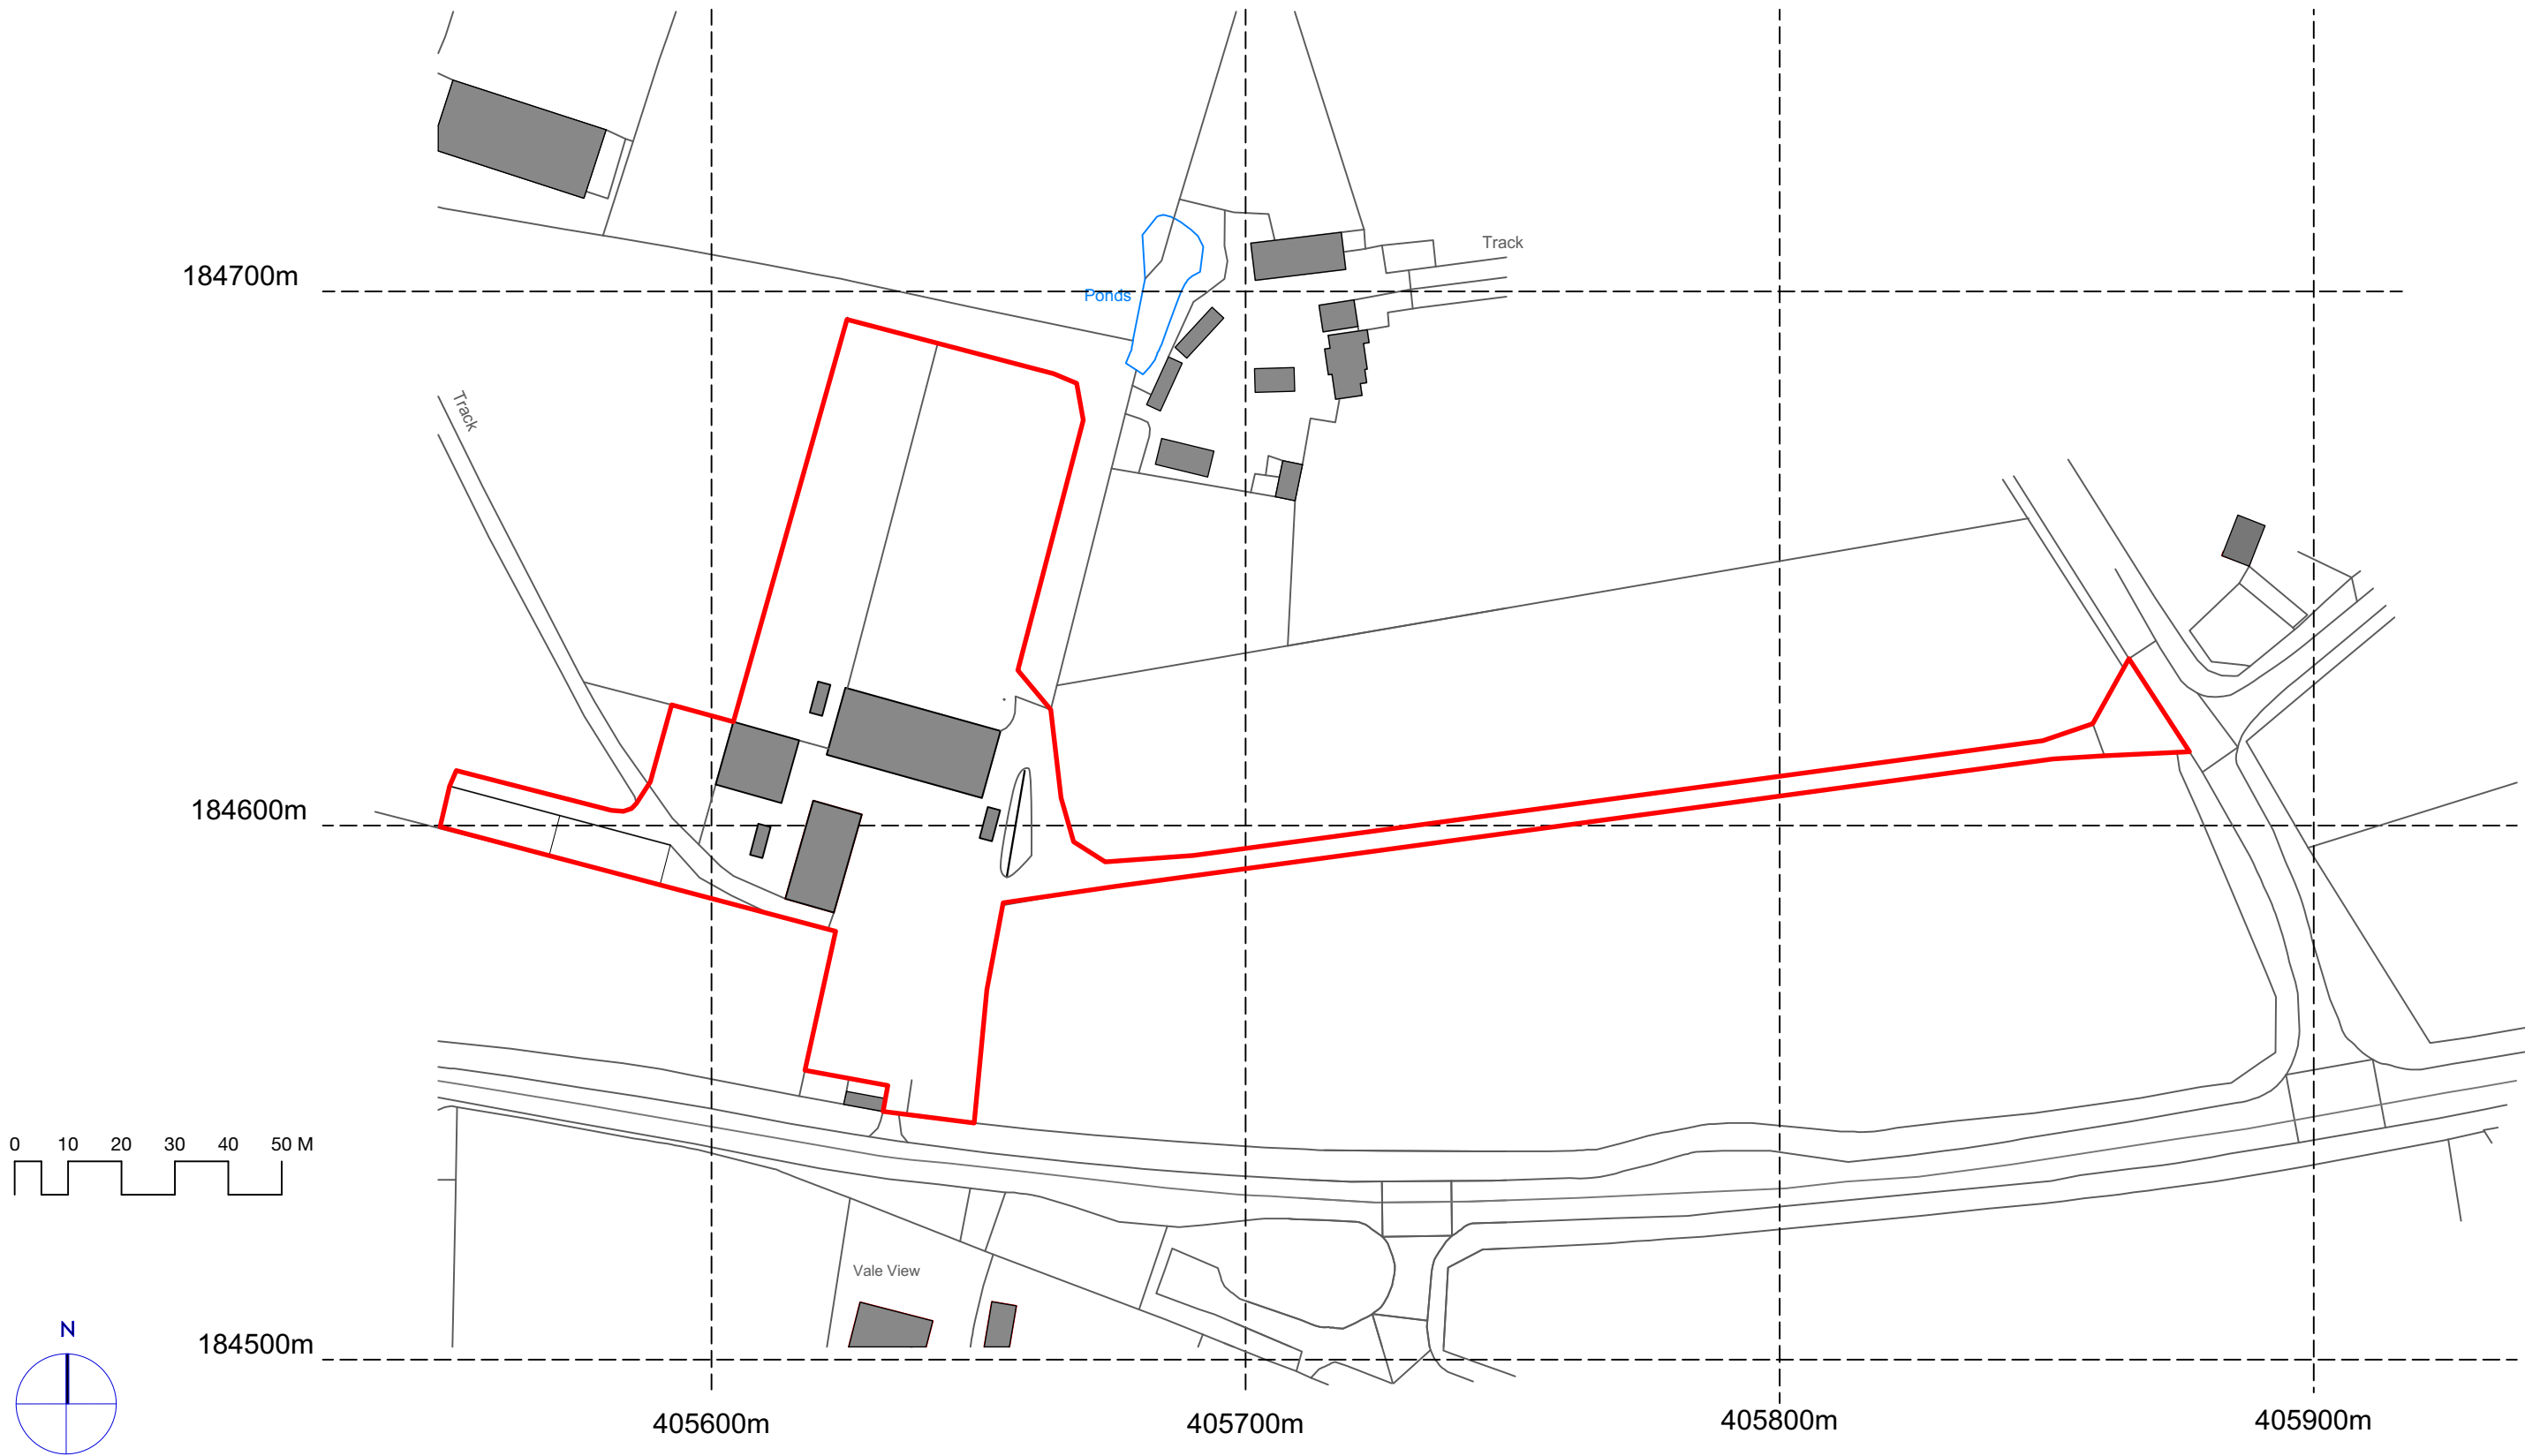

©Crown Copyright and database rights 2025 OS Licence no. AC0000849896

Rev:	Int:	Date:	Comment:
-	-	-	1



West End Farm, West End, Foxham, SN15 4NB
Tel: 01249 740476 Mob: [REDACTED]
email: sharon@customhouse.studio

CUSTOMHOUSE - STUDIO

1. Responsibility is not accepted for errors made by others in scaling from this drawing. All construction information should be taken from written dimensions only.

2. All dimensions must be checked on site and any discrepancies checked with the architect prior to manufacture, fabrication and/or installation

3. Unless shown otherwise all dimensions are to structural surfaces.

4. All works to be carried out in accordance with British Standards, EU Regulations, Codes of Practice and all statutory obligations.

Project: SUSTAIN FARM SHOP

Title/contents: SITE LOCATION PLAN

Scale: 1:1250

job.no. 101

Paper Size: A3

Type: L

Date: JUN 25

Dwg.no. 001

Drawn by: SW

Revision: -