
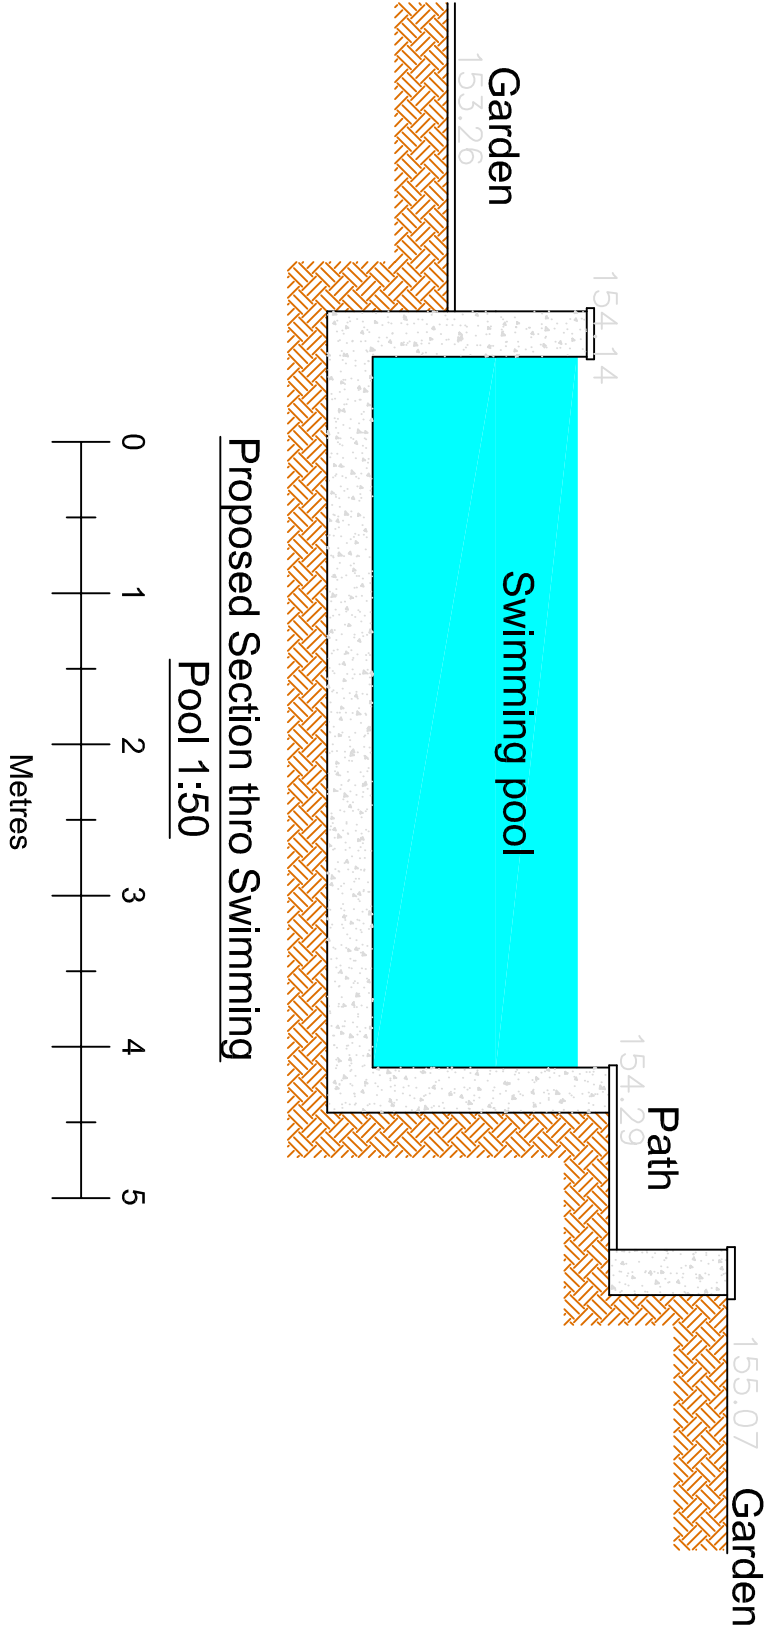


DRAWINGS BASED ON TOPOGRAPHY & SITE BOUNDARY LIMITS INFORMATION PROVIDED BY OTHERS. IF ONSITE DISCREPANCIES ARISE BRING TO A HARLOW & SONS ATTENTION IMMEDIATELY

IF IN DOUBT ASK - DO NOT SCALE - CHECK ON SITE DIMENSIONS. SITE DIMENSIONS TO BE CHECKED PRIOR TO START - DISCREPANCIES TO BE RAISED WITH A HARLOW & SON

ALL DIMENSIONS ARE TO STRUCTURAL ELEMENTS & NOT TO APPLIED FINISHES

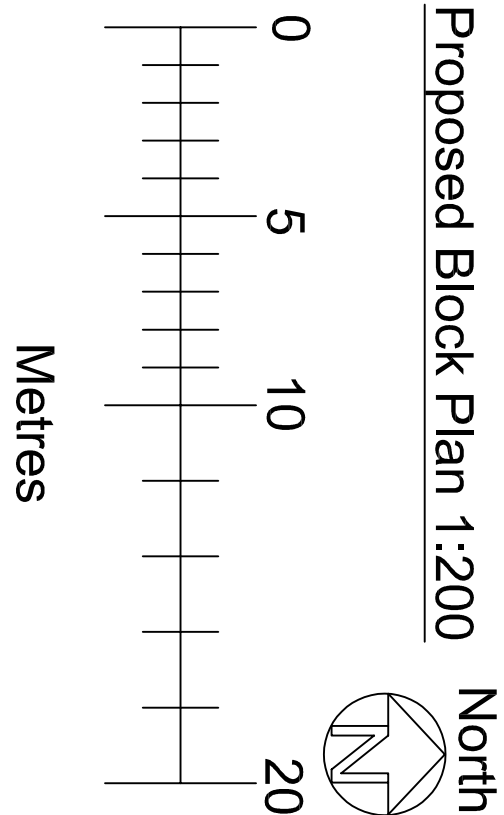

Drawn by	A Harlow & Son 01225 938329		
Proposed Replacement Extensions, Swimming Pool & Landscaping for Mr & Mrs S Butt at <u>Arndown House</u> 7 Elm Hill Warmminster Wiltshire BA12 0AU			
Scale	1:200, 1:50	Drawing No AH2025/94	
Date	19th March 2026	Sheet 7 of 7	
A1 Papersize			

A1 Papersize