


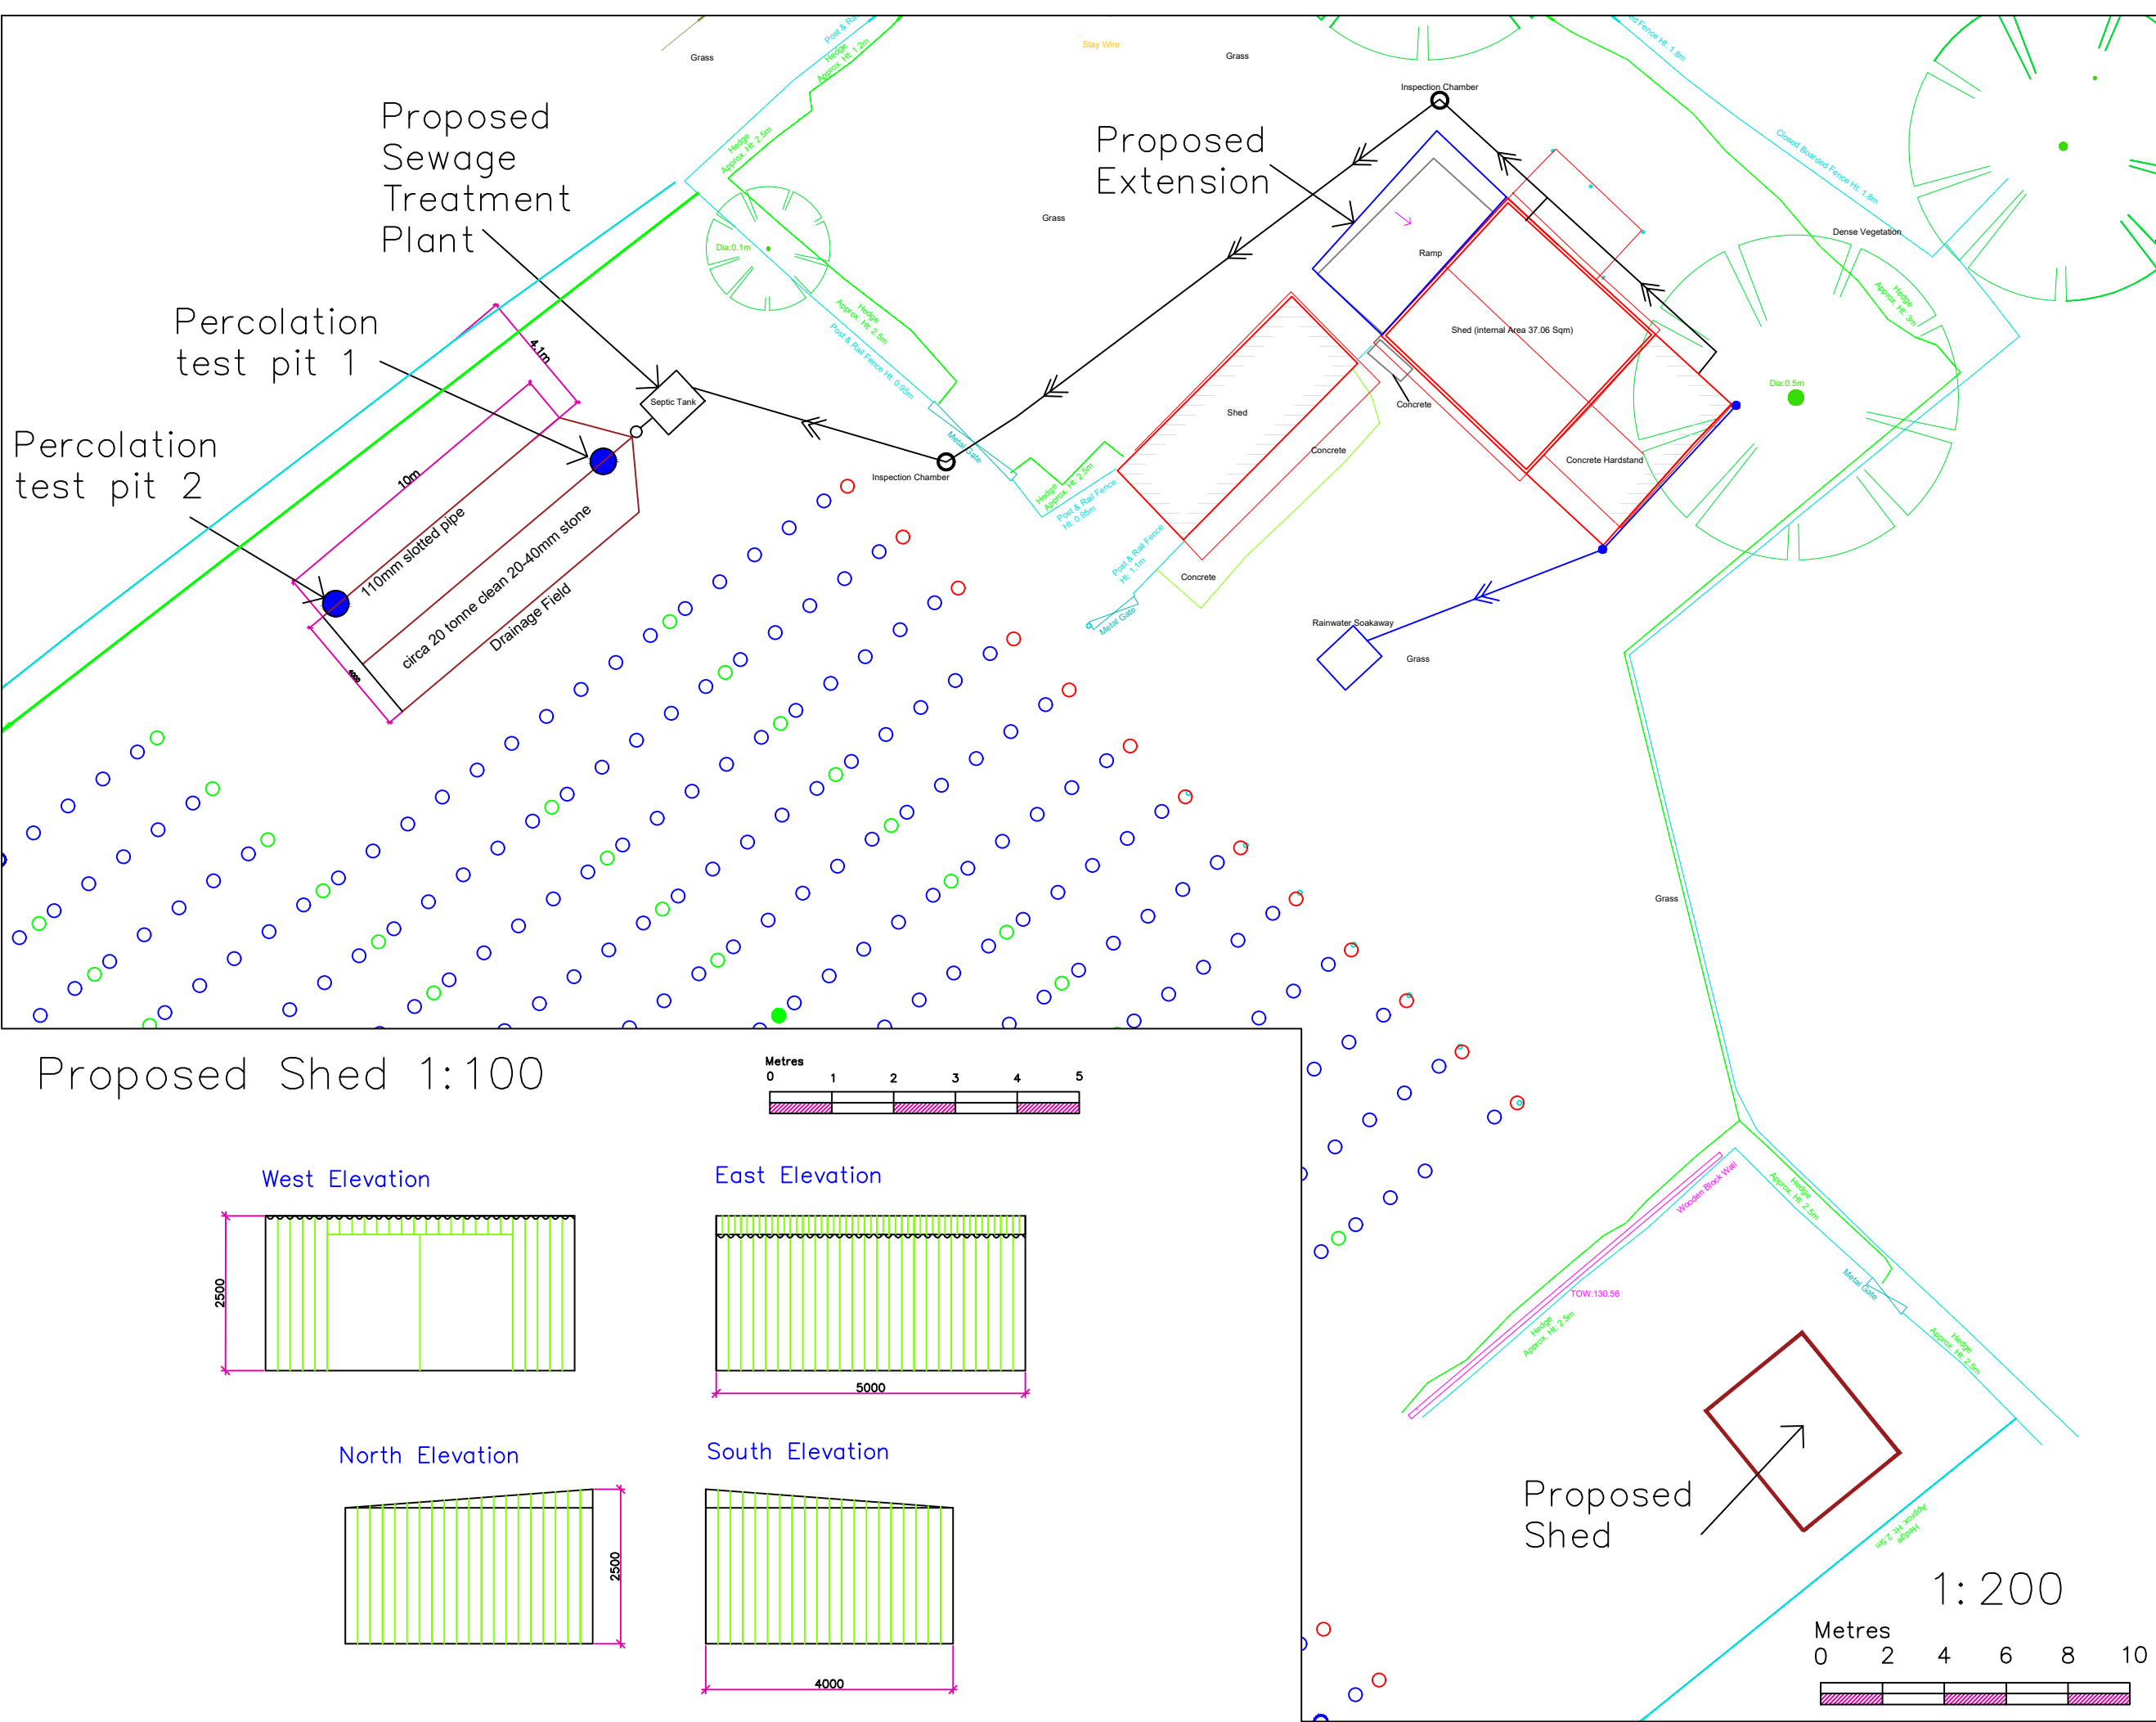

NOTES:

1. This drawing is copyright of Larkham Design Ltd and must not be used without their permission.
2. This drawing has been produced to support a planning application and should not be used for any other purpose

Rev	Amendment	Date
B		
A	Side extension added	01/01/26

G:\ADMIN\Letterhead.jpg

Field View Barn, Longhedge, Salisbury, Wilts.
SP4 6RS
Tel: 01722 322193
info@larkhamdesign.co.uk
www.larkhamdesign.co.uk

Client & Project Address:

Vineview Cottage
Tytherley Road,
Winterslow,
Wilts.
SP1 1PZ

Project Description:

Vineview Cottage

Drawing Title:

Proposed Shed

Scale: 1:200 @ 1:100 at A3

Drawing Ref:	Rev:
0996/Pr/04	B