


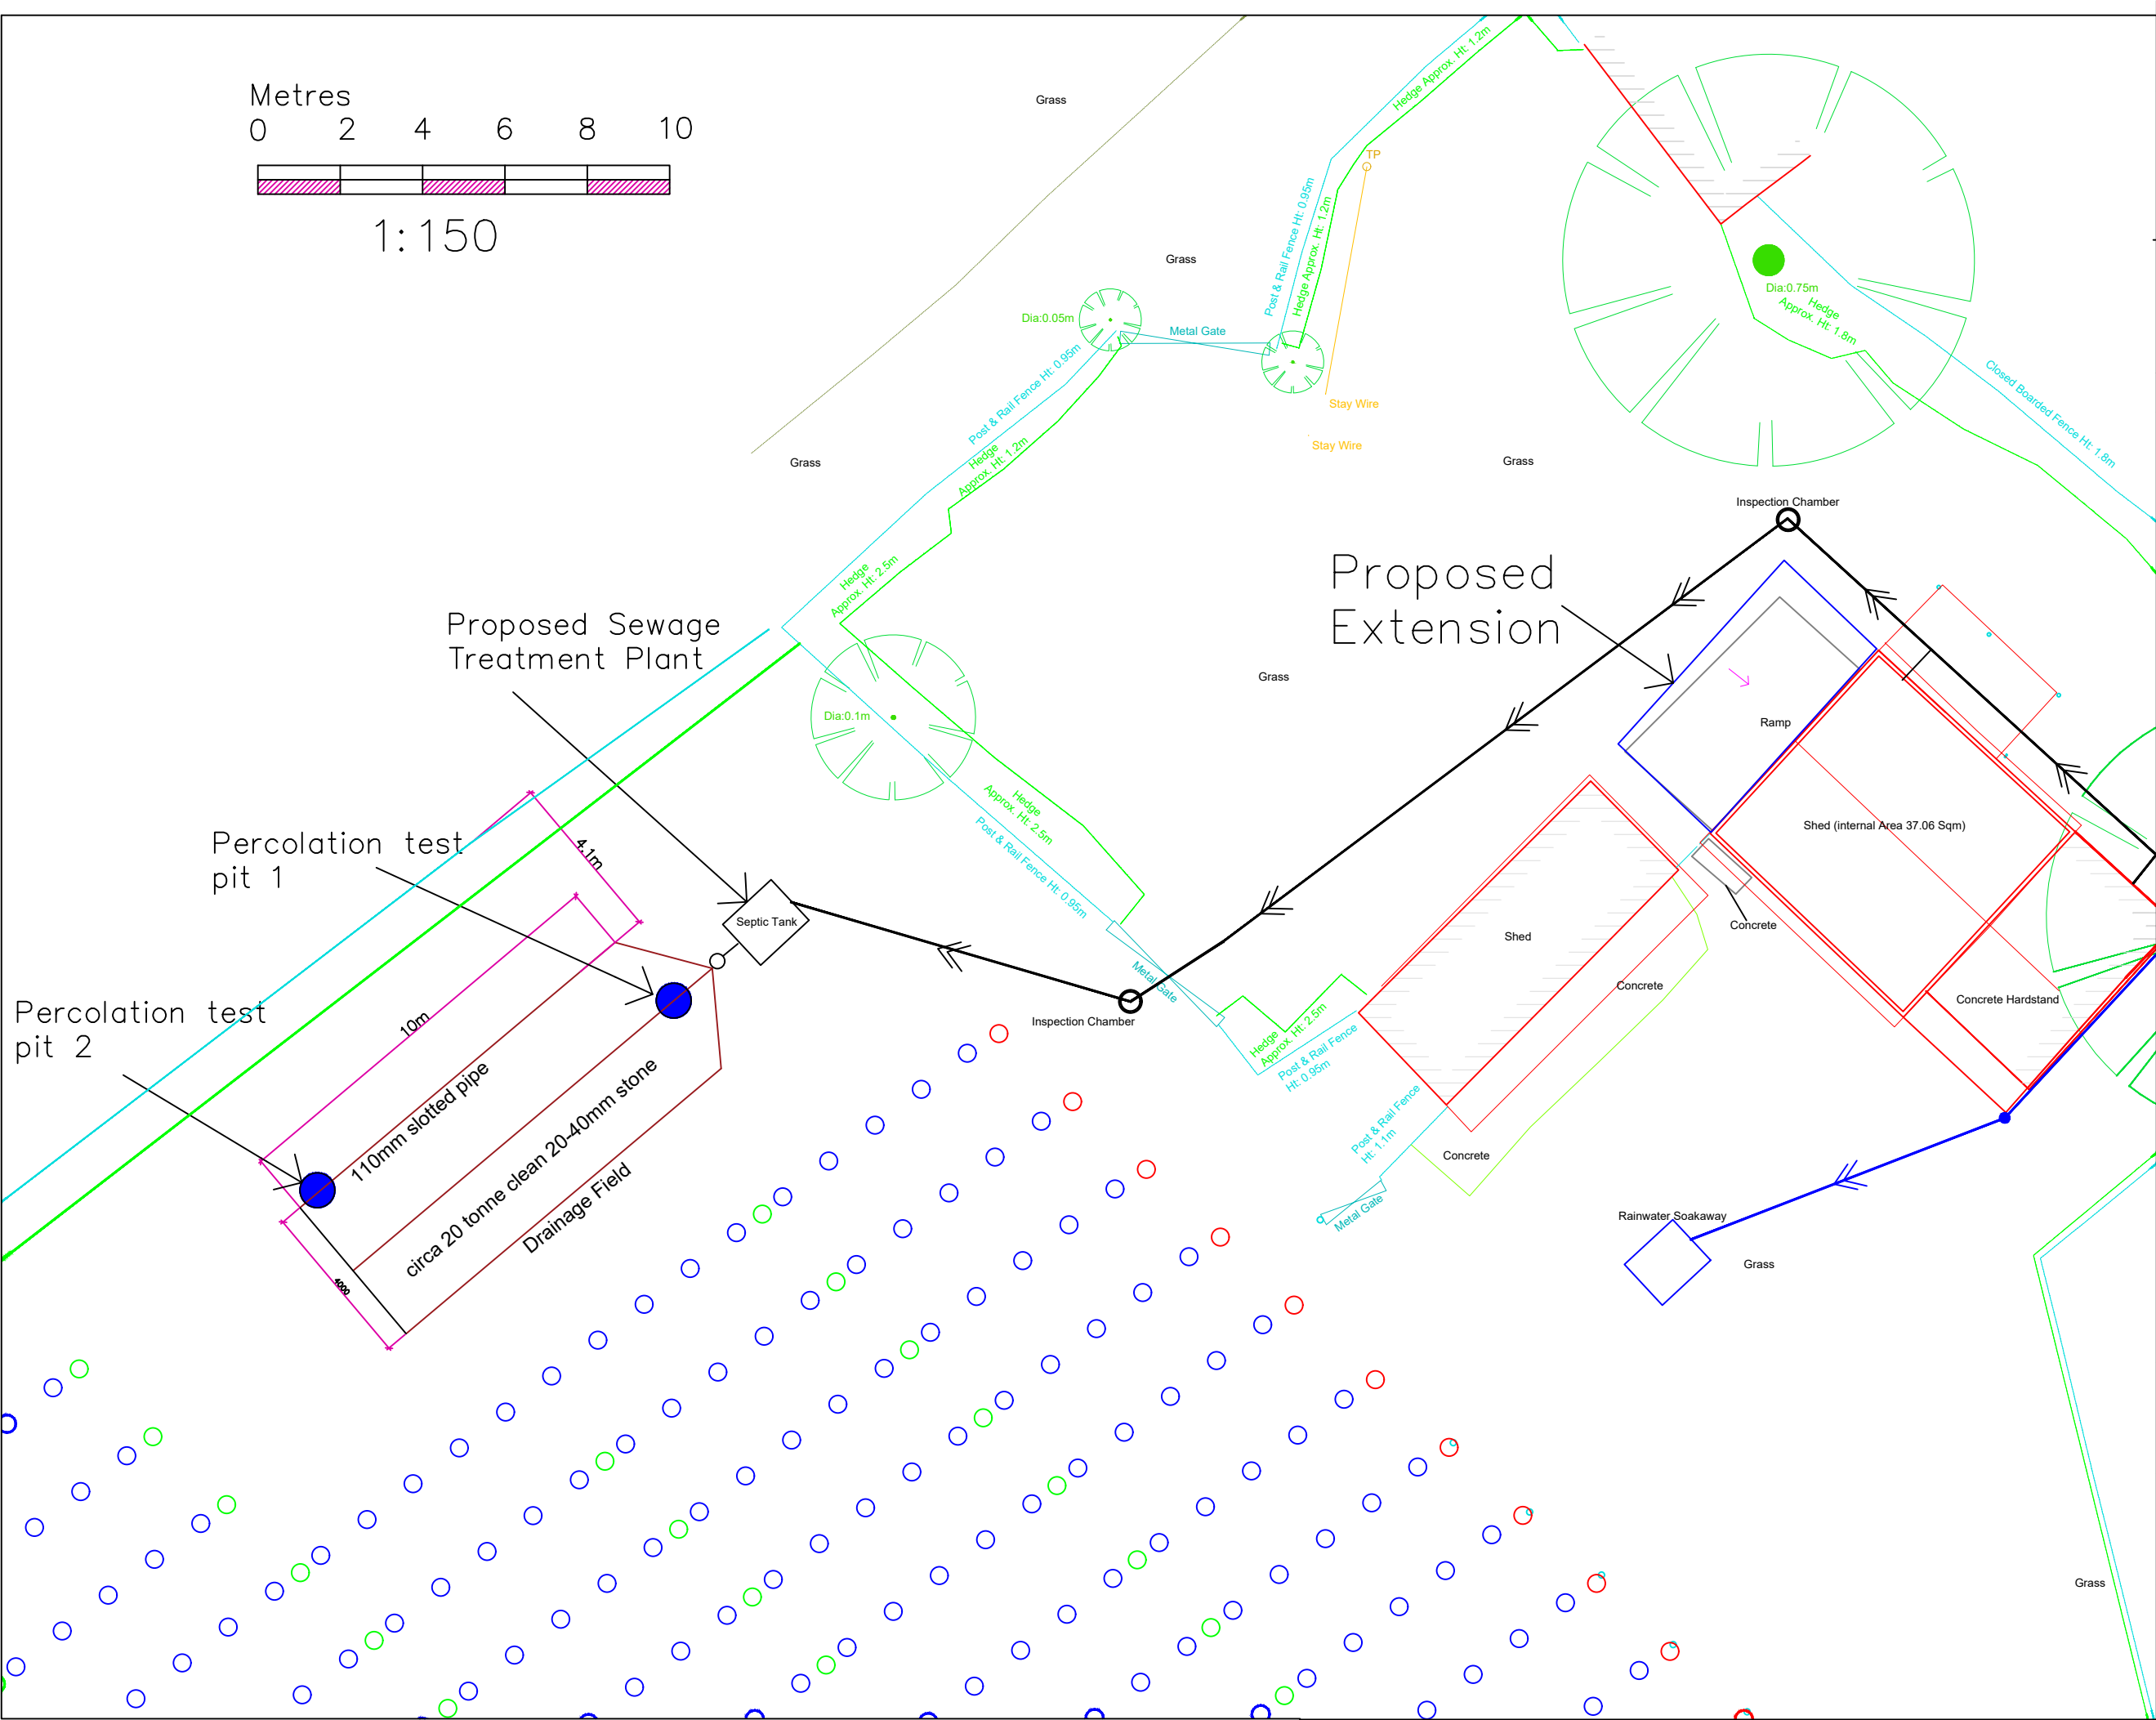

NOTES: 1. This drawing is copyright of Larkham Design Ltd and must not be used without their permission. 2. This drawing has been produced to support a planning application and should not be used for any other purpose		
Rev	Amendment	Date
B		
A	Side extension added	01/01/26
Client & Project Address: Land Off Tytherley Road, Winterslow, Wilts. SP5 1PZ		
Project Description: Vineview Cottage		
Drawing Title: Proposed STP & Change of Use (1)		
Scale:		1:150 at A3
Drawing Ref:		0996/Pr/05
Rev:		B