


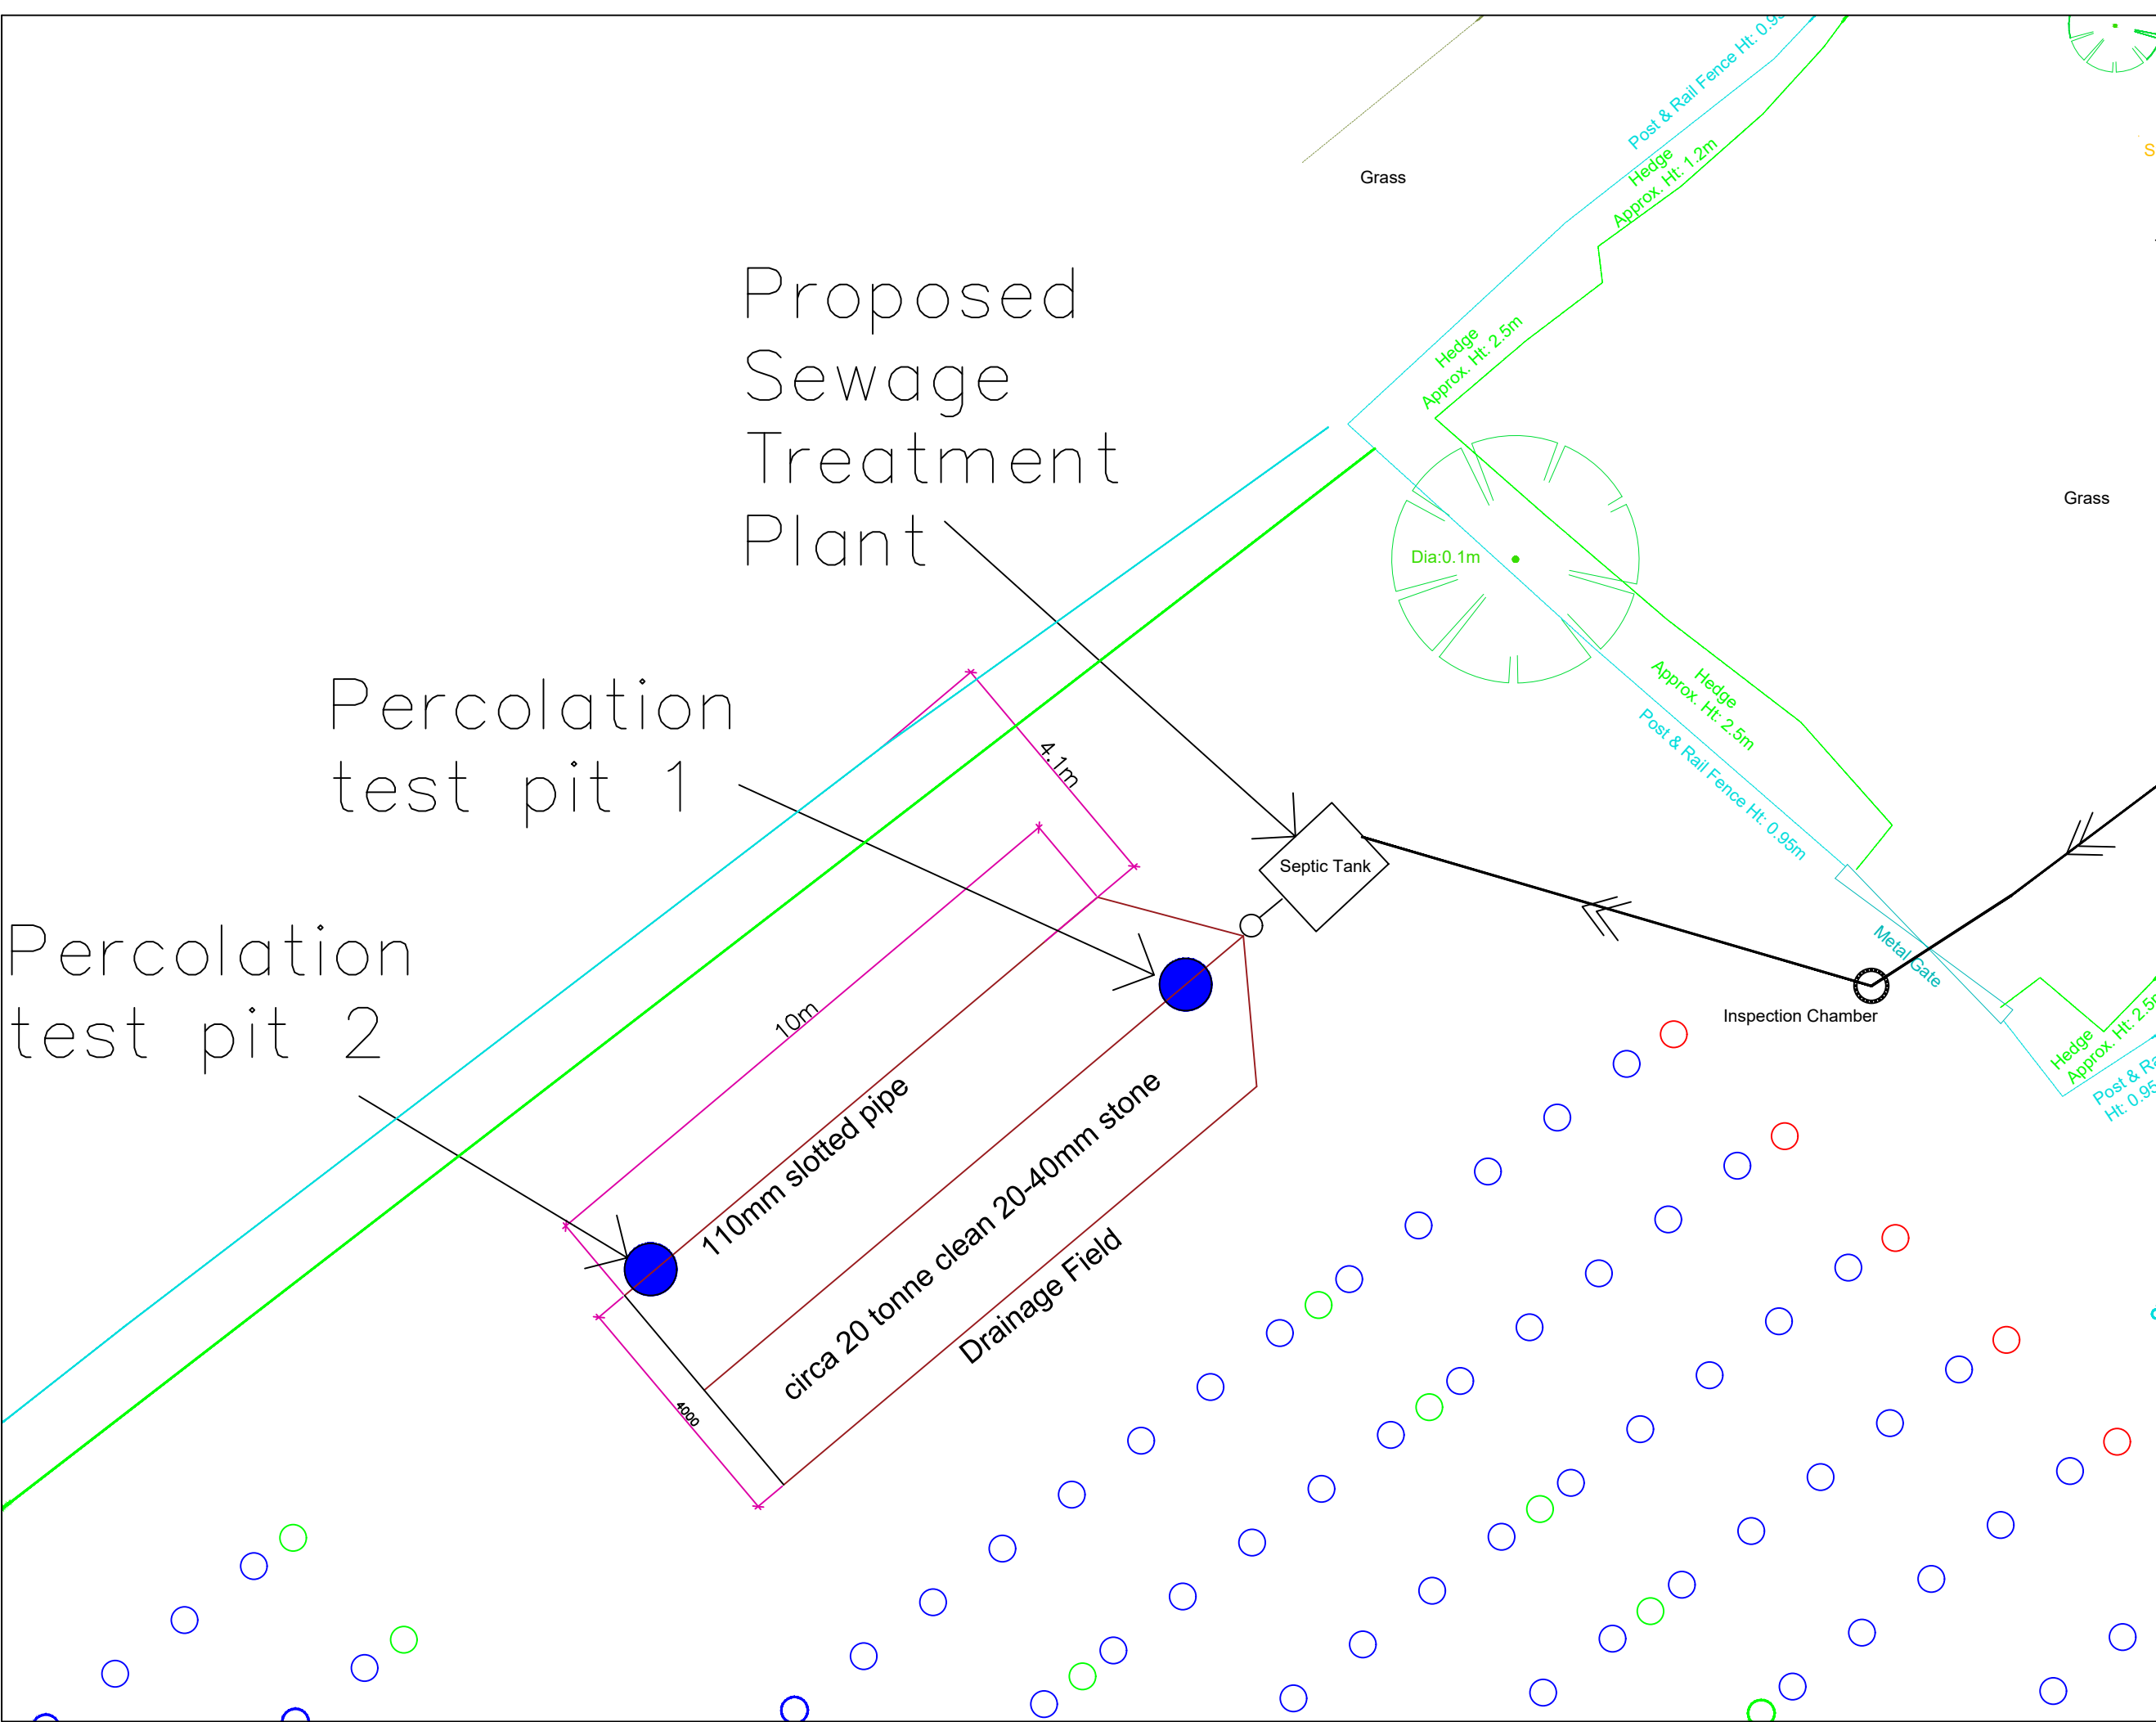

NOTES:

1. This drawing has been produced to support a planning application and should not be used for any other purpose

Rev	Amendment	Date
B		
A		

Client & Project Address:

Vineview Cottage
Tytherley Road,
Winterslow,
Wilts.
SP1 1PZ

Project Description:

Vineview Cottage

Drawing Title:

Proposed STP & Change of Use (2)

Scale:

1:100 at A3

Drawing Ref:

0996/Pr/06

Rev:

B