


Location Plan

Site Address: Linden House, 144b, Westbury Leigh, Westbury, BA13 3SH

Date Produced: 22-Mar-2026

Scale: 1:1250 @A4

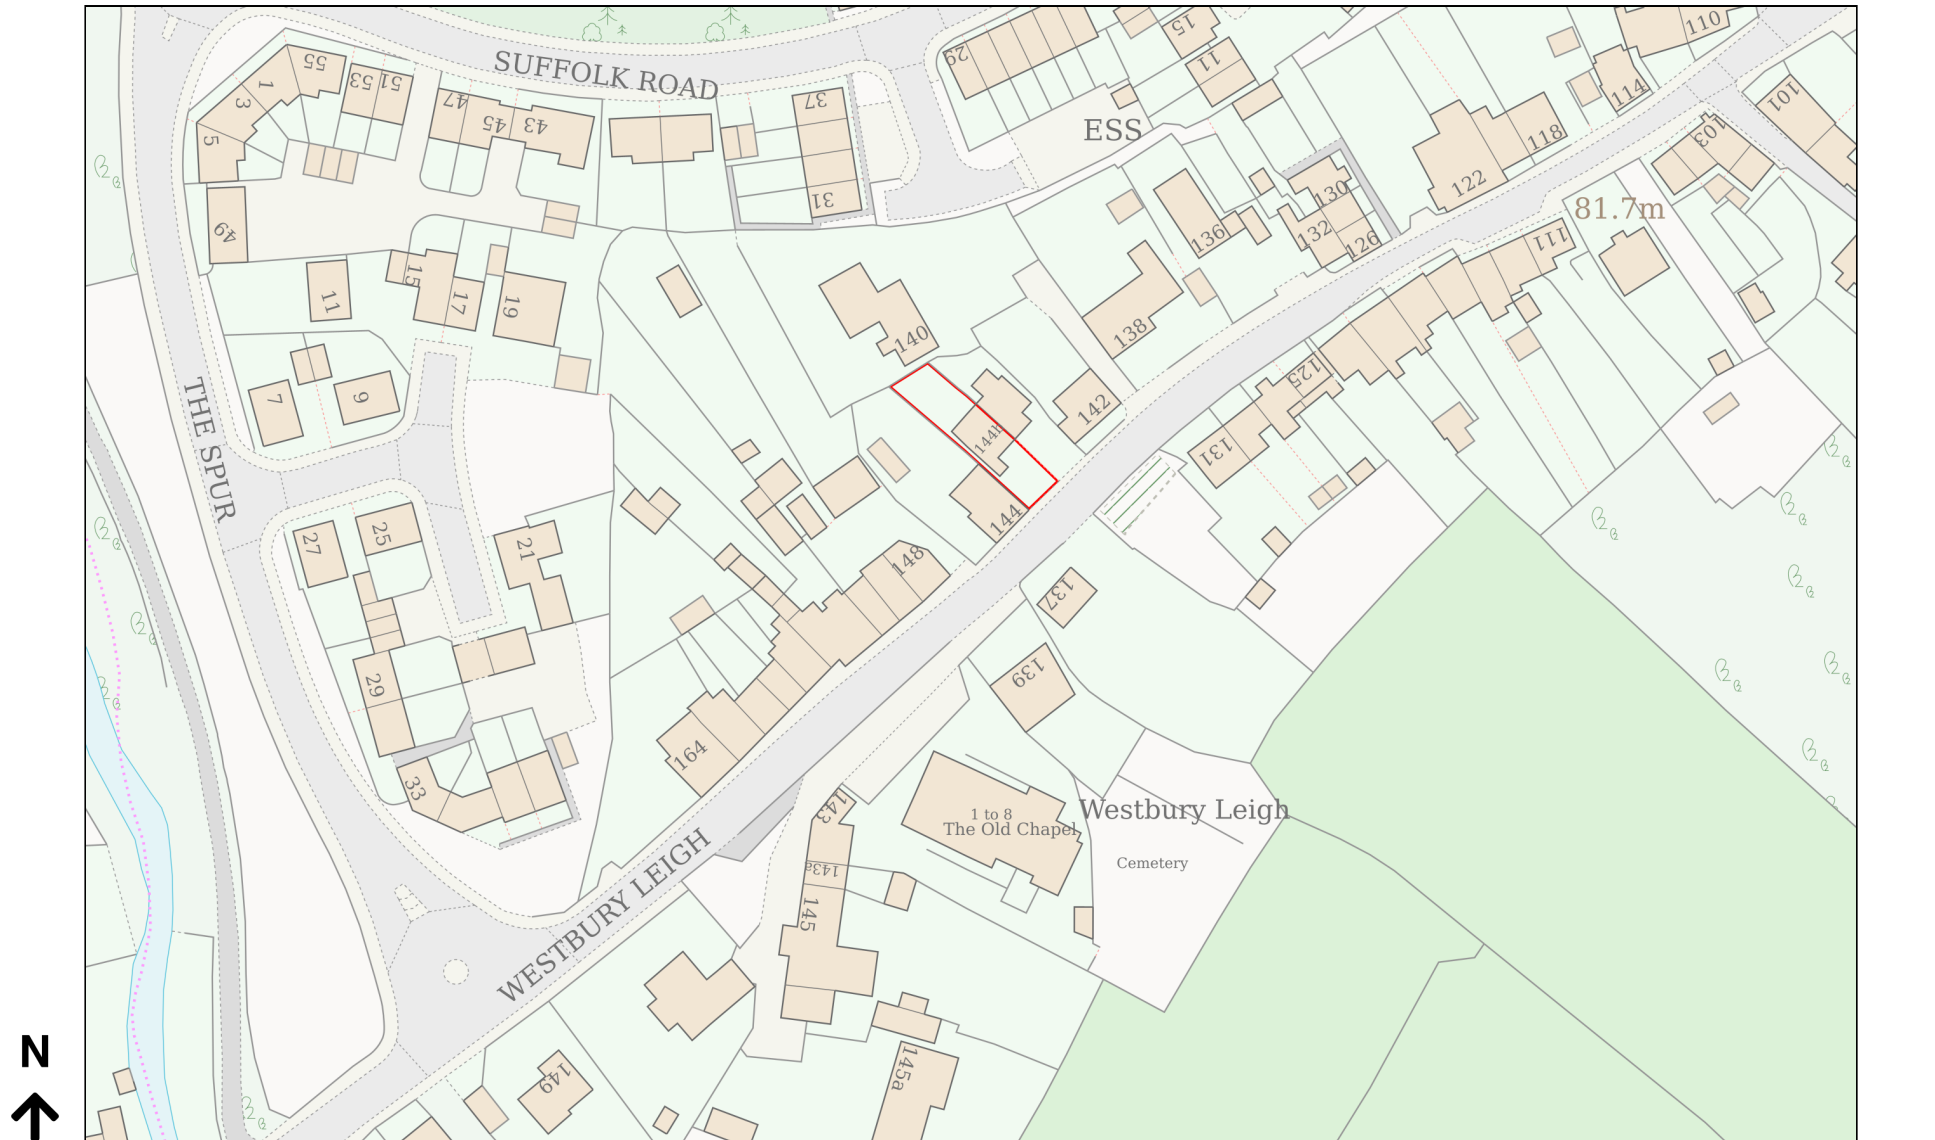

Planning Portal Reference: PP-14800685v1

0 50
Metres