



CROSS SECTION D-D'

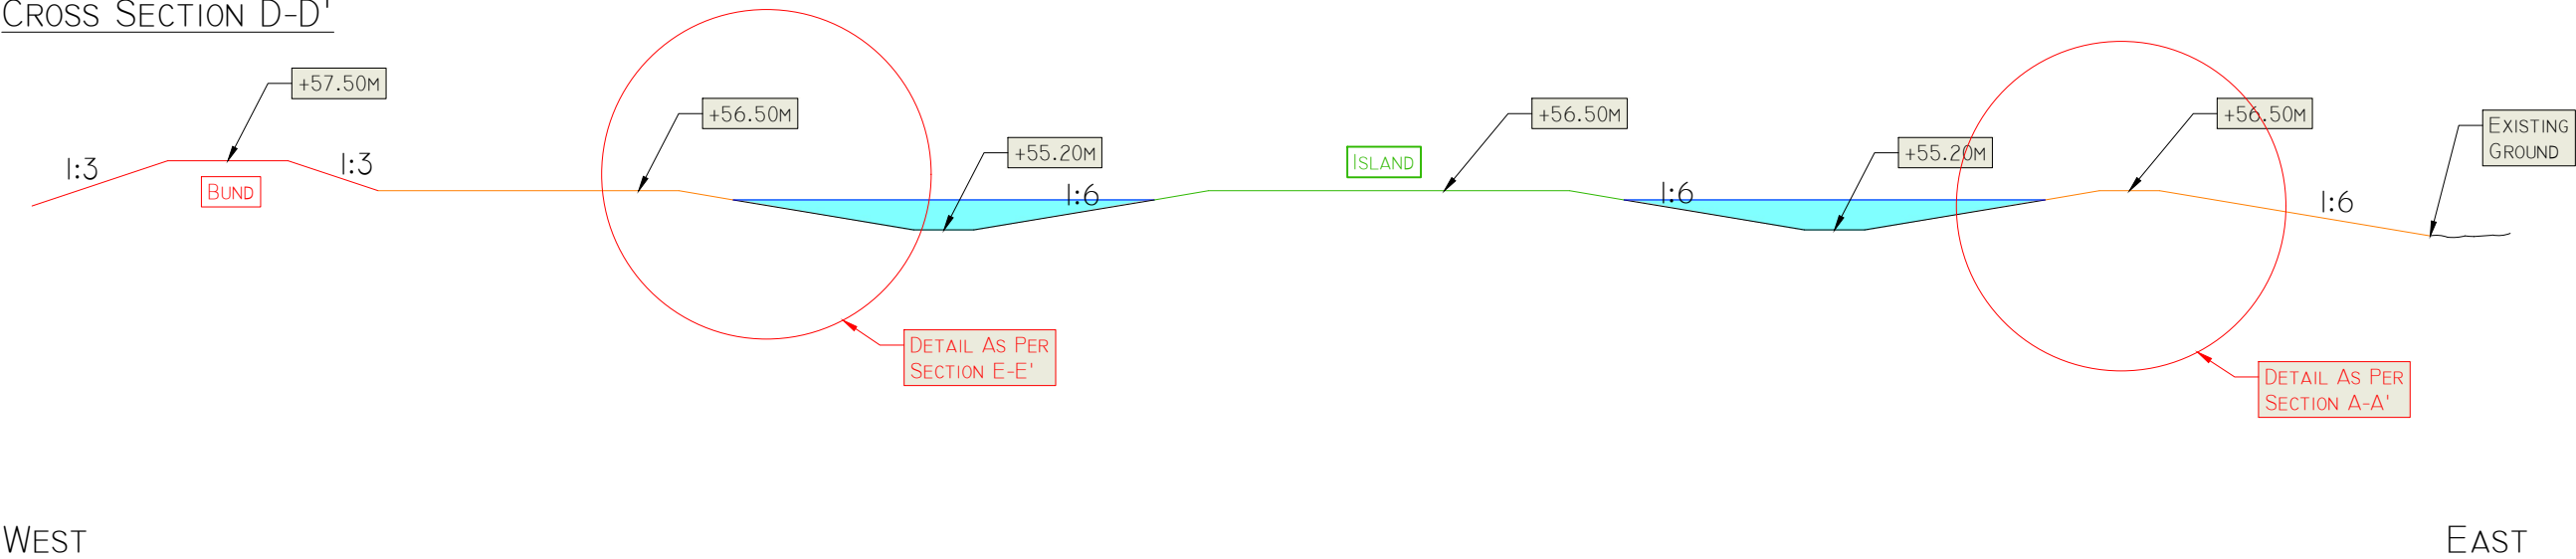

- LEGEND
- WATER AREA
 - MAXIMUM WATER LINE @56.70M
 - TOP OF BANK @57.00M
 - TOP OF BUND @58.80M
 - EXISTING GROUND

CROSS SECTION E-E'

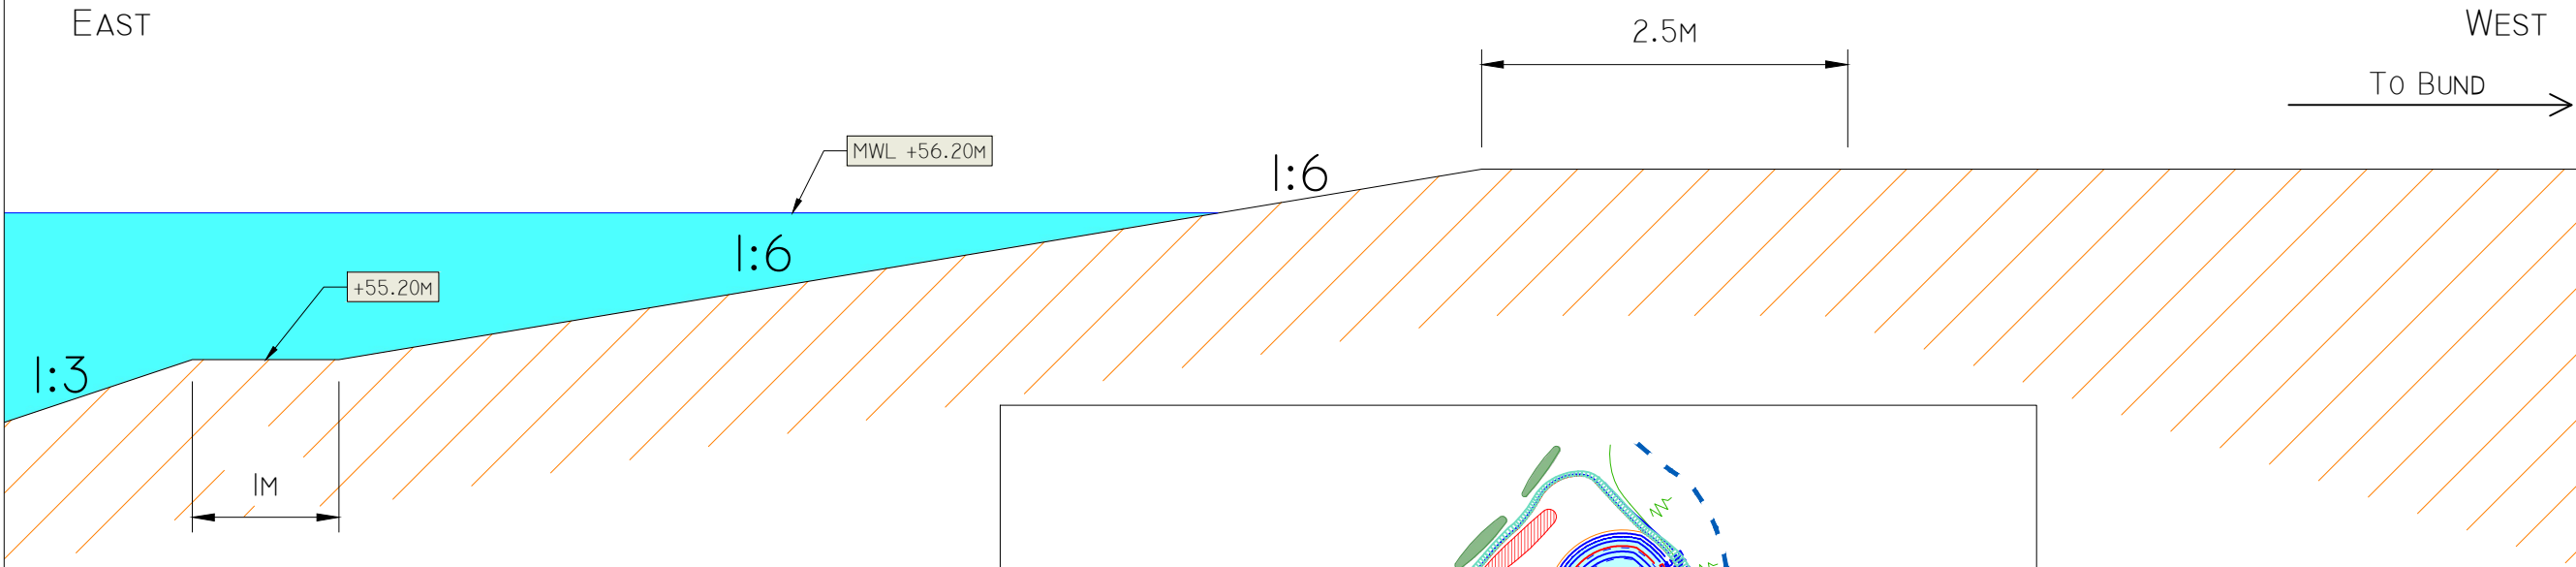

NOTES

DRAWING TO BE READ IN CONJUNCTION WITH W21-002-004 REV.D2 AND W21-002-003 REV.D2

NOTES

UNDERLAY: OWN WHC DESIGN

ALL MEASUREMENTS APPROXIMATE ONLY. SUBJECT TO CHANGE FOLLOWING FULL SITE SURVEY.

PI	04.08.2021	ISSUED FOR SUBMISSION - JC
DI	07.03.2021	ISSUED FOR REVIEW AND COMMENT - JC
CROWN COPYRIGHT RESERVED LICENCE NO. 100017554. THIS DRAWING IS THE PROPERTY OF WHC LTD AND MAY NOT BE SCALED FROM OR REPRODUCED WITHOUT WRITTEN PERMISSION OF WHC LTD.		

TITLE

CROSS SECTIONS D-D' & E-E'

CLIENT

MR. PAUL MARTIN

SITE

THE GRANGE, GATERS LANE
WINTERBOURNE GUNNER, SALISBURY
WILTS, SP4 6ER



THE SLATTER GROUP

Tel: 01865 736272
www.whitehorsecontractors.co.uk

DR. NO.	W21-002-005	REV	PI
SCALE	VARIES_A3	DRAWN	JC
CHECKED	NJ		

PROPOSAL