


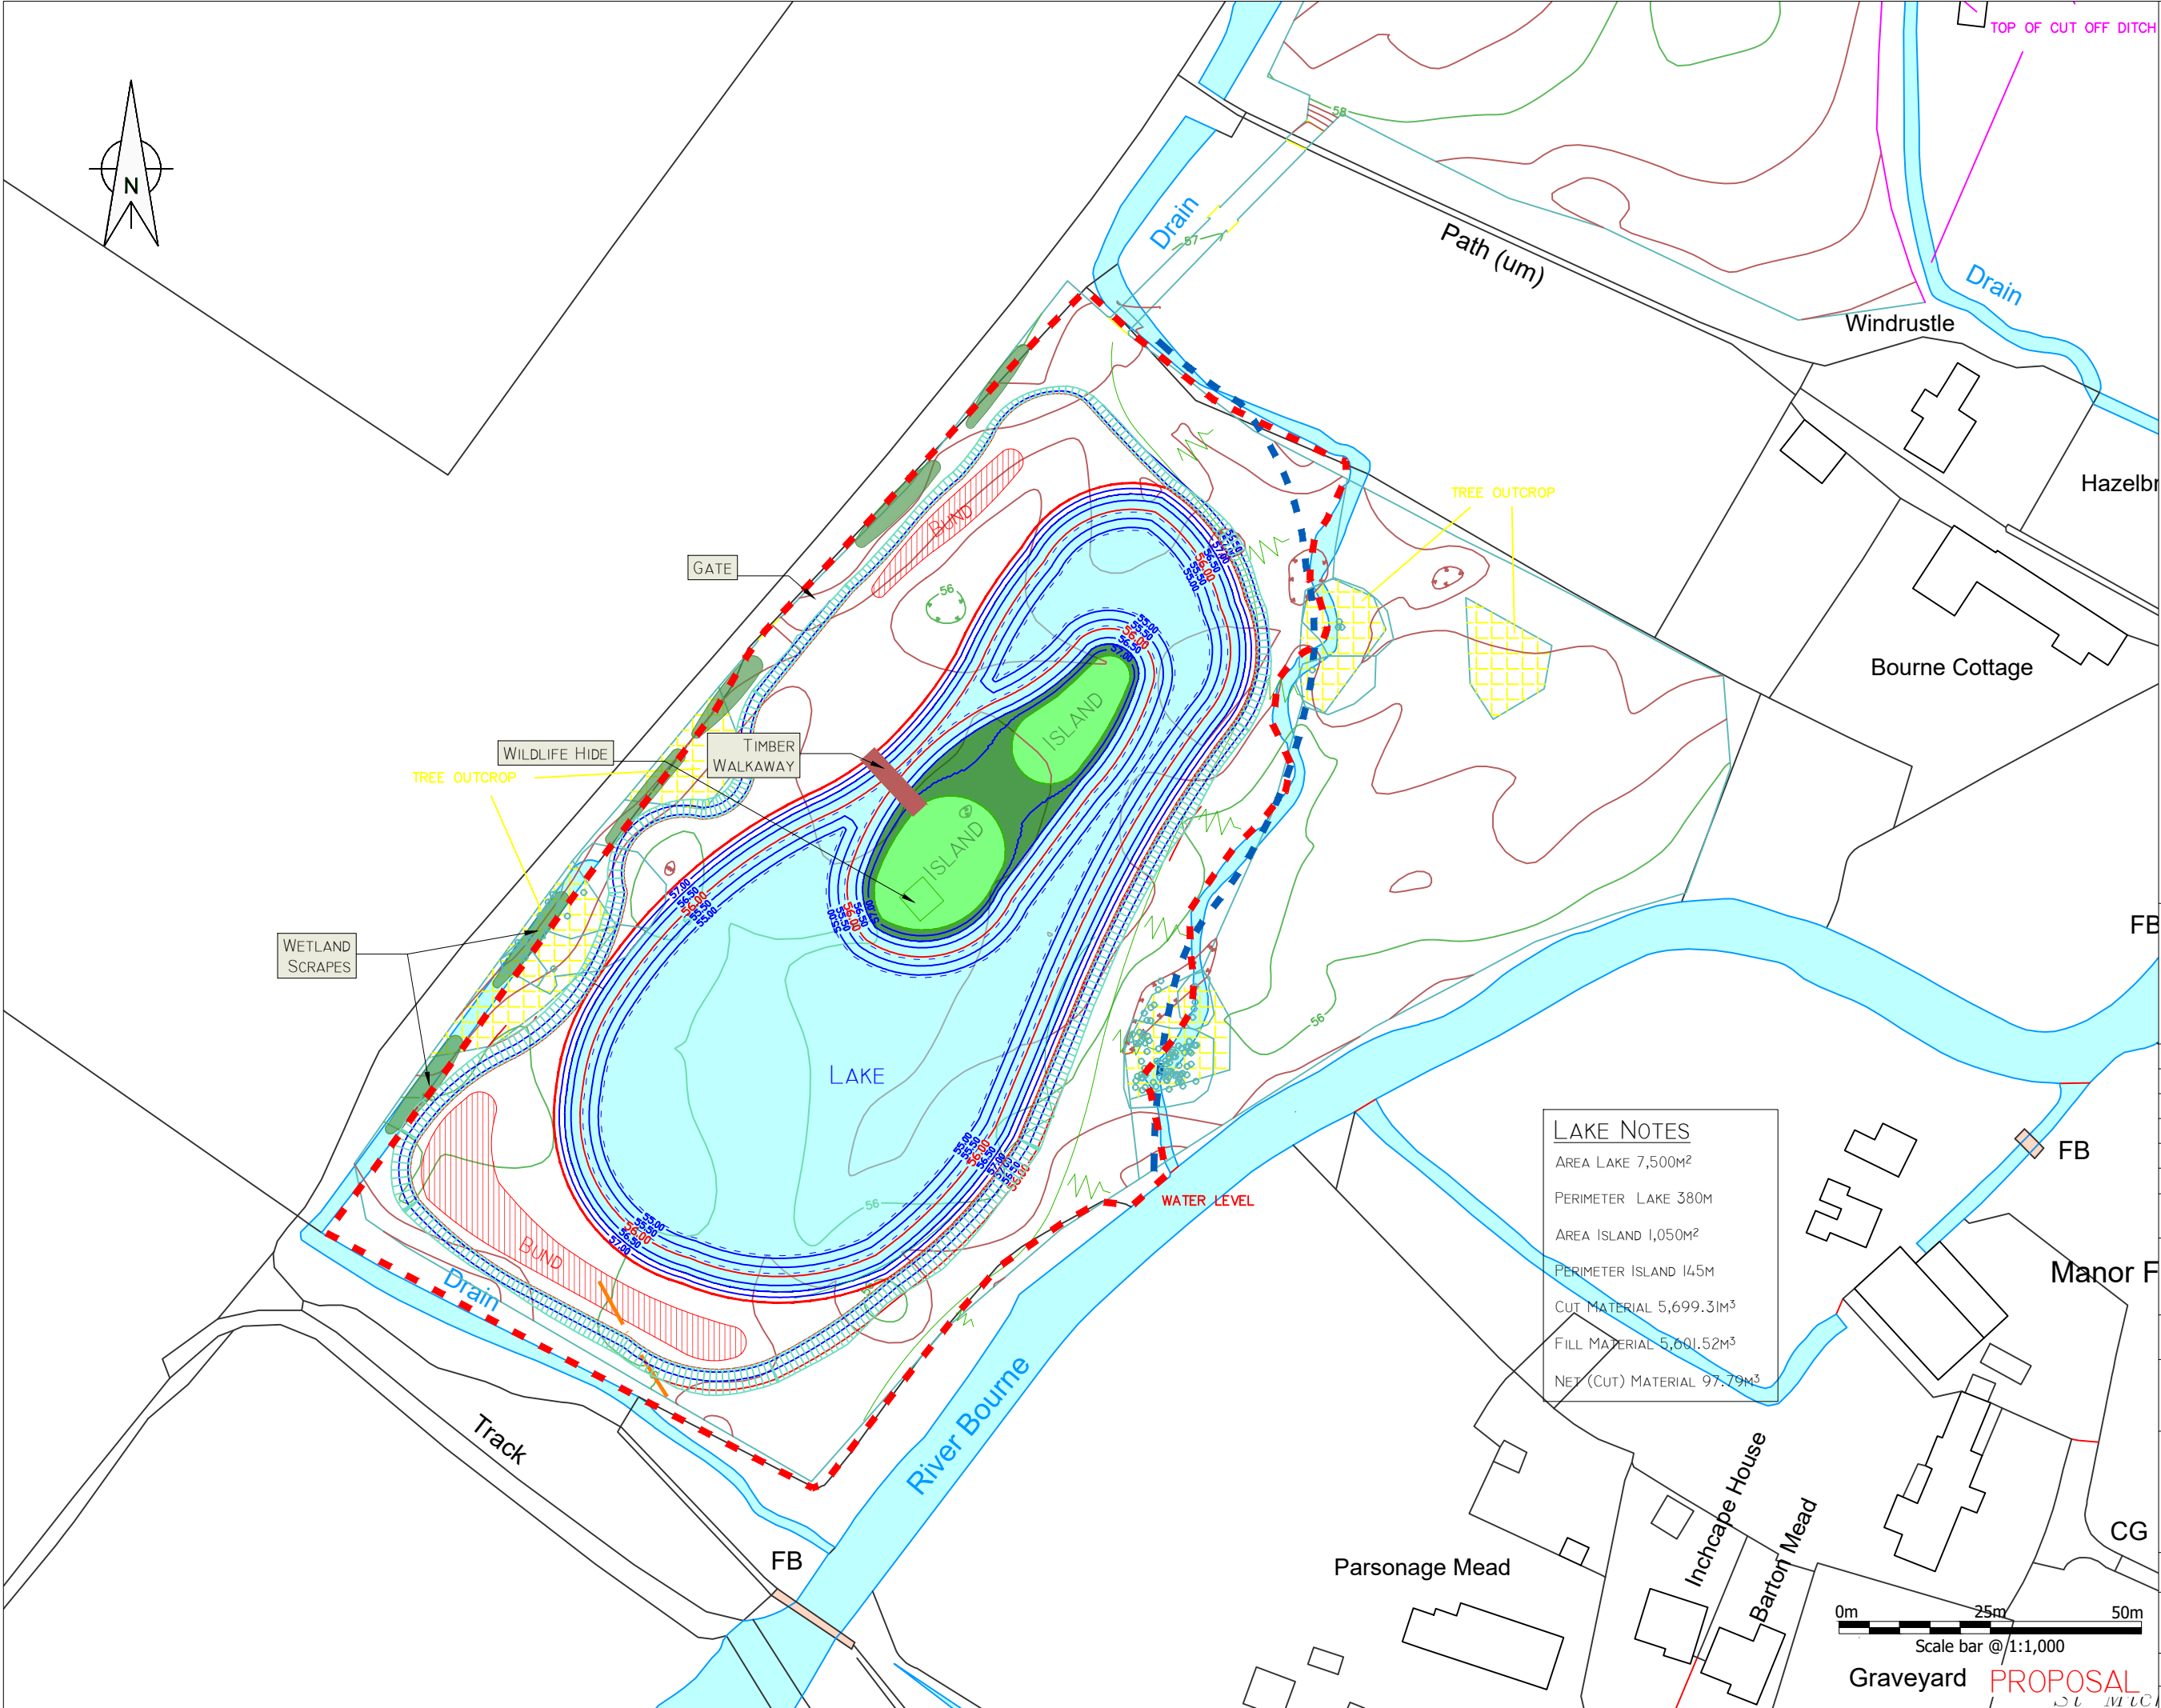

LEGEND

- WATER AREA
- BUND / TIP
- PLANTING
- WETLAND / SCRAPES
- EXISTING WATER COURSE
- OVERHEAD CABLE
- MAXIMUM WATER LINE @56.85M
- TOP OF BANK @57.15M
- TOP OF BUND @58.15M
- 1M CONTOUR (PROPOSED)
- 25CM CONTOUR (PROPOSED)
- 1:3 CUT SLOPE
- 1:3 FILL SLOPE

FB NOTES

UNDERLAY: GOOGLE EARTH IMAGERY

ALL MEASUREMENTS APPROXIMATE ONLY. SUBJECT TO CHANGE FOLLOWING FULL SITE SURVEY.

P2	26.08.2021	ISSUED FOR SUBMISSION - JC
P1	04.08.2021	ISSUED FOR SUBMISSION - JC
D4	13.06.2021	ISSUED FOR REVIEW AND COMMENT - JC
D5	31.05.2021	ISSUED FOR REVIEW AND COMMENT - JC
D2	23.05.2021	ISSUED FOR REVIEW AND COMMENT - JC
D1	07.04.2021	ISSUED FOR REVIEW AND COMMENT - JC

CROWN COPYRIGHT RESERVED LICENCE NO. 100017554. THIS DRAWING IS THE PROPERTY OF WHC LTD AND MAY NOT BE SCALED FROM OR REPRODUCED WITHOUT WRITTEN PERMISSION OF WHC LTD.

TITLE

HABITAT POND

CLIENT

MR. PAUL MARTIN

SITE

THE GRANGE, GATERS LANE
WINTERBOURNE GUNNER, SALISBURY
WILTS, SP4 6ER

WHITE HORSE CONTRACTORS

THE SLATTER GROUP

Tel: 01865 736272

www.whitehorsecontractors.co.uk

DR. NO.	(ORIGINAL RETAINED BY WHC LTD)	REV
SCALE	W21-002-006	P2
1:1,000_A3	DRAWN JC	CHECKED NJ